


0m 1 2 3 4 5

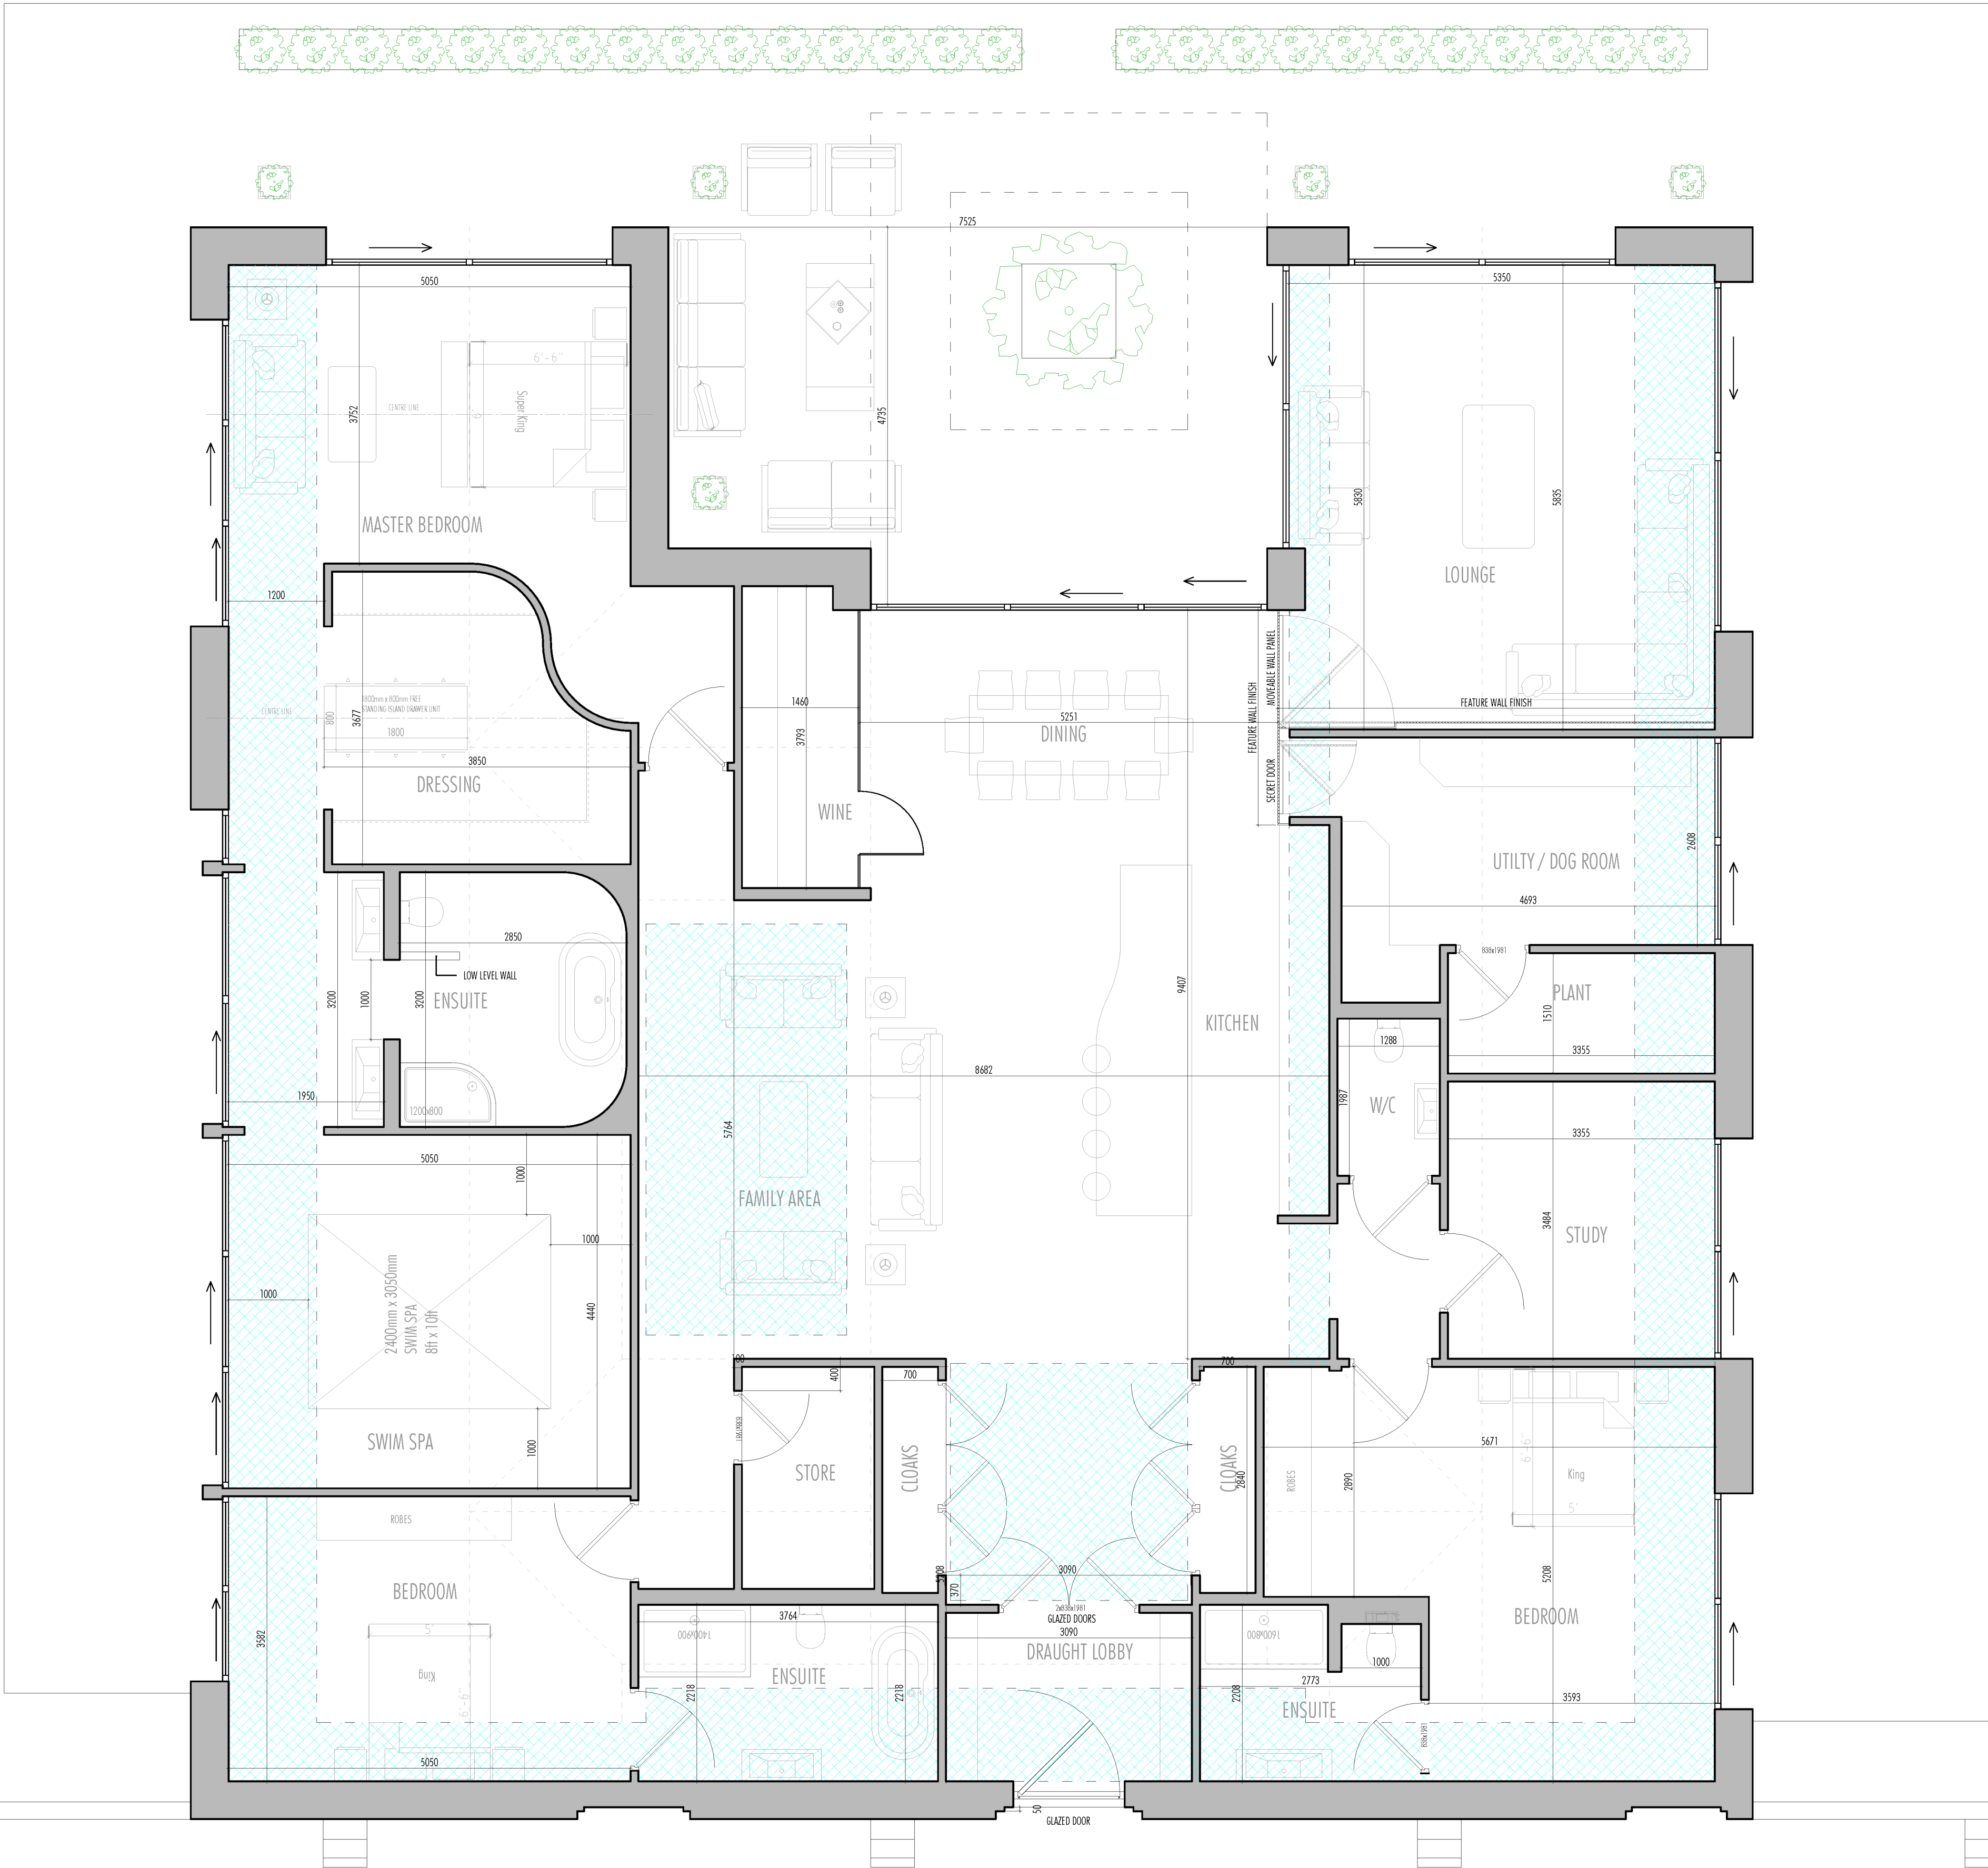

Proposed Plan [1:50]

All dimensions are given for indicative purposes only.

All measurements should be checked on site prior to commencement and manufacturing.

If in doubt - ASK

This drawing remains the copyright property of Turner & Co Ltd and must not be reproduced without written consent.

Rev	Date	Details	Drawn
Rev C	28.09.23	Scale Bar added	RT
Rev	Date	Details	Drawn
Client: Mr & Mrs Warner			
Project Title: New Dwelling - Land adj The White House, Bosworth Road, Nuneaton			
Drawing Title: Proposed Plan			
PLANNING DRAWING			
TURNER & Co.			
Turner & Co Ltd : Architectural Design : 1st Flr : Charley House Duke Street : Tutbury : Burton upon Trent : DE13 8NE 01283 813368 : www.tcoltd.net : enquiries@tcoltd.net			
Scale: 1:50	Date: 28.09.23	Drawn: RT	Checked: RT
Reference: WH211022	Drawing Nr: P002	Revision: Rev C	