GROUND FLOOR

P341--D4

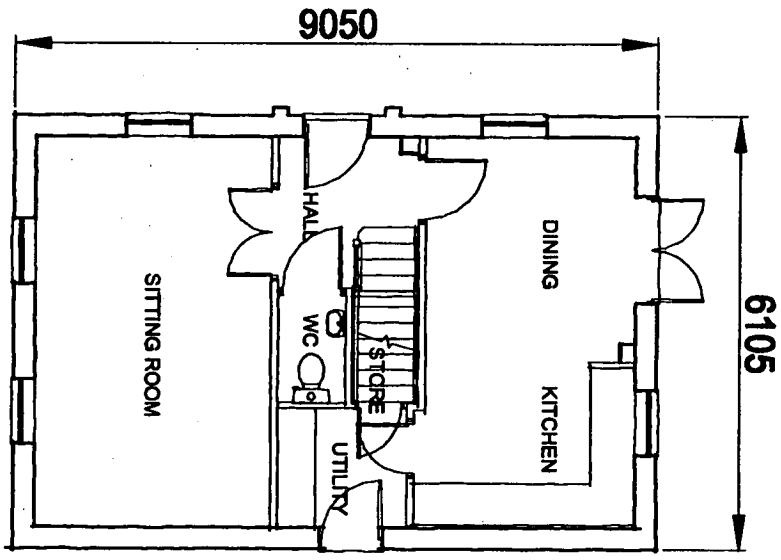

FIRST FLOOR

P341--D4

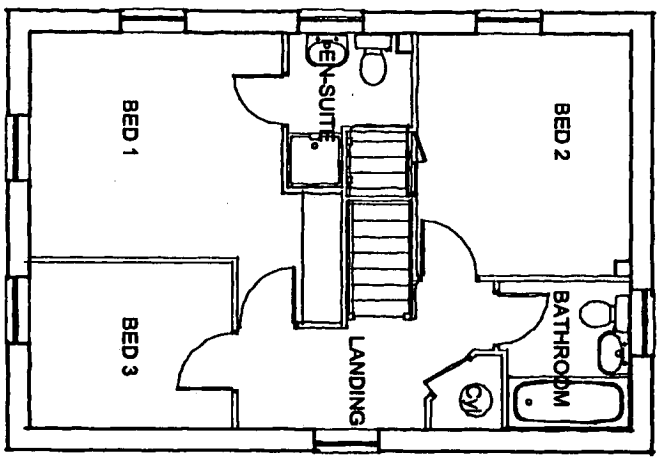

DEVELOPMENT SERVICES
15 APR 2008
RECEIVED

AREA : 1001sqft

House Type: P341--D4 Description: PLANNING FLOOR PLANS Site/Marketing Name: Site Ref: Scale: 1:100 Date: Mar 06 Drawn: GD Checked: PS Spec: A2	Rev: A	Description: Refer to Data Sheet for full revisions	Date: Dec 06	DAVID WILSON HOMES