External ATM Collars x 1

Specification

GENERAL SPECIFICATION:

EXTERNAL, SINGLE SIDED, ILLUMINATED ATM COLLARS FOR ATM'S

ATM COLLAR TO FIT AROUND ATM BEZEL, COMPRISING OF:

1. BACK PANEL - 3.0mm ALUMINIUM, POWDER COATED TO LTSB GREEN, 60% GLOSS WITH GRADUATED DIGI PRINT & REFLECTIVE LAQUER.

2. FACE PANEL - 10.0mm CLEAR ACRYLIC WITH 3.0mm CHAMFERED & POLISHED EDGES TO OUTSIDE & AROUND CUT OUT. REAR APPLIED DIGI PRINTED DECAL, OPAQUE LTSB BLUE (LIGHT BLOCKING) GROUND WITH WHITE TRANSLUCENT TEXT & FULL COLOUR LOGO. WHITE LED BACKLIGHTING TO ALL TEXTS FACE PANEL BONDED TO FRAME ALL ROUND USING 25mm WIDE 3M VHB TAPE.

3. HALO ILLUMINATION PROVIDED BY GREEN LED LIGHT ENGINE & DIFFUSER, ALL ROUND & CONCEALED BETWEEN PANELS.


4. WALL FIXING COMPRISING OF 6 OFF NO.8X40 SCREWS CONCEALED BEHIND REMOVABLE FACE PANEL AND EDGE SEALING WITH 'NO NAILS' ADHESIVE/SEALANT.

5. POWER SUPPLY TO BE LOCATED IN THE BANK ALONGSIDE THE FOOT OF THE ATM MACHINE.

Colour Refs

Pantone ref:2747U

Pantone ref: 354C

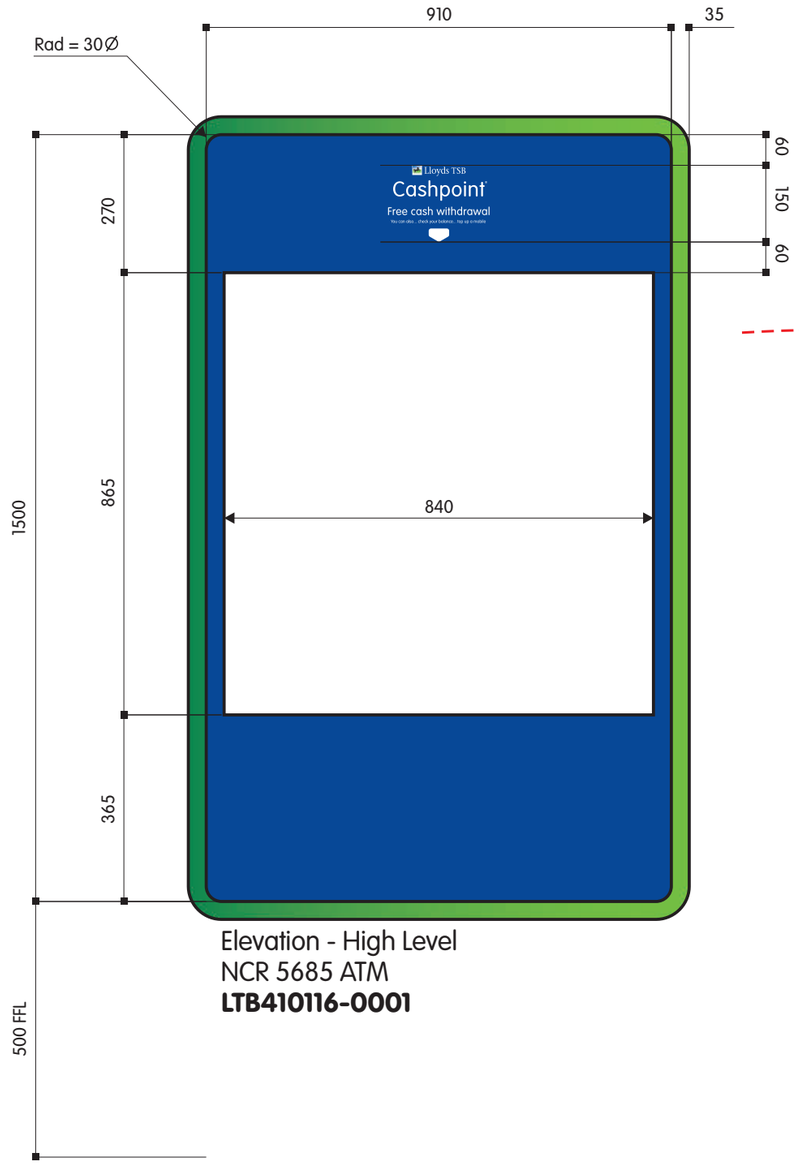

Elevation - High Level
NCR 5685 ATM
LTB410116-0001



New ATM collars to be placed



Lloyds TSB

2008 YSD ROLLOUT

Site: 23 The Borough
Hinckly
le10 1nl

Drawn by: KM

Scale: 1:12 @ A3

CDR file name: LTSB Hinckley YSD2.cdr

Premises Code: 50450845

REVISION	R1				
DRAWN	KM				
DATE	28.07.08				
DESCRIPTION:	R1 - Proposed new ATM surrounds.				

Hawes Signs
tel: +44 (0)1604 790000 fax: +44 (0)1604 790190
Moulton Park Northampton United Kingdom NN3 6EU

External ATM Collars x 1

Specification

GENERAL SPECIFICATION:

EXTERNAL, SINGLE SIDED, ILLUMINATED ATM COLLARS FOR ATM'S

ATM COLLAR TO FIT AROUND ATM BEZEL, COMPRISING OF:

1. BACK PANEL - 3.0mm ALUMINIUM, POWDER COATED TO LTSB GREEN, 60% GLOSS WITH GRADUATED DIGI PRINT & REFLECTIVE LAQUER.

2. FACE PANEL - 10.0mm CLEAR ACRYLIC WITH 3.0mm CHAMFERED & POLISHED EDGES TO OUTSIDE & AROUND CUT OUT. REAR APPLIED DIGI PRINTED DECAL, OPAQUE LTSB BLUE (LIGHT BLOCKING) GROUND WITH WHITE TRANSLUCENT TEXT & FULL COLOUR LOGO. WHITE LED BACKLIGHTING TO ALL TEXTS FACE PANEL BONDED TO FRAME ALL ROUND USING 25mm WIDE 3M VHB TAPE.

3. HALO ILLUMINATION PROVIDED BY GREEN LED LIGHT ENGINE & DIFFUSER, ALL ROUND & CONCEALED BETWEEN PANELS.


4. WALL FIXING COMPRISING OF 6 OFF NO.8X40 SCREWS CONCEALED BEHIND REMOVABLE FACE PANEL AND EDGE SEALING WITH 'NO NAILS' ADHESIVE/SEALANT.

5. POWER SUPPLY TO BE LOCATED IN THE BANK ALONGSIDE THE FOOT OF THE ATM MACHINE.

Colour Refs

Pantone ref:2747U

Pantone ref: 354C

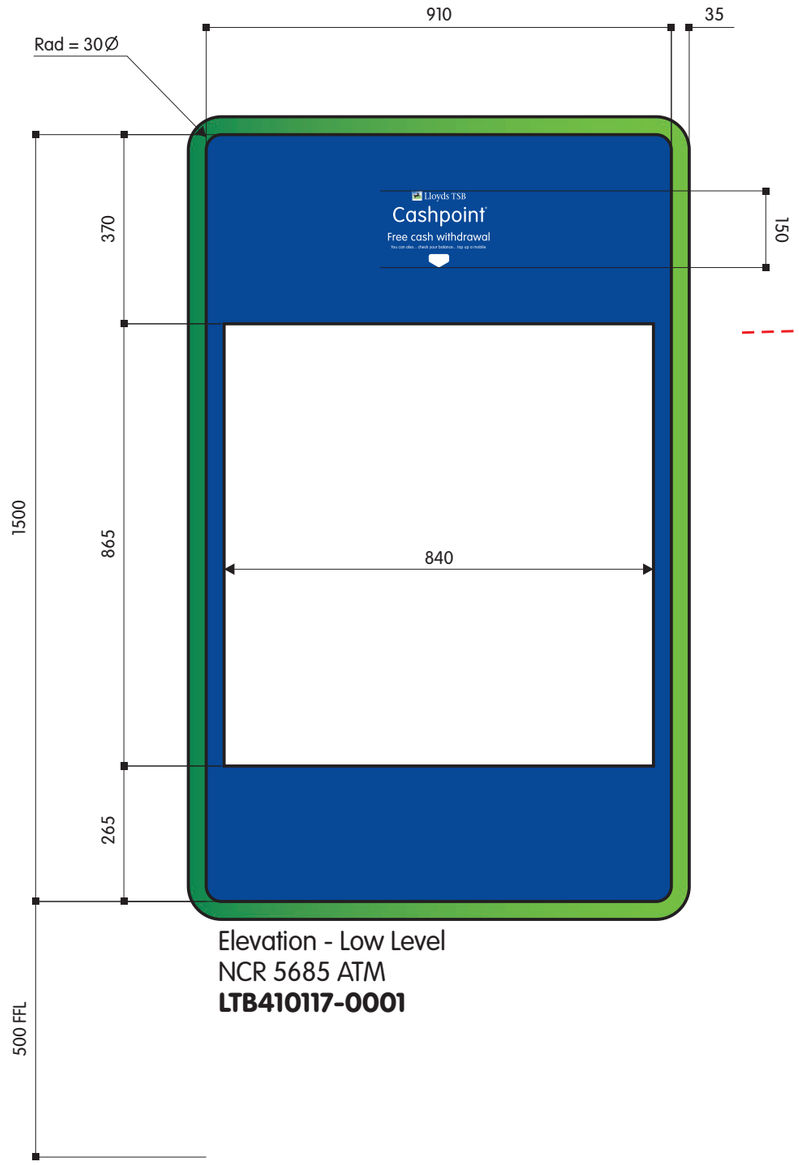

Elevation - Low Level
NCR 5685 ATM
LTB410117-0001



New ATM collars to be placed



Lloyds TSB

2008 YSD ROLLOUT

Site: 23 The Borough
Hinckly
le10 1nl

Drawn by: KM

Scale: 1:12 @ A3

CDR file name: LTSB Hinckley YSD2.cdr

Premises Code: 50450845

REVISION	R1				
DRAWN	KM				
DATE	28.07.08				
DESCRIPTION:	R1 - Proposed new ATM surrounds.				

Hawes Signs
tel: +44 (0)1604 790000 fax: +44 (0)1604 790190
Moulton Park Northampton United Kingdom NN3 6EU