


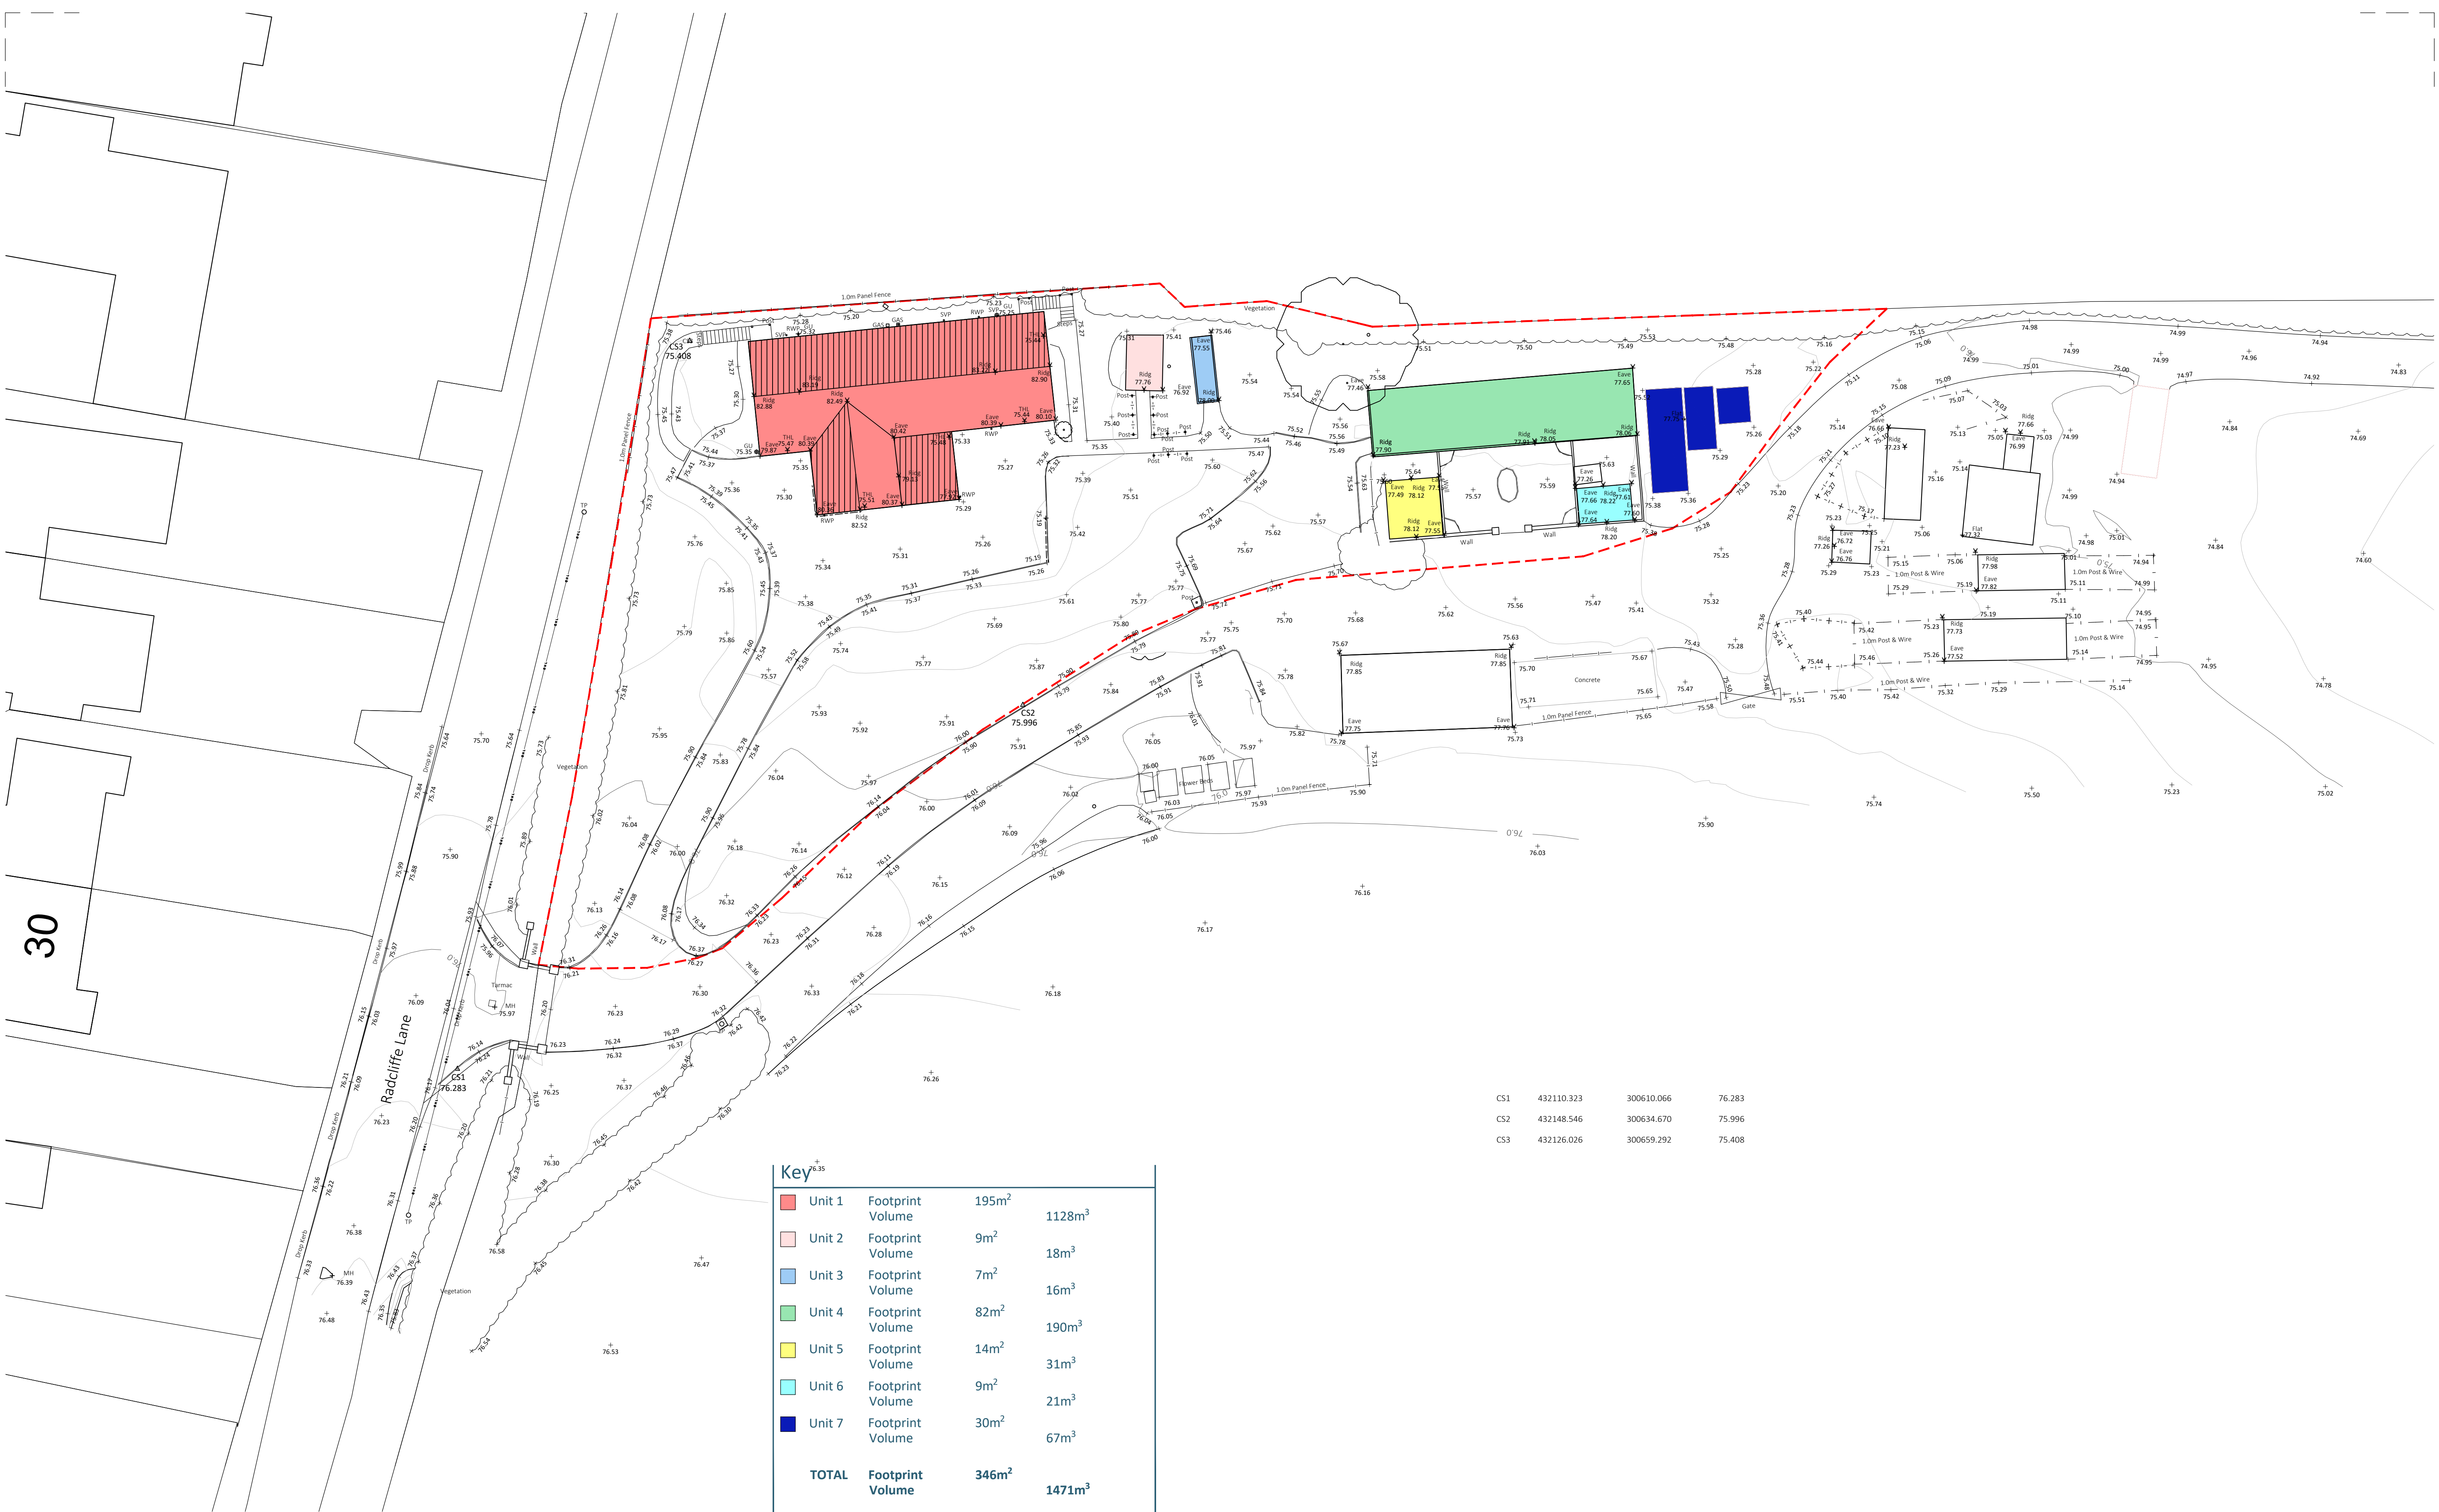

CS1	432110.323	300610.066	76.283
CS2	432148.546	300634.670	75.996
CS3	432126.026	300659.292	75.408

Key			
Unit 1	Footprint	195m ²	1128m ³
Unit 2	Footprint	9m ²	18m ³
Unit 3	Footprint	7m ²	16m ³
Unit 4	Footprint	82m ²	190m ³
Unit 5	Footprint	14m ²	31m ³
Unit 6	Footprint	9m ²	21m ³
Unit 7	Footprint	30m ²	67m ³
TOTAL	Footprint	346m ²	1471m ³

Disclaimer

© This drawing is the copyright of Lawrence & Finley Architects Ltd. and may not be reproduced or used except by written permission.
Figured dimensions to have precedence over scaling.
Please read this drawing in conjunction with the specification.
Check all site dimensions prior to any construction.
Refer any discrepancies found to the Architects.

Revisions

--	--


Contact + Location

T 07974 834305
E kristian@lfarchitects.co.uk


Lawrence & Finley Architects Ltd.
27 Templar Road,
Ashby-De-La-Zouch,
Leicestershire, LE65 2AD

Details

Client Job Title Job Type Drawing Title	Mr & Mrs M. Schollar Elmsdale House, Sheepy Magna Replacement Residential Dwelling Existing Buildings - Calculations
Job Number Drawing Number Scale Status	206 PL-03 1:200 A1 PLANNING

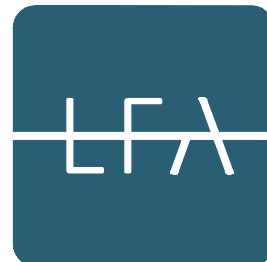

LAWRENCE | FINLEY
ARCHITECTS

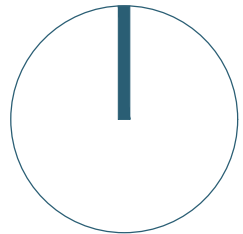

01 5 10 20 40