
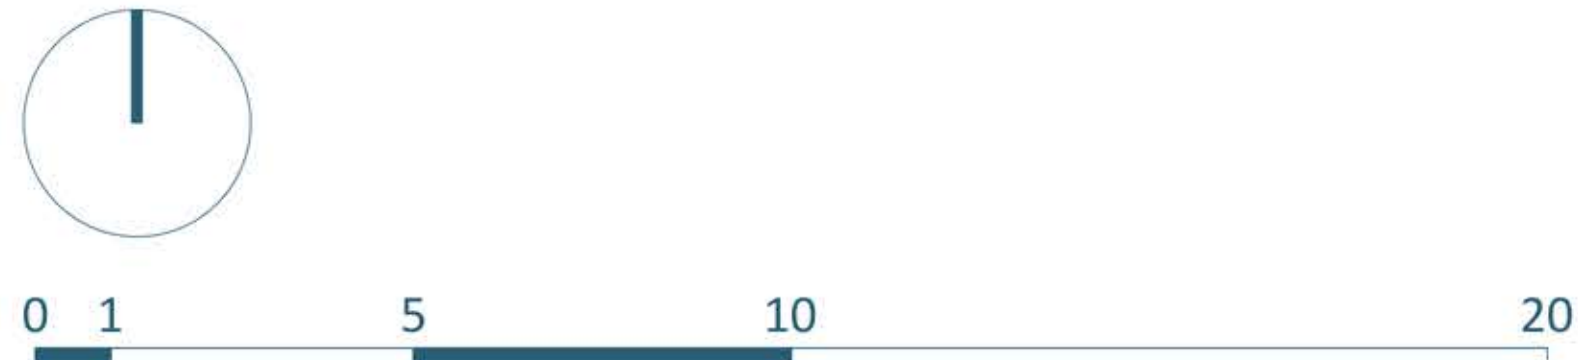


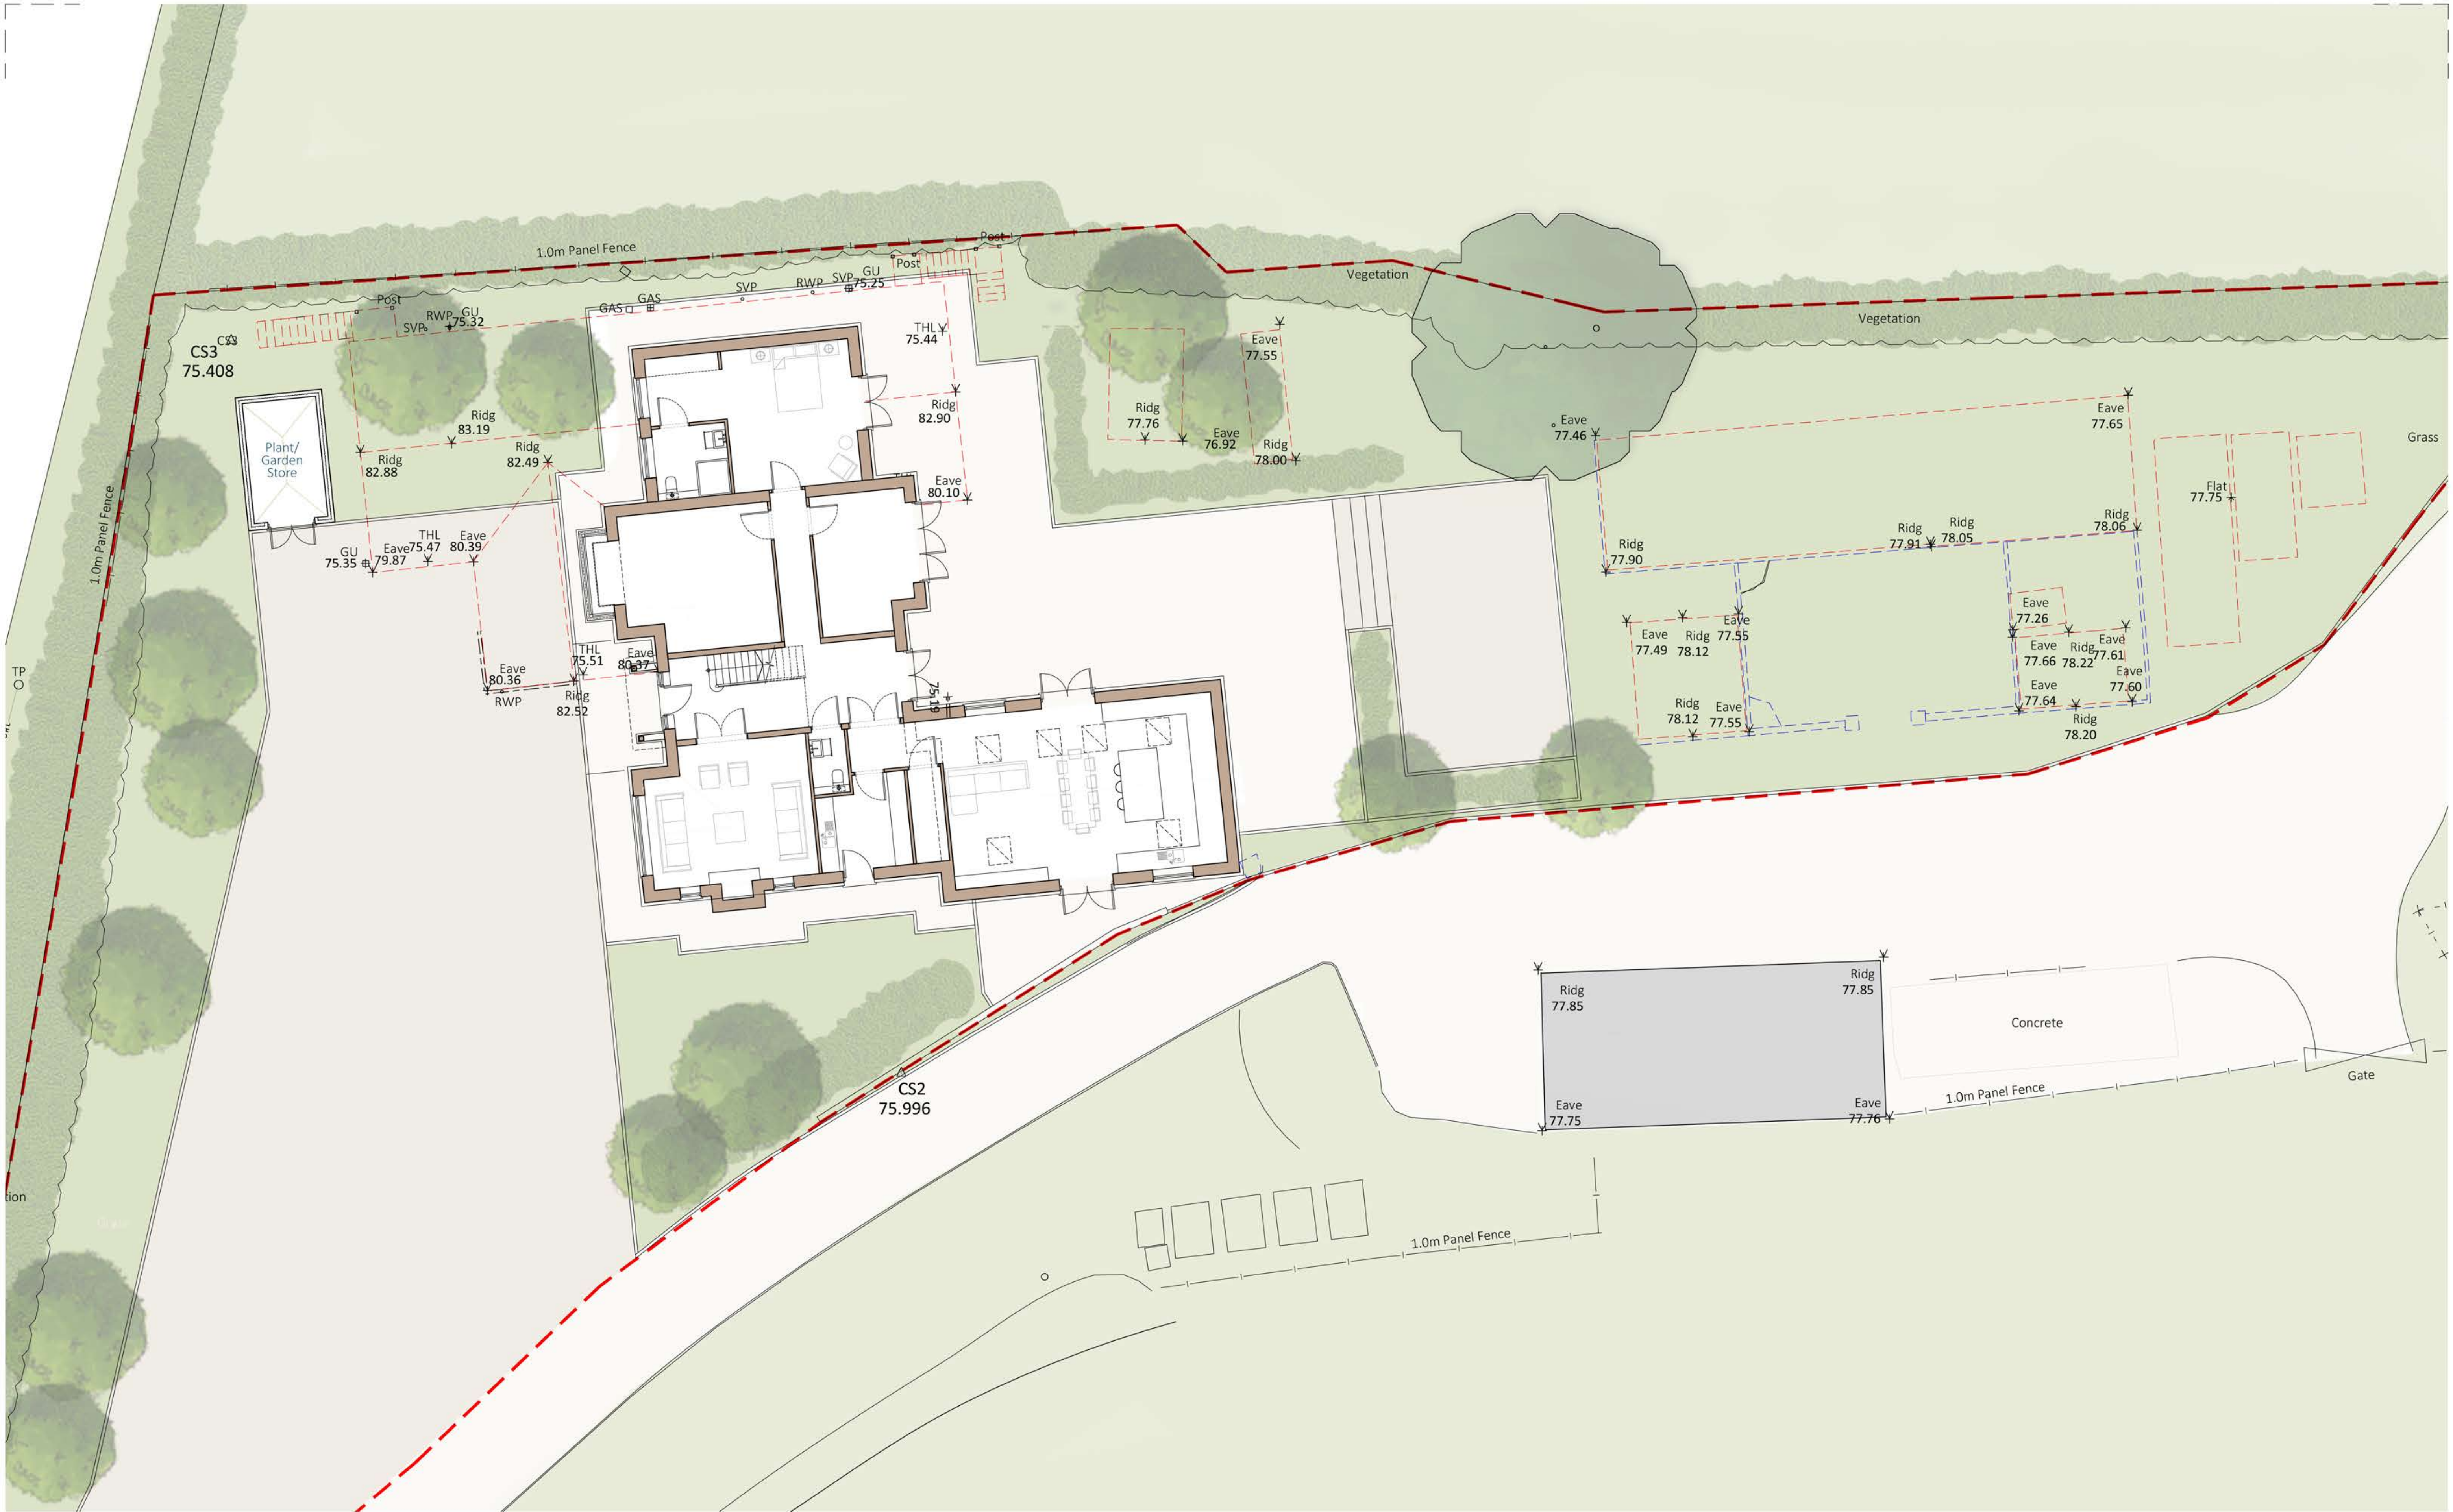

Disclaimer

© This drawing is the copyright of Lawrence & Finley Architects Ltd. and may not be reproduced or used except by written permission.
Figured dimensions to have precedence over scaling.
Please read this drawing in conjunction with the specification.
Check all site dimensions prior to any construction.
Refer any discrepancies found to the Architects.

Revisions		
A	Revised In Line With Planners Comments	05/09/2022
B	Revised In Line With Planners Comments	08/09/2022
C	Revised In Line With Planners Comments	12/10/2022
D	Revised In Line With Clients Comments	06/03/2023

Contact + Location

T 07974 834305
E kristian@lfarchitects.co.uk

Lawrence & Finley Architects Ltd.
27 Templar Road,
Ashby-De-La-Zouch,
Leicestershire, LE65 2AD

Details	
Client	Mr & Mrs M. Schollar
Job Title	Elmsdale House, Sheepy Magna
Job Type	Replacement Residential Dwelling
Drawing Title	Proposed Site GF Plan
Job Number	206
Drawing Number	PL-12D
Scale	1:100 A1
Status	PLANNING

