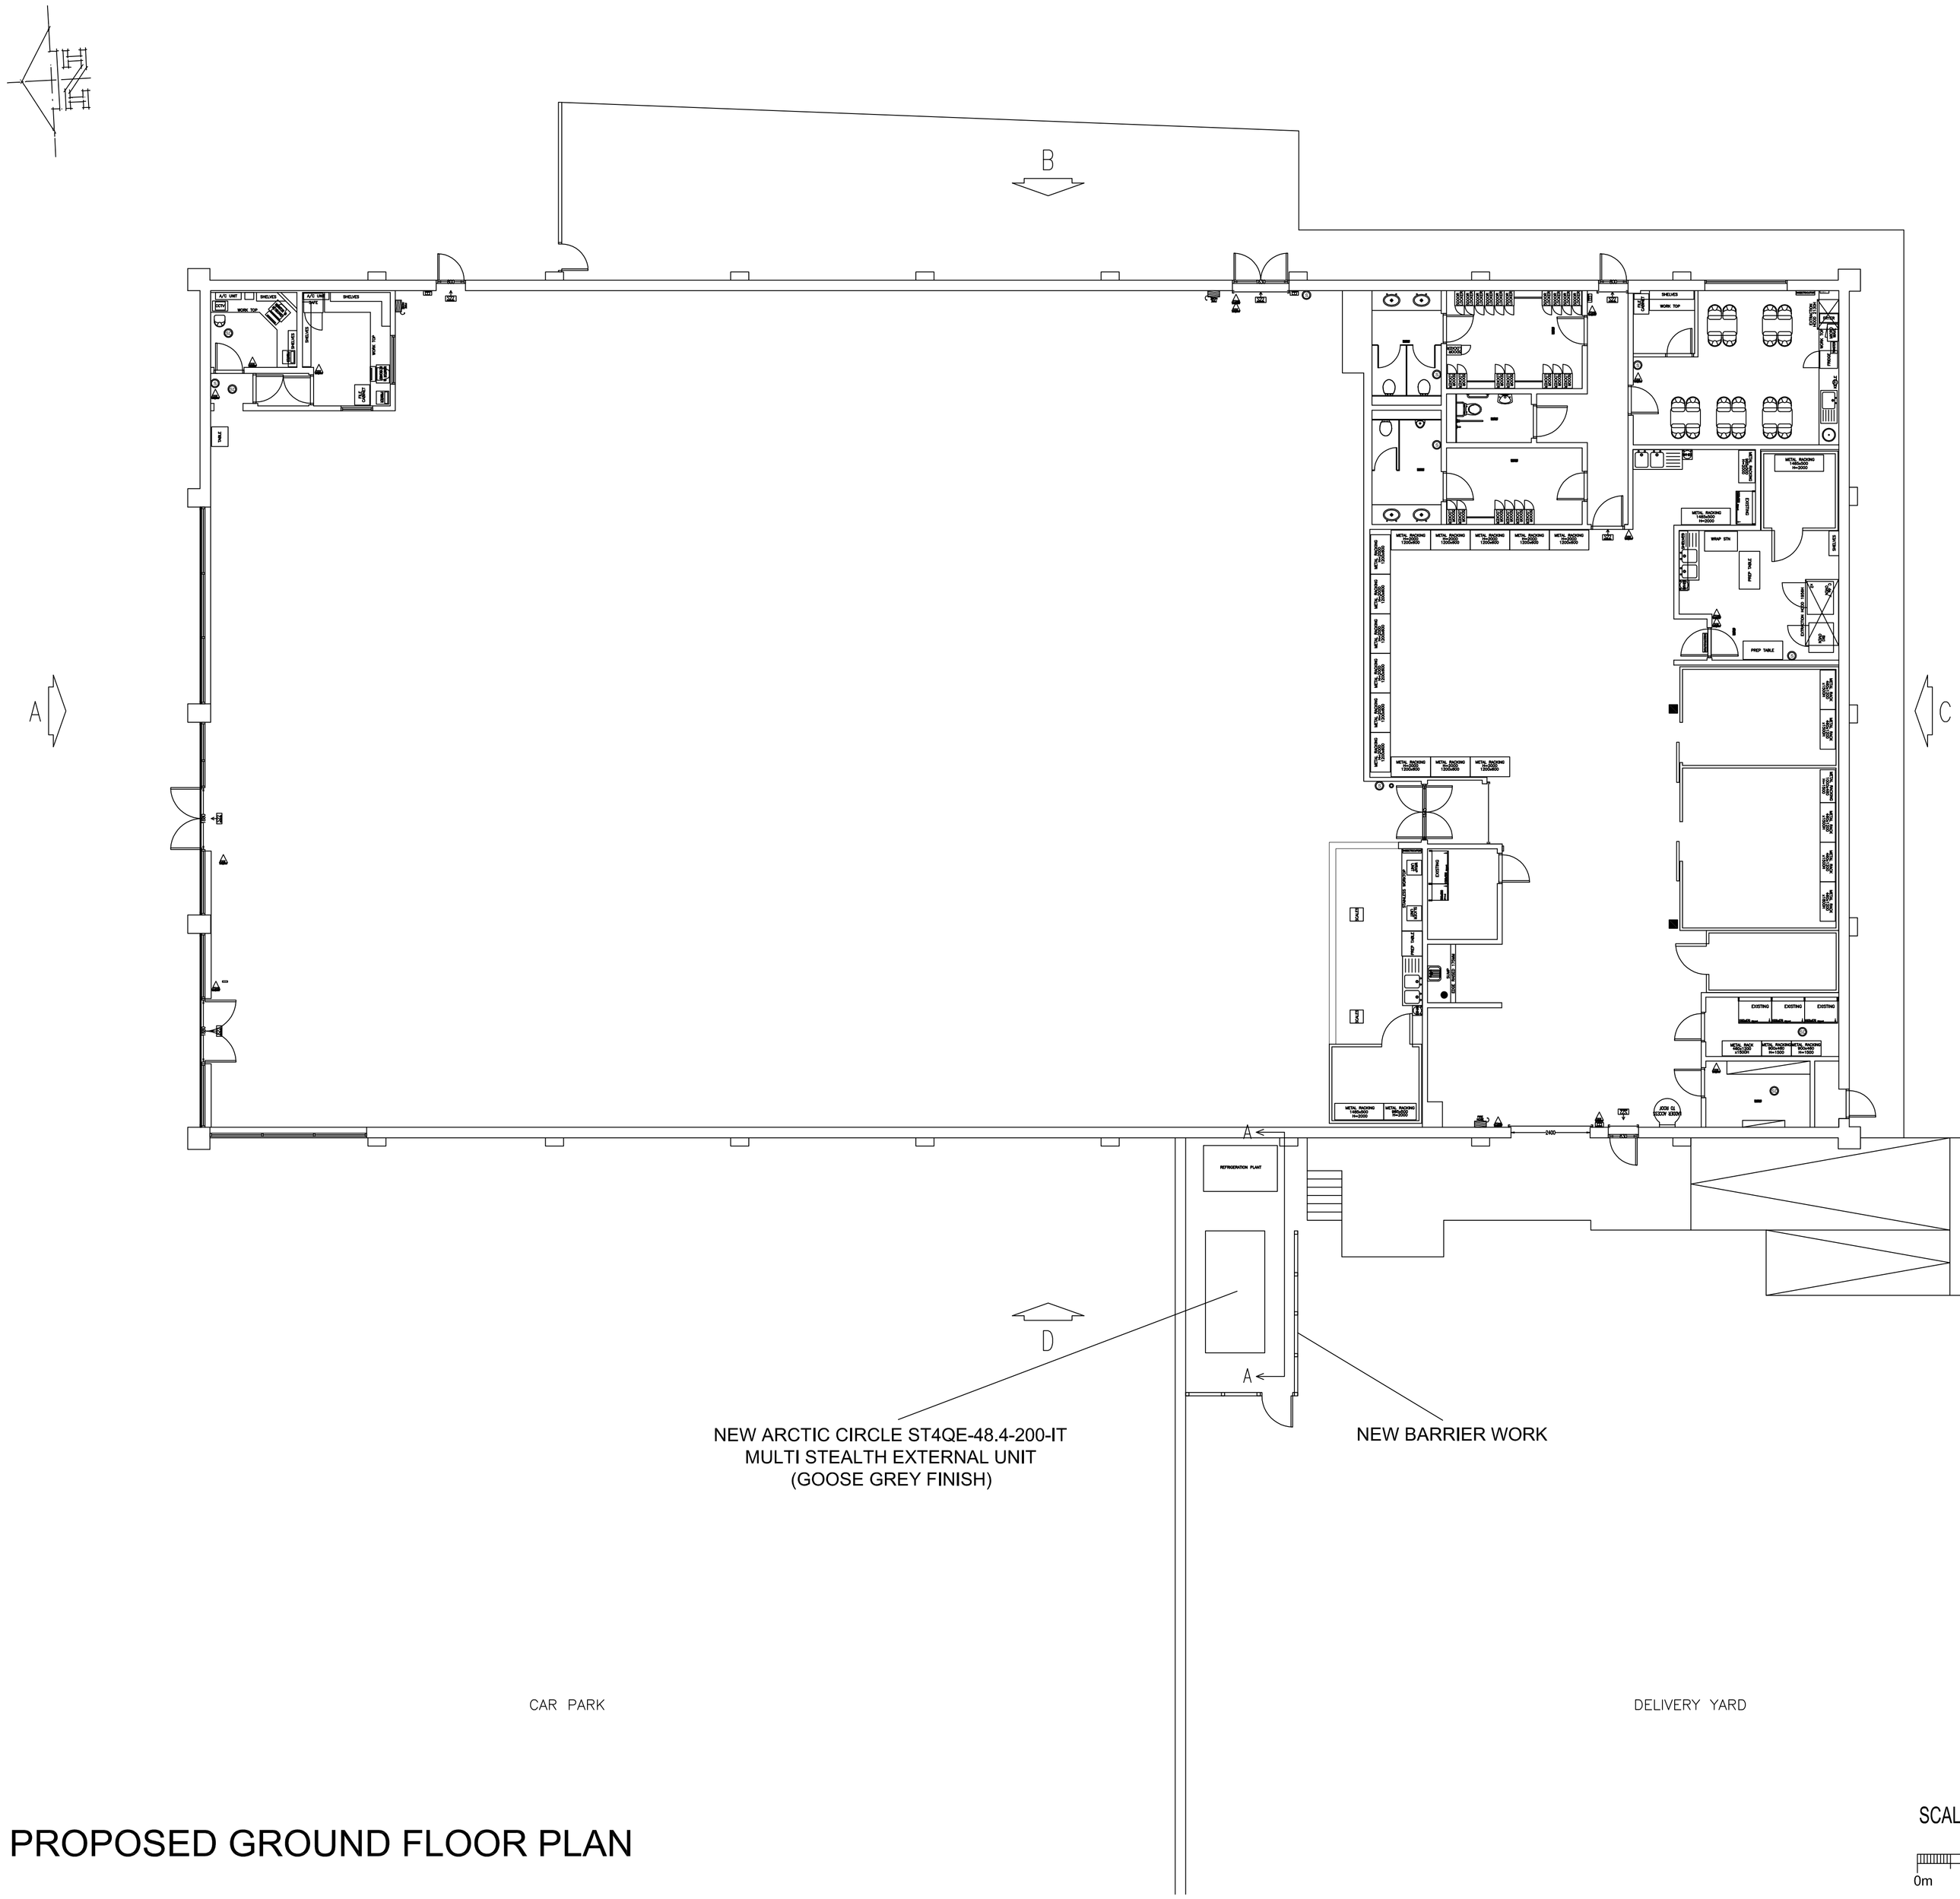
REVISION

A. SECTION A–A ADDED TO SCHEME 06.08.11


B
A
C
D
A
A
A/C UNIT
SHELVES
WORK TOP
SHELVES
WORK TOP
SHELVES
WORK TOP
METAL RACKING
METAL RACKING
METAL RACKING