


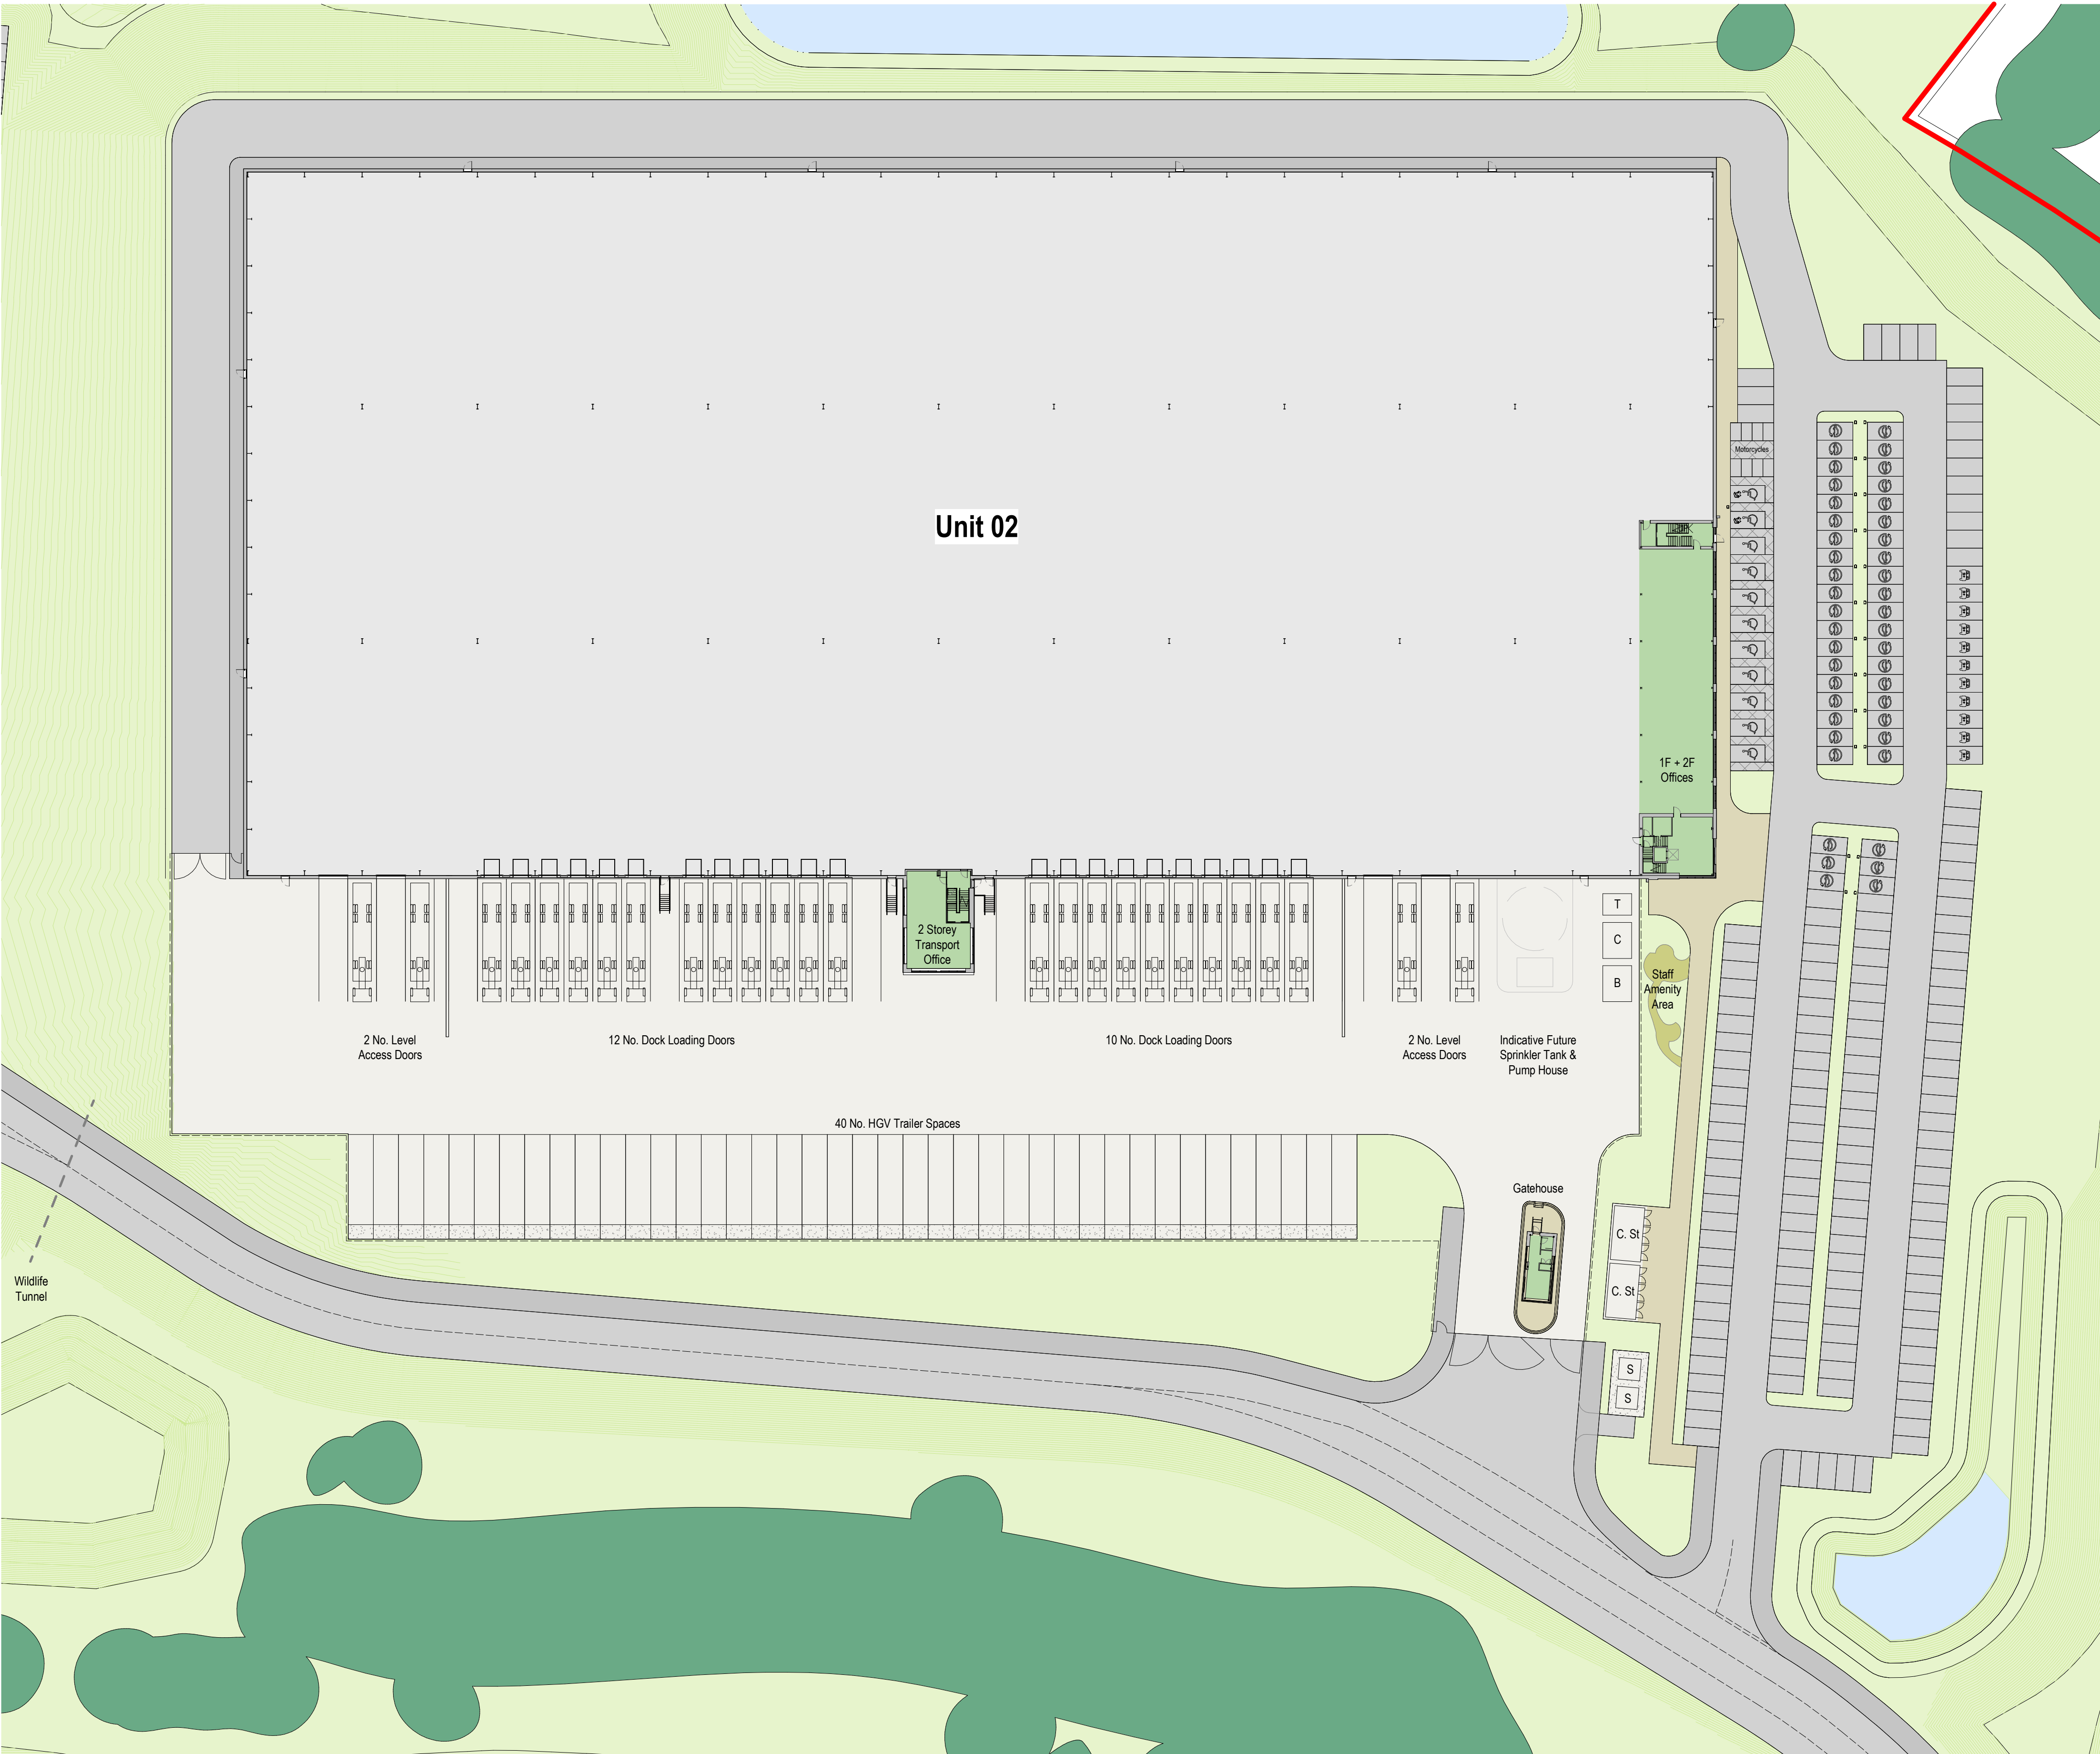

UNIT 02 - PROPOSED SITE PLAN

1 : 500