
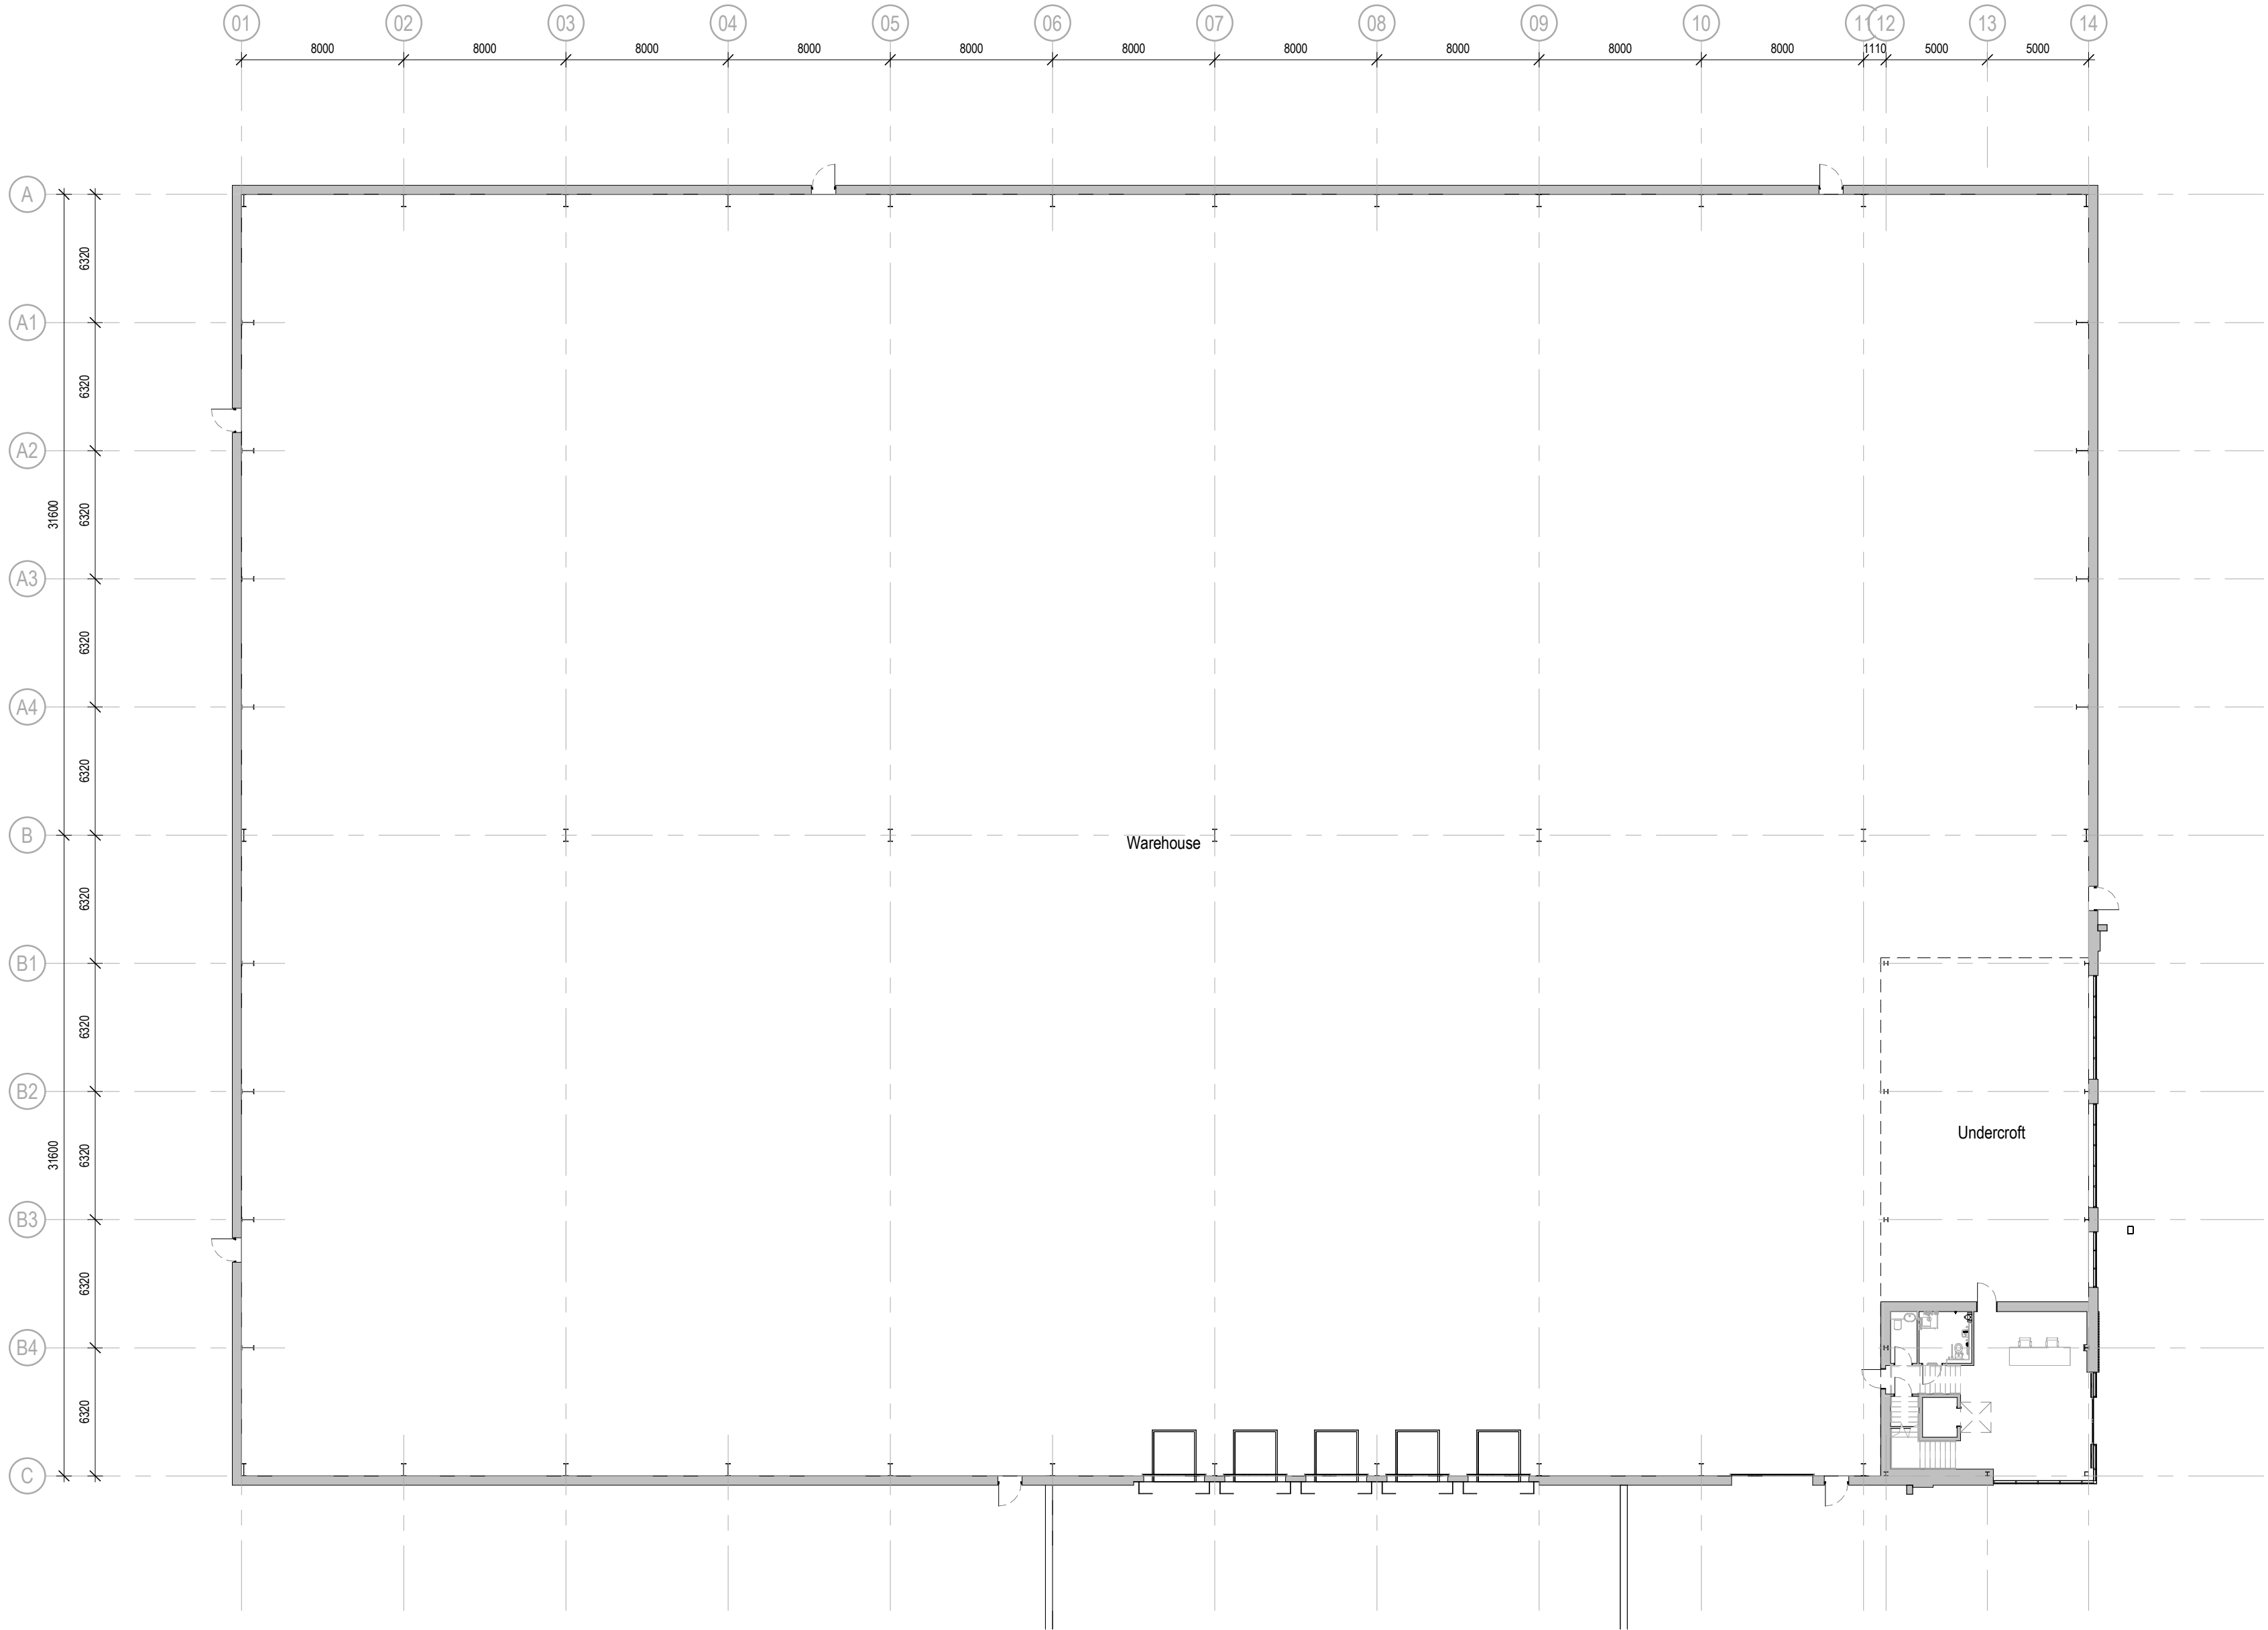


General Notes

- This document is to be used for the stated purpose only and should not be used for any other.
- Dimensions are all in millimetres, unless stated otherwise.
- It is the recipient's responsibility to print this document to the correct size & scale.
- All relevant drawings and specifications should be read in conjunction with this document.
- Scaling of this document is not recommended.

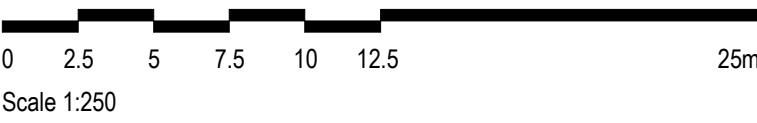

WAREHOUSE PLAN
1 : 250

Project Name

Land at Junction 22 M1, Cliffe Hill Farm

Employer	Project Address
Caddick Developments Limited	Land at Junction 22 M1, Cliffe Hill Farm, Markfield, Leicestershire

RIBA Workstage	Status
----------------	--------

3 - Spatial Coordination	A3 - Authorised Stage 3
--------------------------	-------------------------

Drawn	Checked	Created	Size
JT	DEB	24.06.25	A1

UMC Reference	Scale	LOD	LOI
24473	1:250	3	3

Document Title

Unit 03 - Proposed Warehouse GA Plan

Document Reference

24473 - UMC - 0300 - 00 - DR - A - 1001

Revision Note

PLANNING ISSUE

Issue Date	Package	Current Revision
------------	---------	------------------

16.09.25	PLANNING	
----------	----------	--