


General Notes

- This document is to be used for the stated purpose only and should not be used for any other.
- Dimensions are all in millimetres, unless stated otherwise.
- It is the recipient's responsibility to print this document to the correct size & scale.
- All relevant drawings and specifications should be read in conjunction with this document.
- Scaling of this document is not recommended.



Scale 1:250

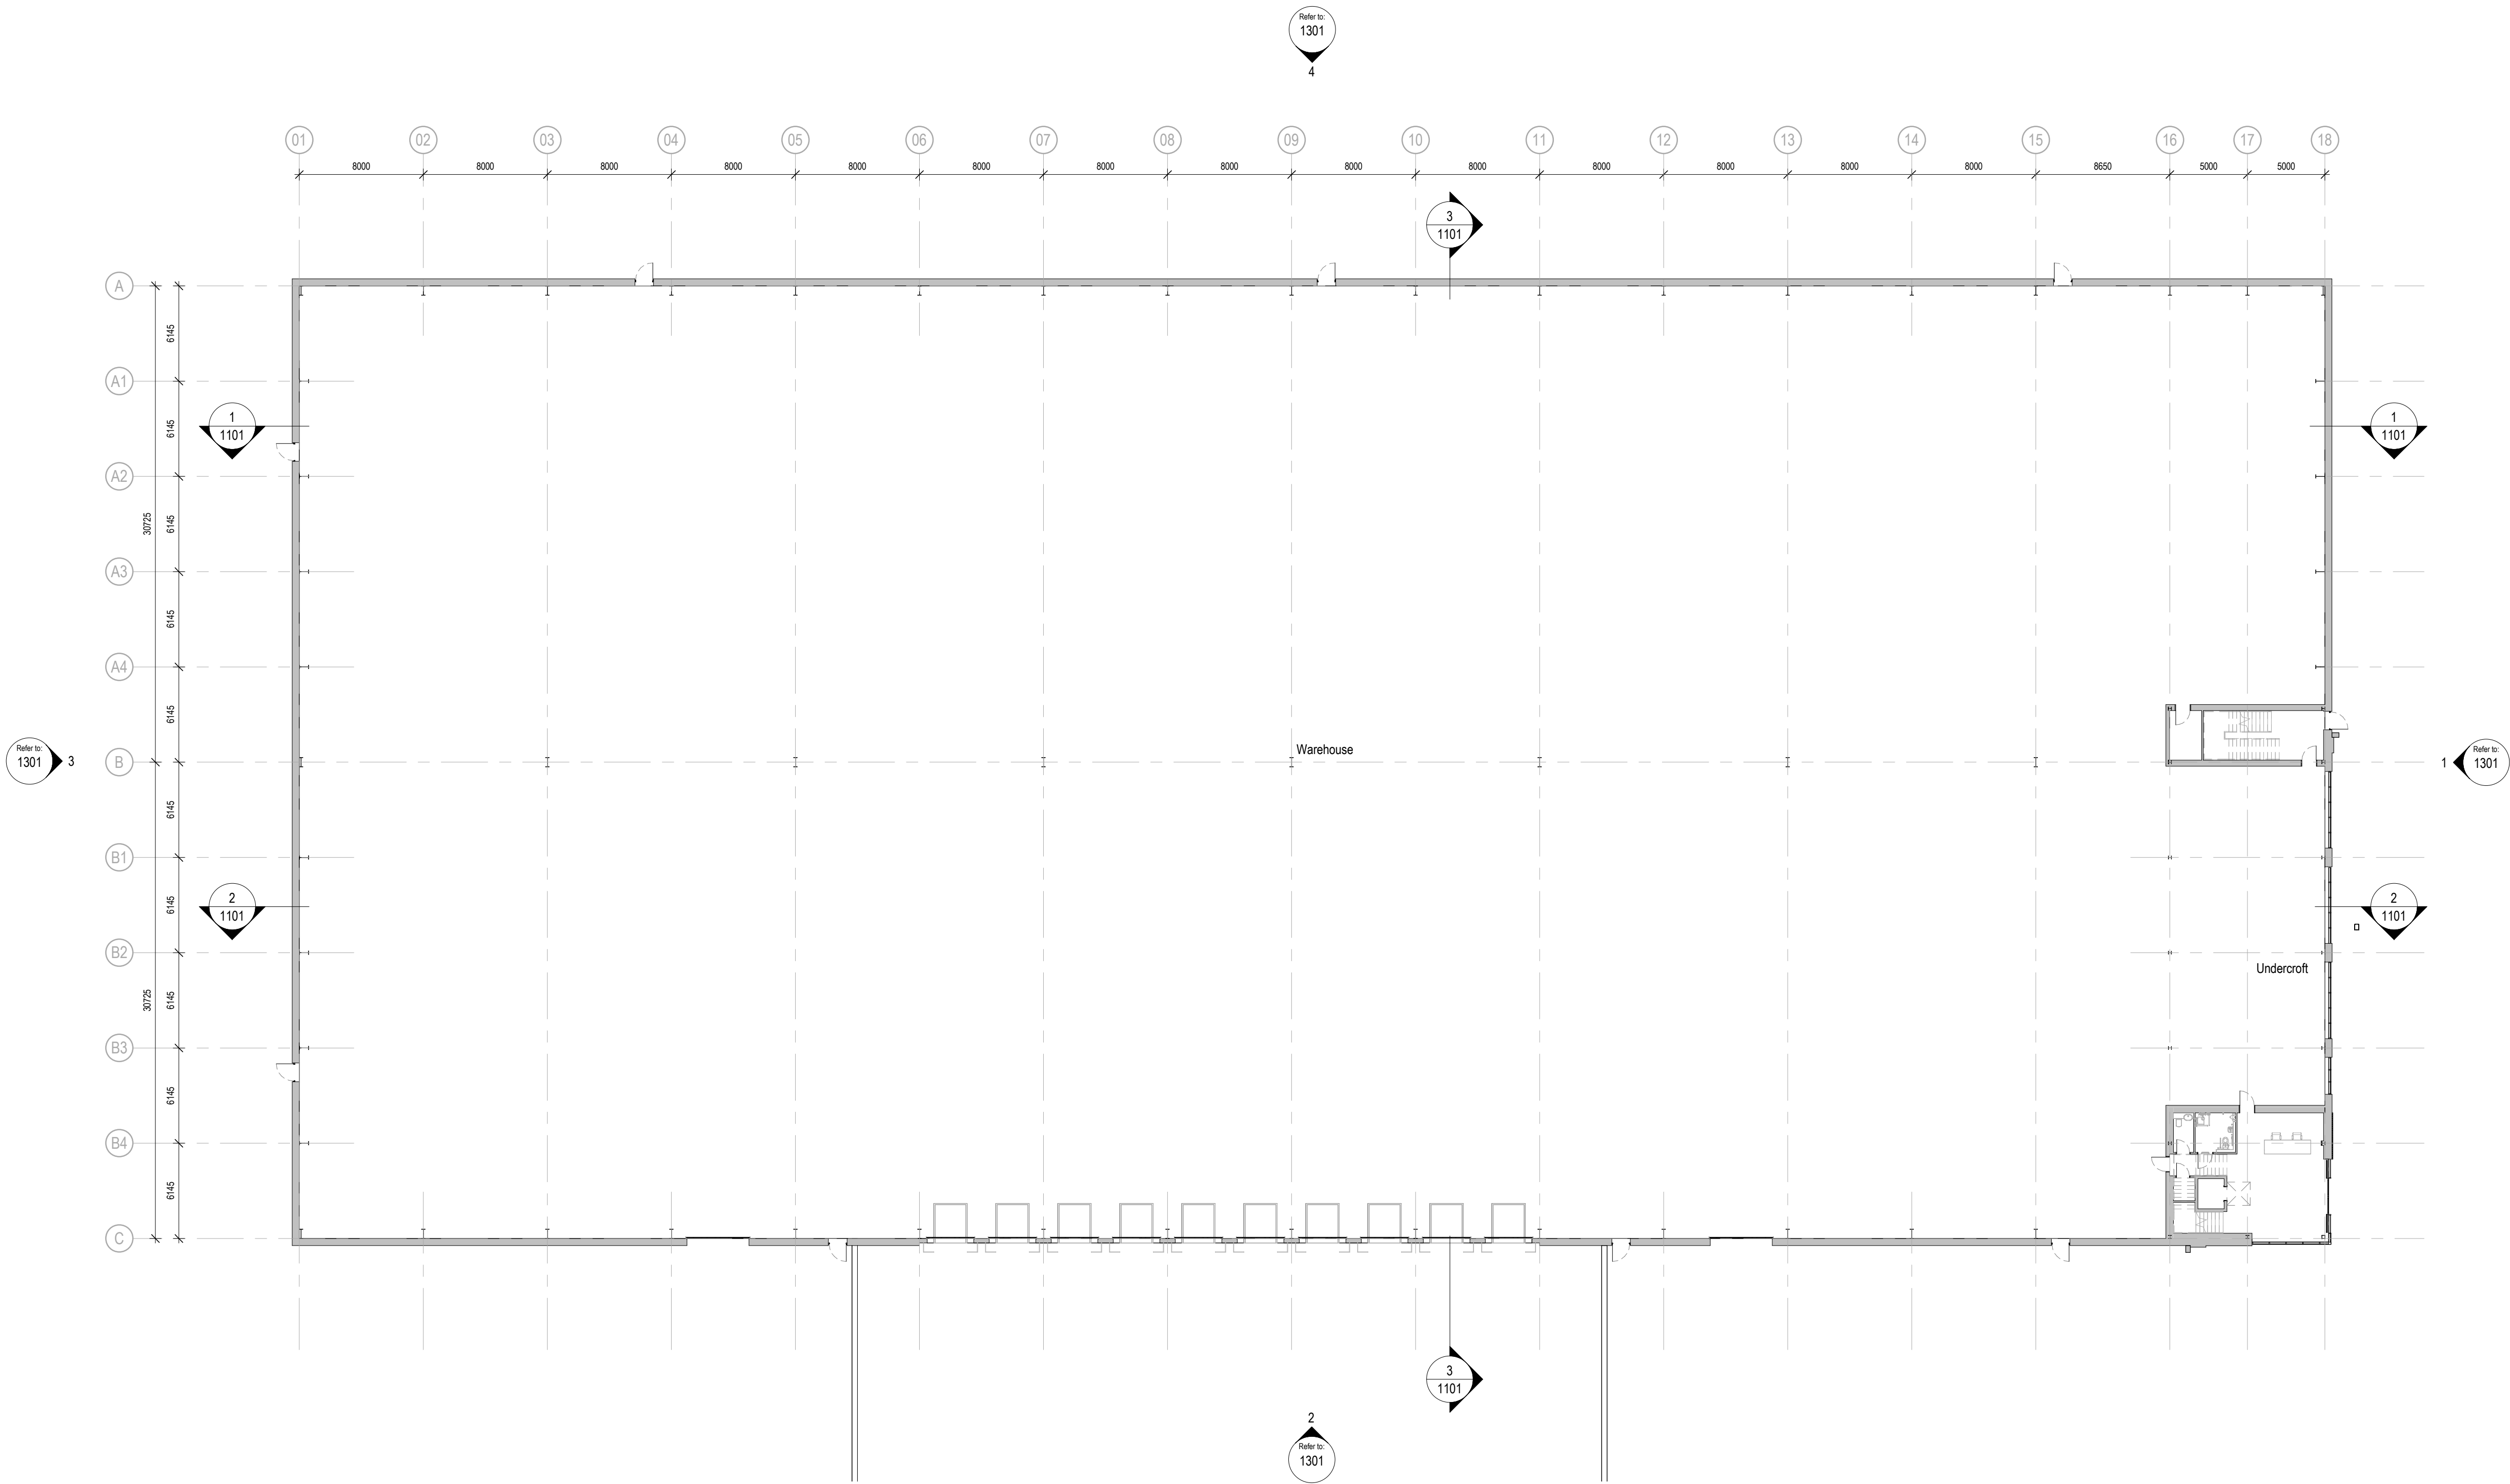

WAREHOUSE PLAN
1 : 250

Project Name			
Land at Junction 22 M1, Cliffe Hill Farm			
Employer		Project Address	
Caddick Developments Limited		Land at Junction 22 M1, Cliffe Hill Farm, Markfield, Leicestershire	
RIBA Workstage		Status	
3 - Spatial Coordination		A3 - Authorised Stage 3	
Drawn	Checked	Created	Size
JT	DEB	27.06.25	A1
UMC Reference		Scale	LOD LOI
24473		1: 250	3 3

Document Title			
Unit 05 - Proposed Warehouse GA Plan			
Document Reference			
24473 - UMC - 0500 - 00 - DR - A - 1001			
Revision Note			
PLANNING ISSUE			