

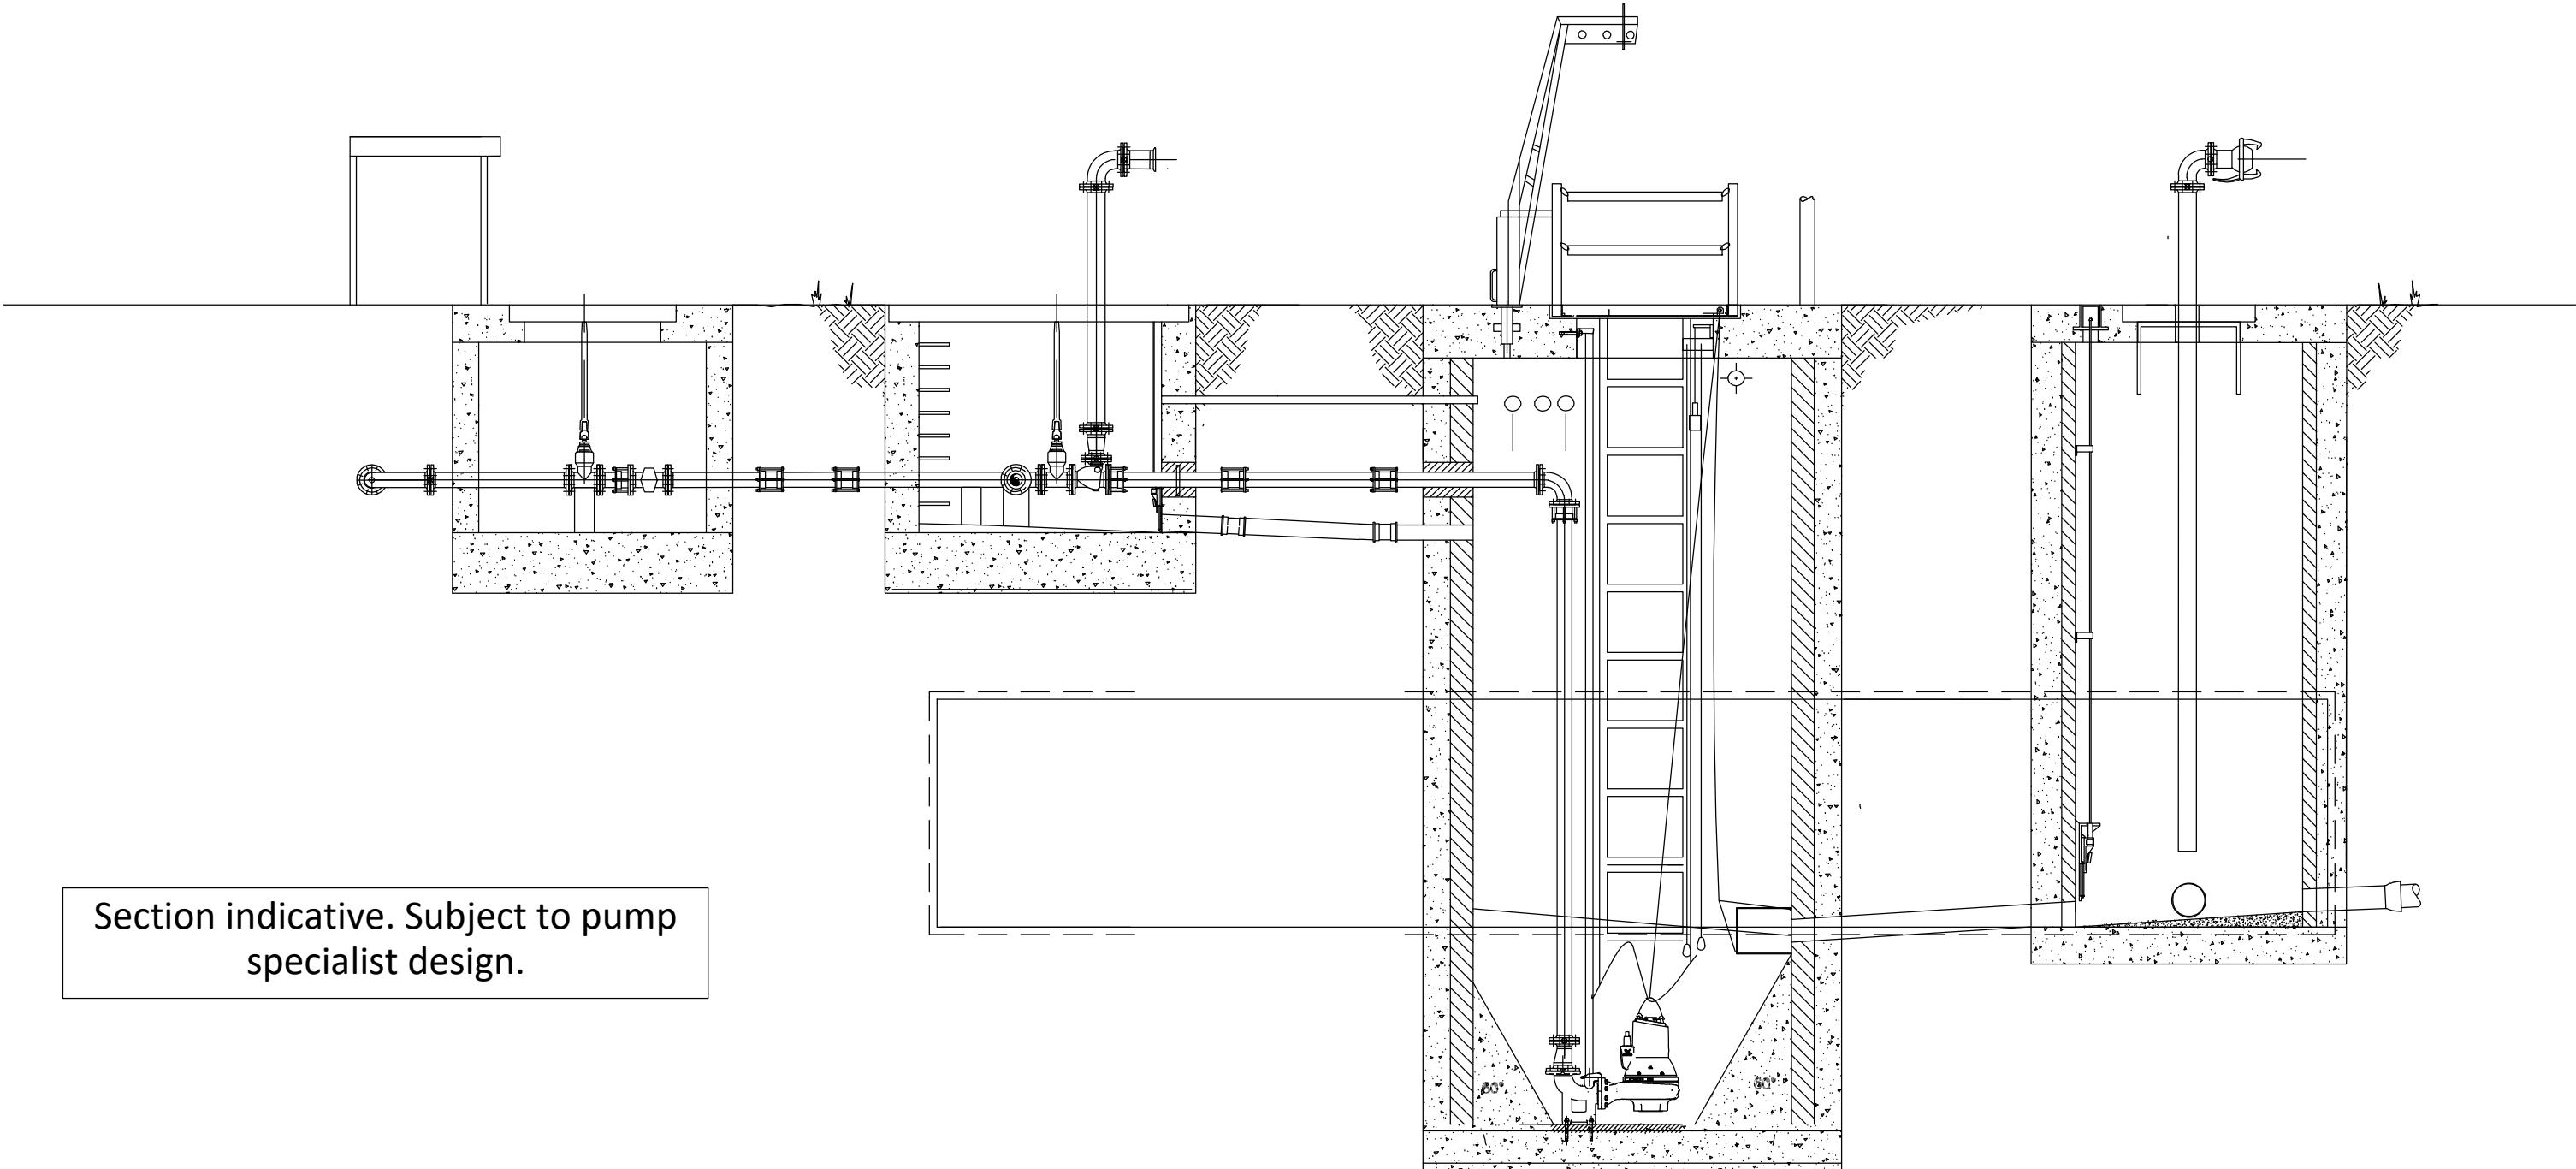


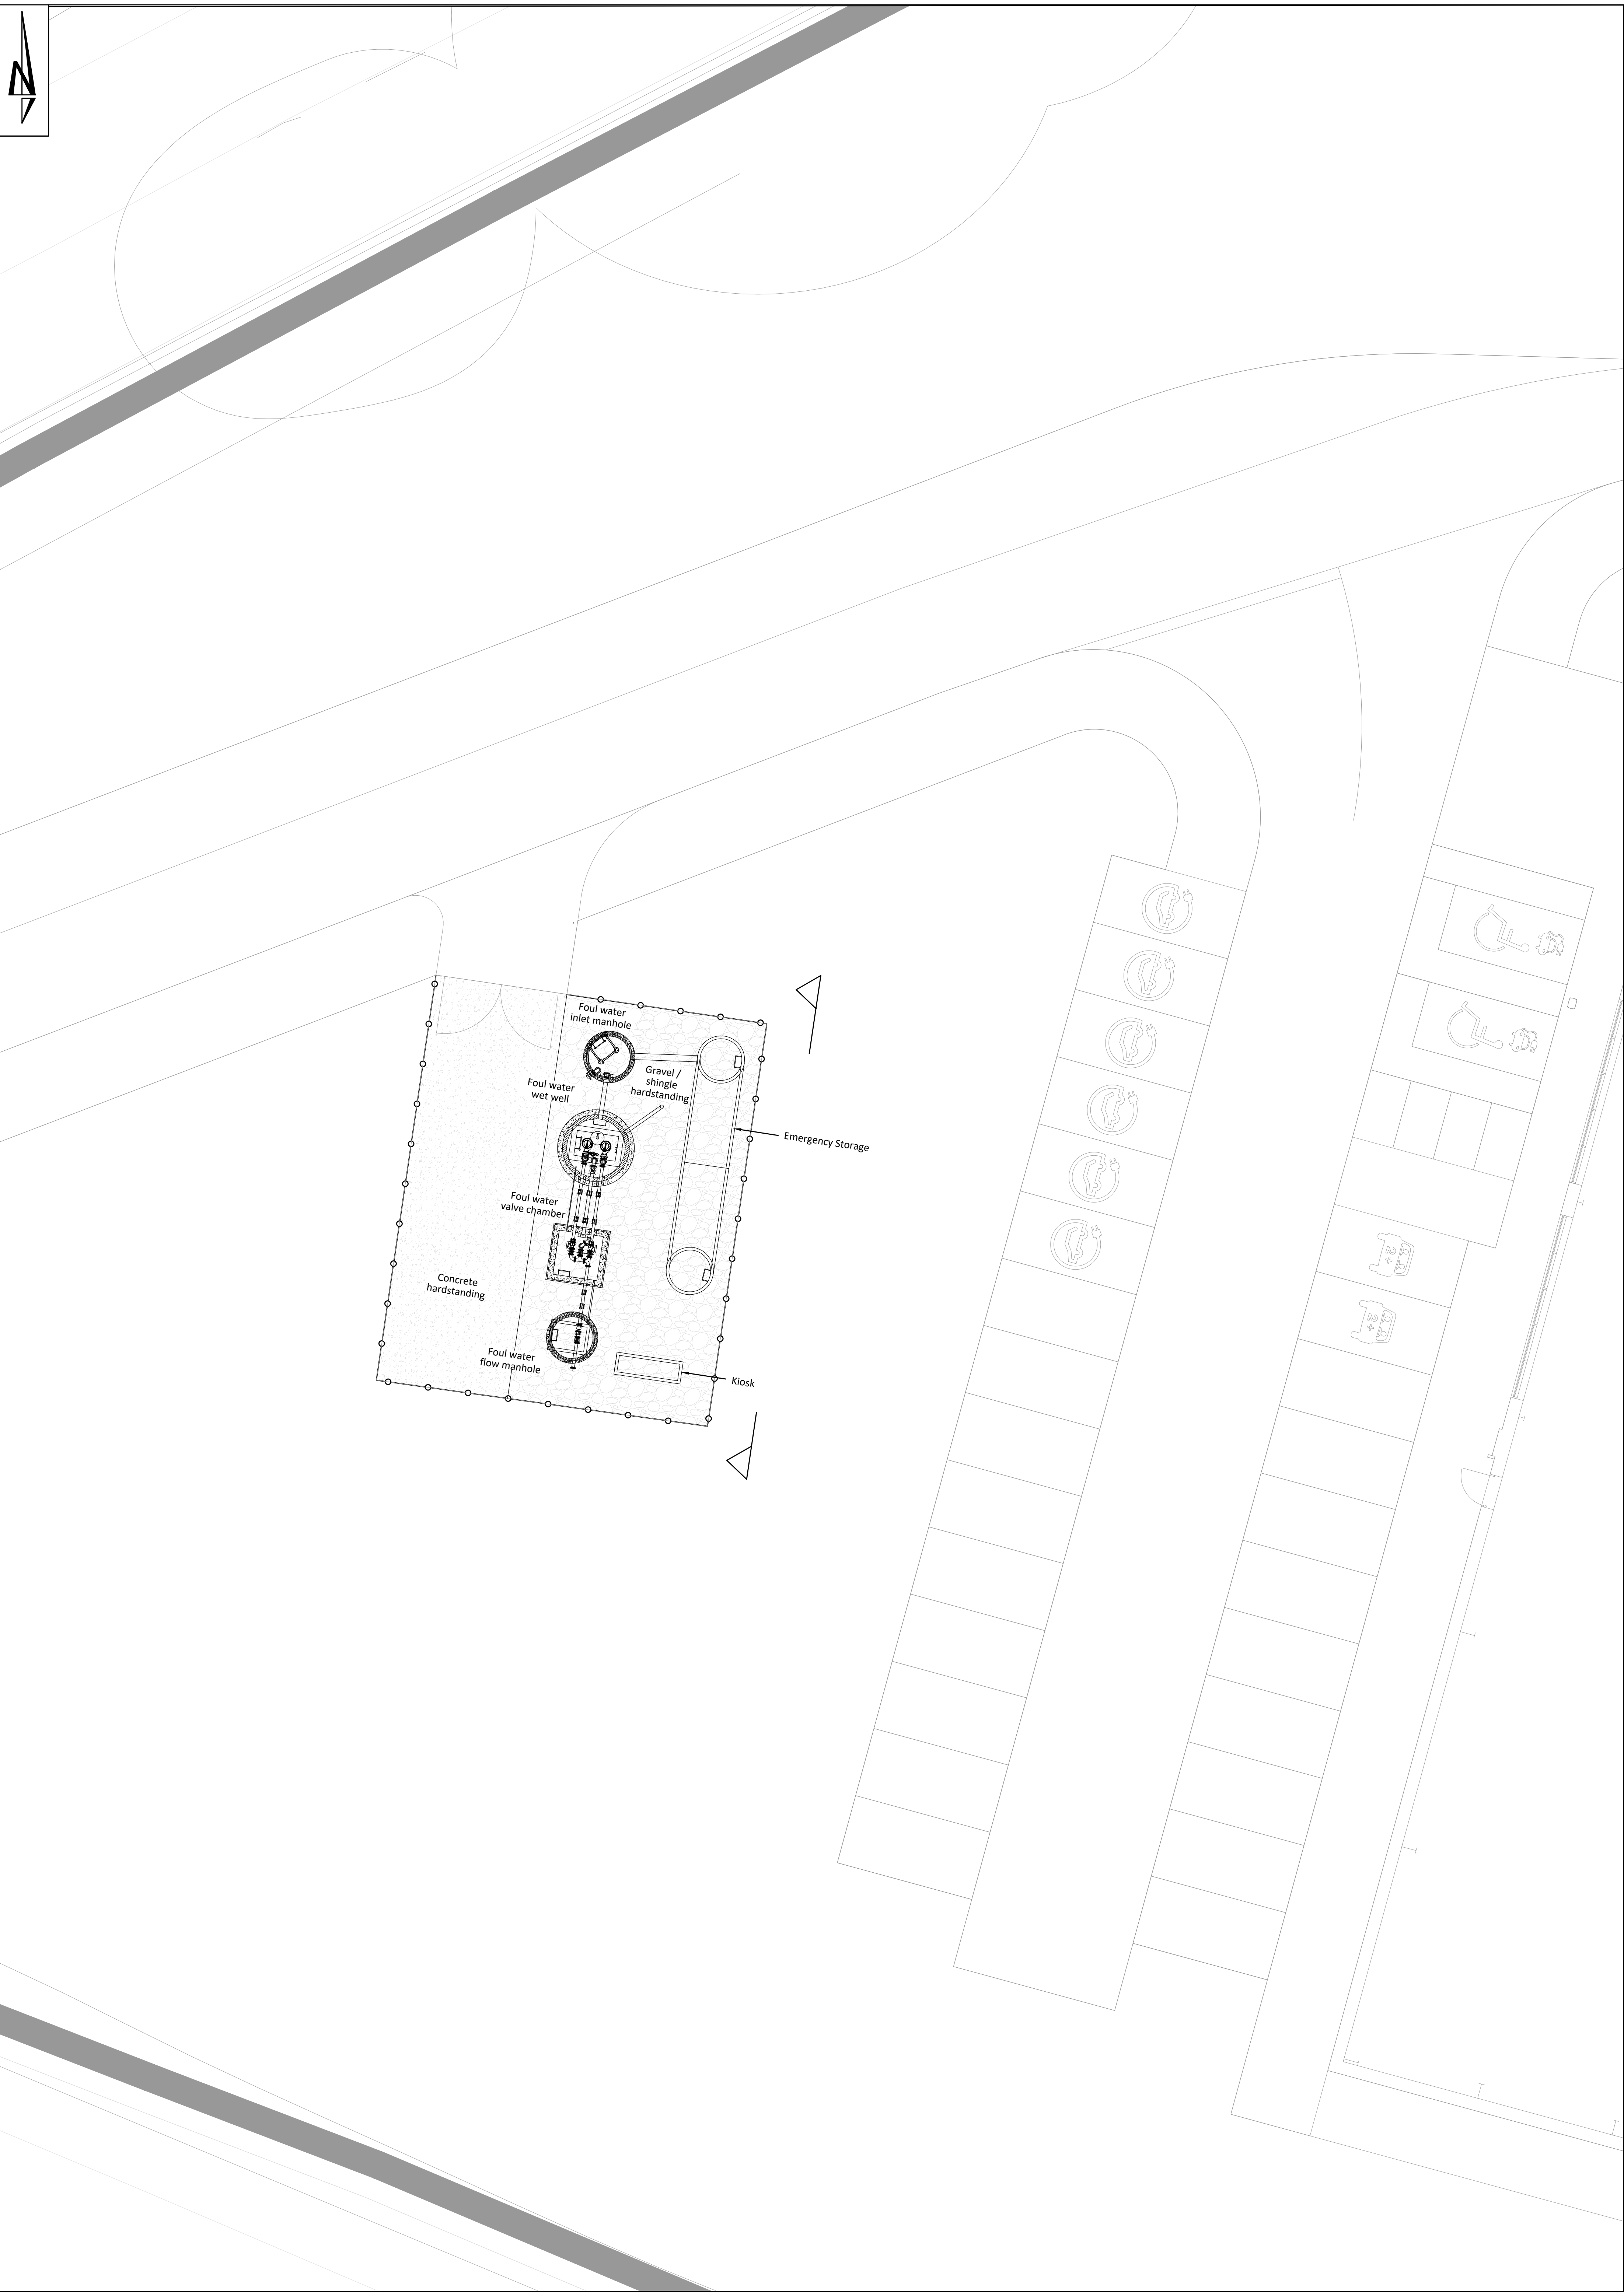

Section indicative. Subject to pump specialist design.

SECTION THROUGH

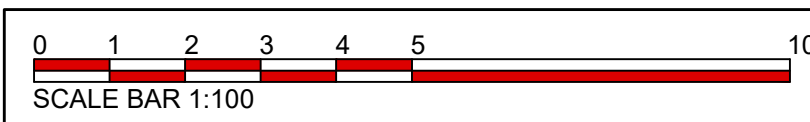

THIS DRAWING IS THE COPYRIGHT OF BURROWS GRAHAM LIMITED.	
SAFETY, HEALTH AND ENVIRONMENTAL INFORMATION	
IN ADDITION TO THE HAZARDS/RISKS NORMALLY ASSOCIATED WITH THE TYPES OF WORK DETAILED ON THIS DRAWING, NOTE THE FOLLOWING	
CONSTRUCTION	
MAINTENANCE	
DEMOLITION	
IT IS ASSUMED THAT ALL WORKS WILL BE CARRIED OUT BY A COMPETENT CONTRACTOR WORKING, WHERE APPROPRIATE, TO AN APPROVED METHOD STATEMENT	
GENERAL NOTES:	
1. This drawing shall be read in conjunction with all the relevant architects, engineers' and service engineers drawings & specifications.	
2. All units in millimeters U.O.N. on the drawing. Do not scale off the drawing.	

P03	16.09.2025	BP	Planning Issue	JW
P02	05.09.2025	BP	Section added	JW
P01	18.07.2025	BP	First Issue	JW
REV	DATE	BY	DESCRIPTION	CHKD

Burrows

Graham

North Office:

5 Ambassador Place, Stockport Road,

Altrincham WA15 8DR

Tel: +44 (0)161 804 8046

South Office:

Barkland House, Dover Mews,

High Street, Barkhamsted HP4 2BL

Tel: +44 (0)1492 508 402

CLIENT

Caddick

Developments.

PROJECT
LAND AT JUNCTION 22 OF THE M1
CLIFFE HILL FARM

DRAWING TITLE
ADOPTABLE PUMP STATION
COMPOUND

BGL PROJECT NUMBER	DRAWING STATUS	OFFICE
30206	PRELIMINARY	NORTH
SCALE @ A0	DATE	DRAWN BY
1:100	21.08.2025	BP
		CHECKED BY
		JW

DRAWING No	REV
30206-BGL-XX-XX-SK-S-00009	P03