


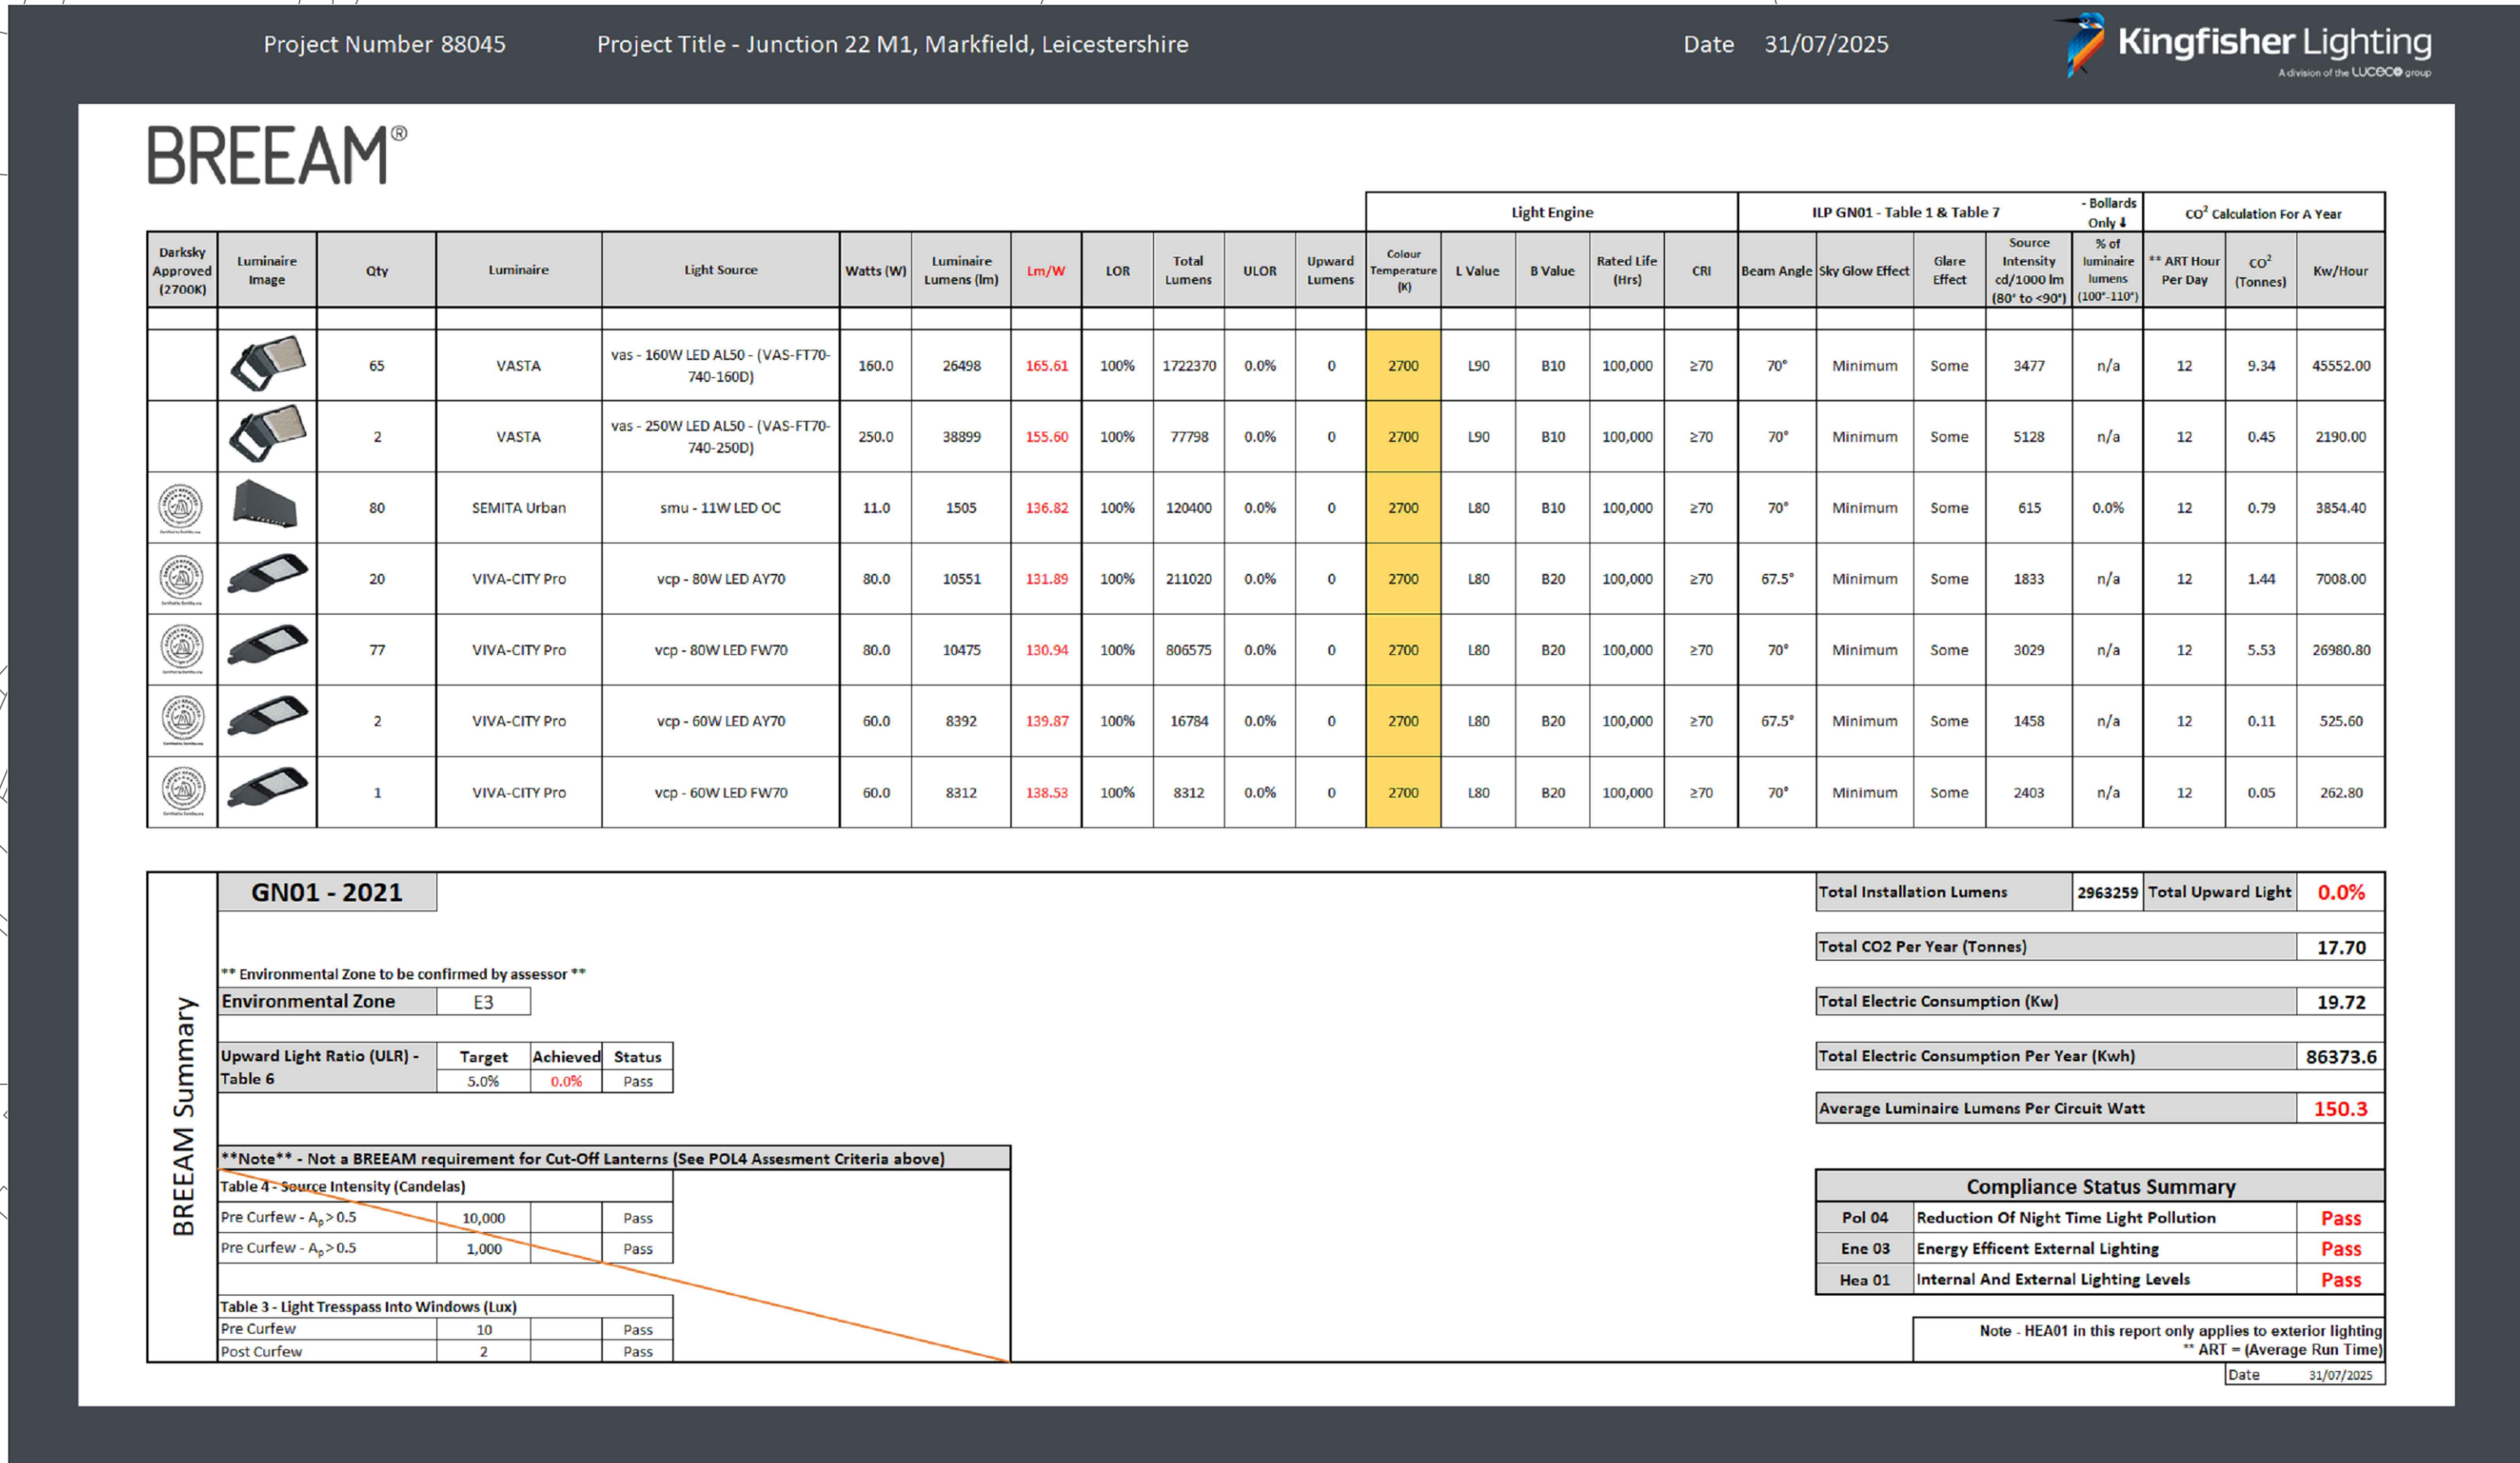

- | | | | | | | | | |
|--|---|----------|-----------------|--------------------------|--|--|--|--|
| ADD | CR | CHANDLER | CHANDLER | 18-07-2025 | | | | |
| ADD | PRELIMINARY | CHANDLER | CHANDLER | 08-08-2025 | | | | |
| Status: | PRELIMINARY | | | | | | | |
|  ESP Services Consultants
<small>A Division of The Graham Group</small> | | | | | | | | |
| Engineering Services Partnership Ltd
c/o Crayford C / Edinburgh Wex: www.espltd.co.uk
11 Swan Court, Ryeland Park, Hampton, Heterborough PE7 8GX
Tel: +44 (0)1753 321 373 | | | | | | | | |
| Drawn: | CADDICK DEVELOPMENTS LTD | | | | | | | |
| Project: | CDL

MARFIELD | | | | | | | |
| Drawing Title: | ELECTRICAL SERVICES
EXTERNAL LIGHTING
LUX LEVELS | | | | | | | |
| Project No. | 50091 | Scale: | NTS @ A0 | | | | | |
| Drawing No. | 50091/E/110 | | P04 | | | | | |
| Date: | JULY 2025 | Issued: | MMar | Contracted:
BL | | | | |
| All information contained on this drawing remains the property of Engineering Services Partnership Limited and may not be copied, put in whole or in part, without prior written permission. | | | | | | | | |