



# Stanfords VectorMap

Land To The Rear Of  
236 Ashby Road, Hinckley, Leicester LE10 1SW  
REF:SP74770 Plan No 1659/SL

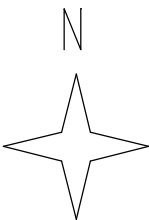

Scale, 1:500  
Sheet, A2

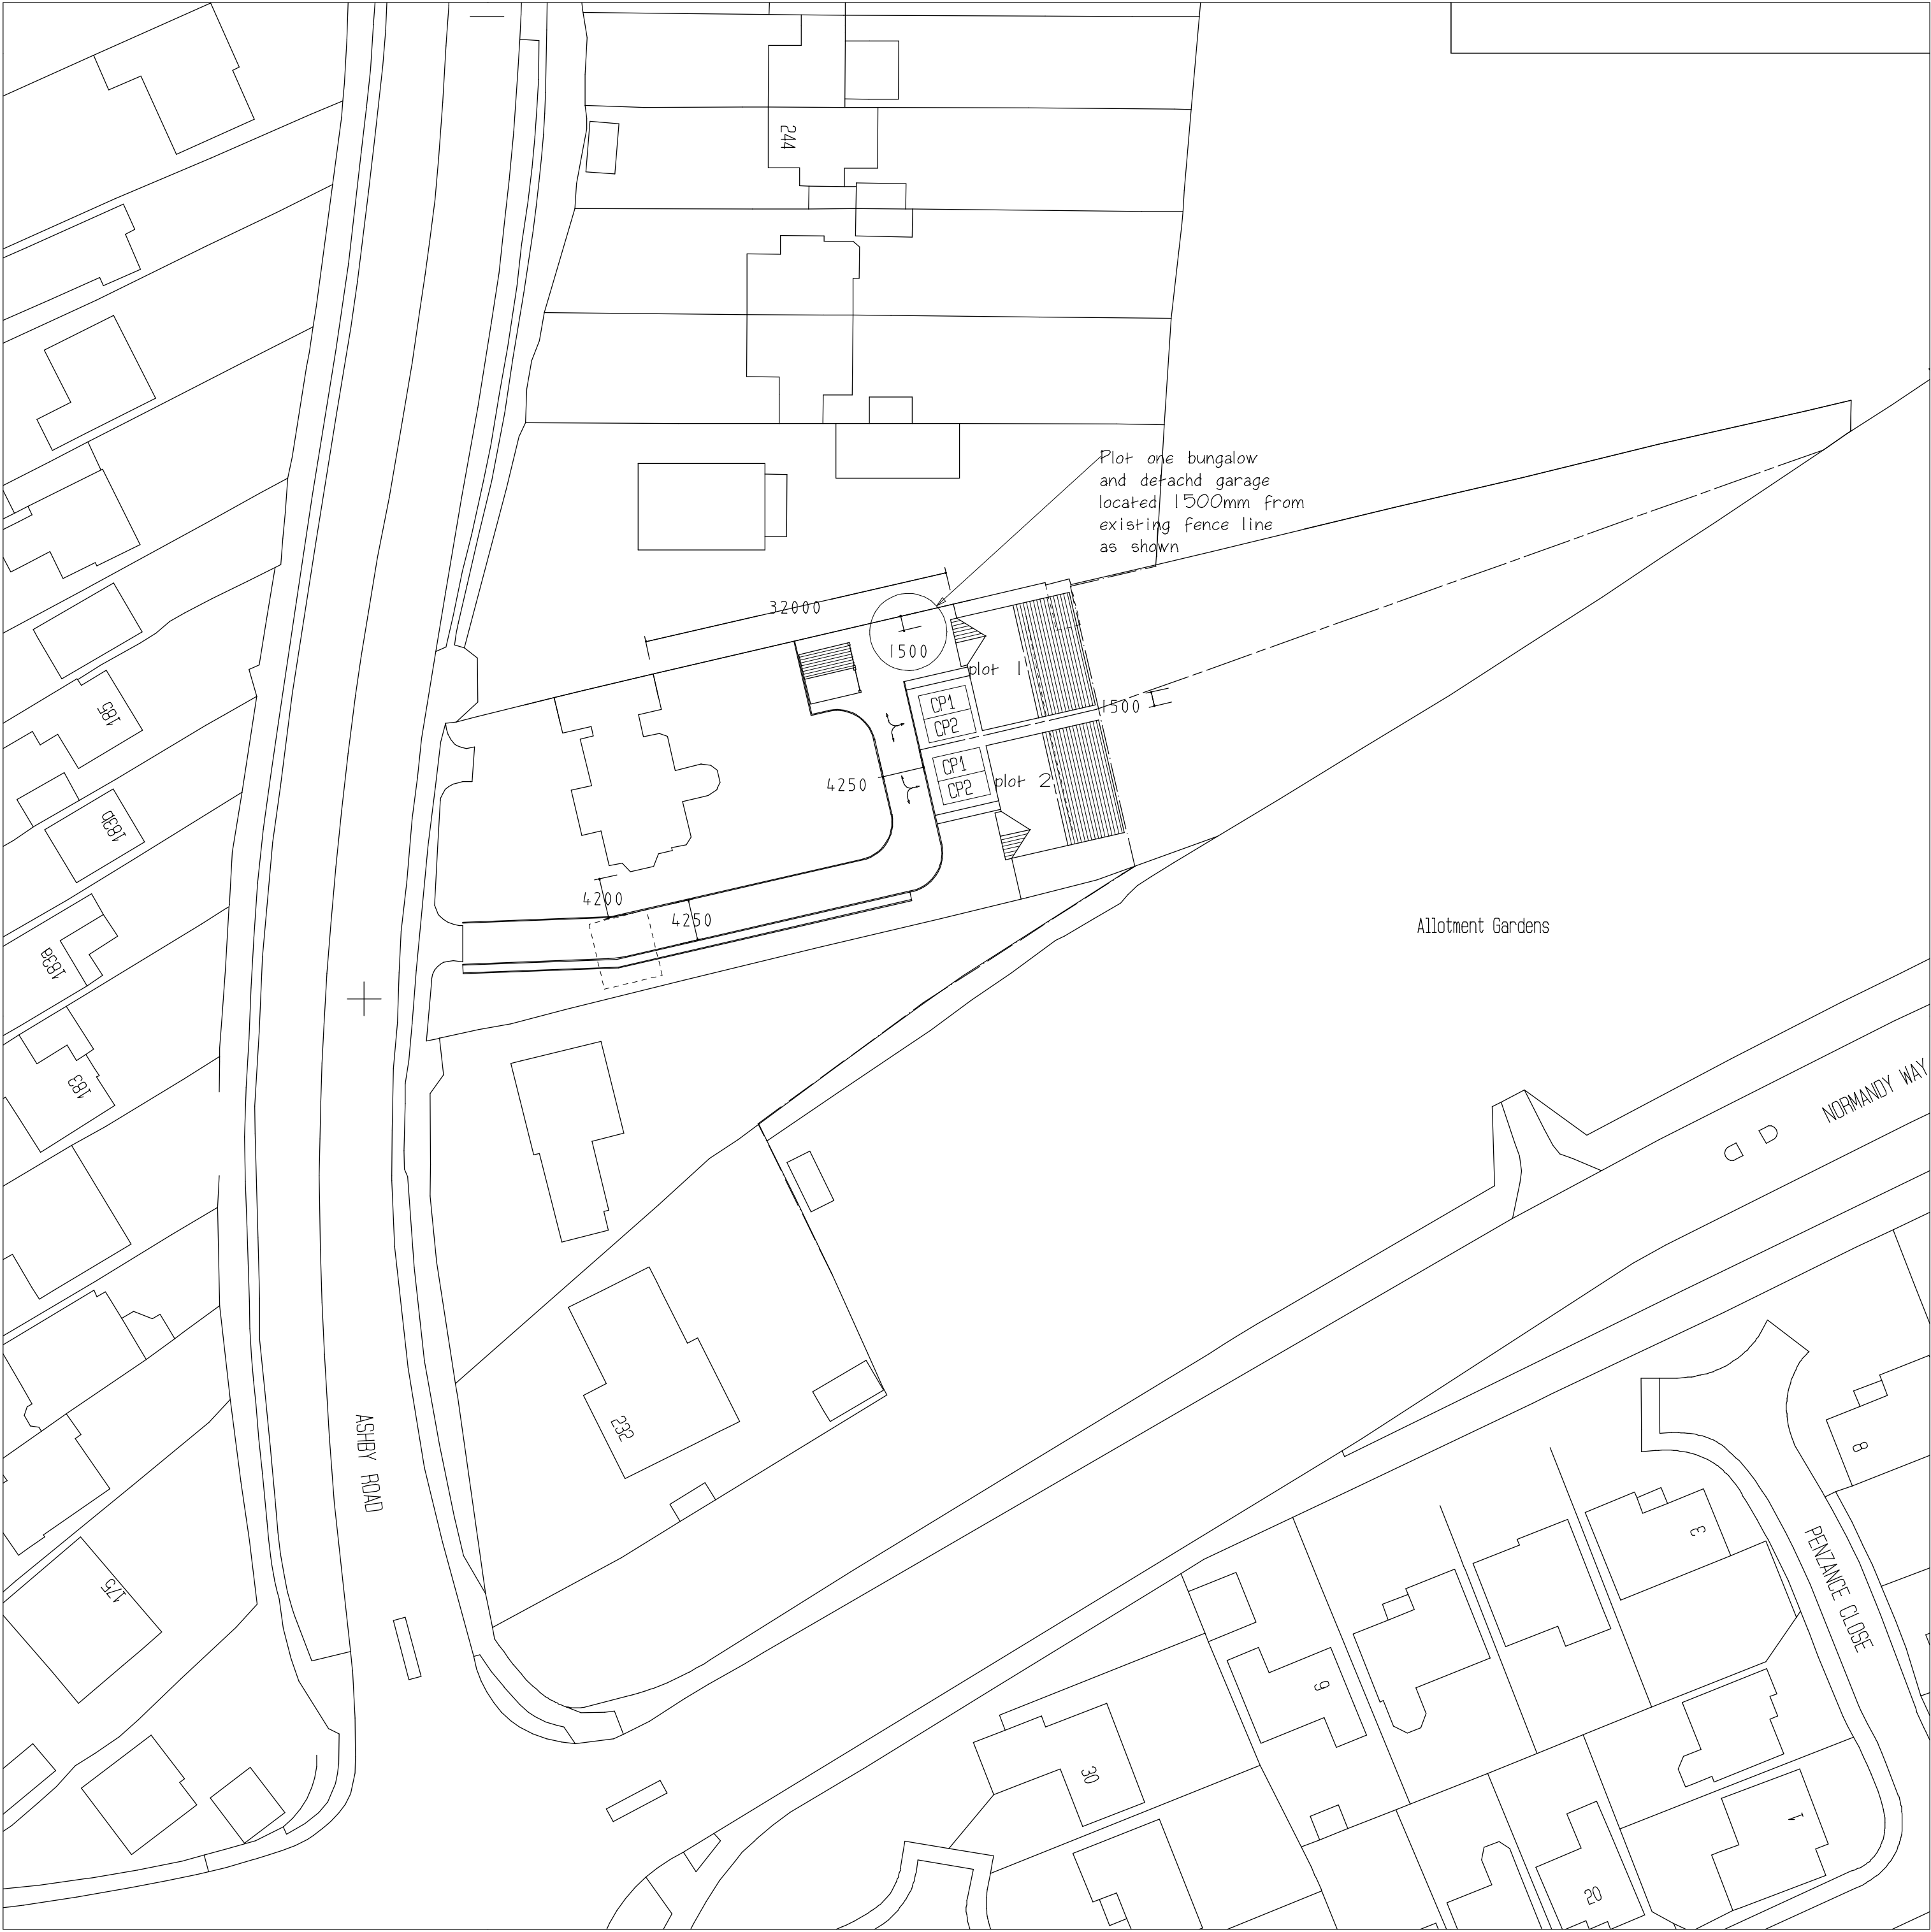

© Crown Copyright and database rights 2024 OS 100035409  
Reproduction in whole or in part is prohibited  
without the prior permission of Ordnance Survey.