


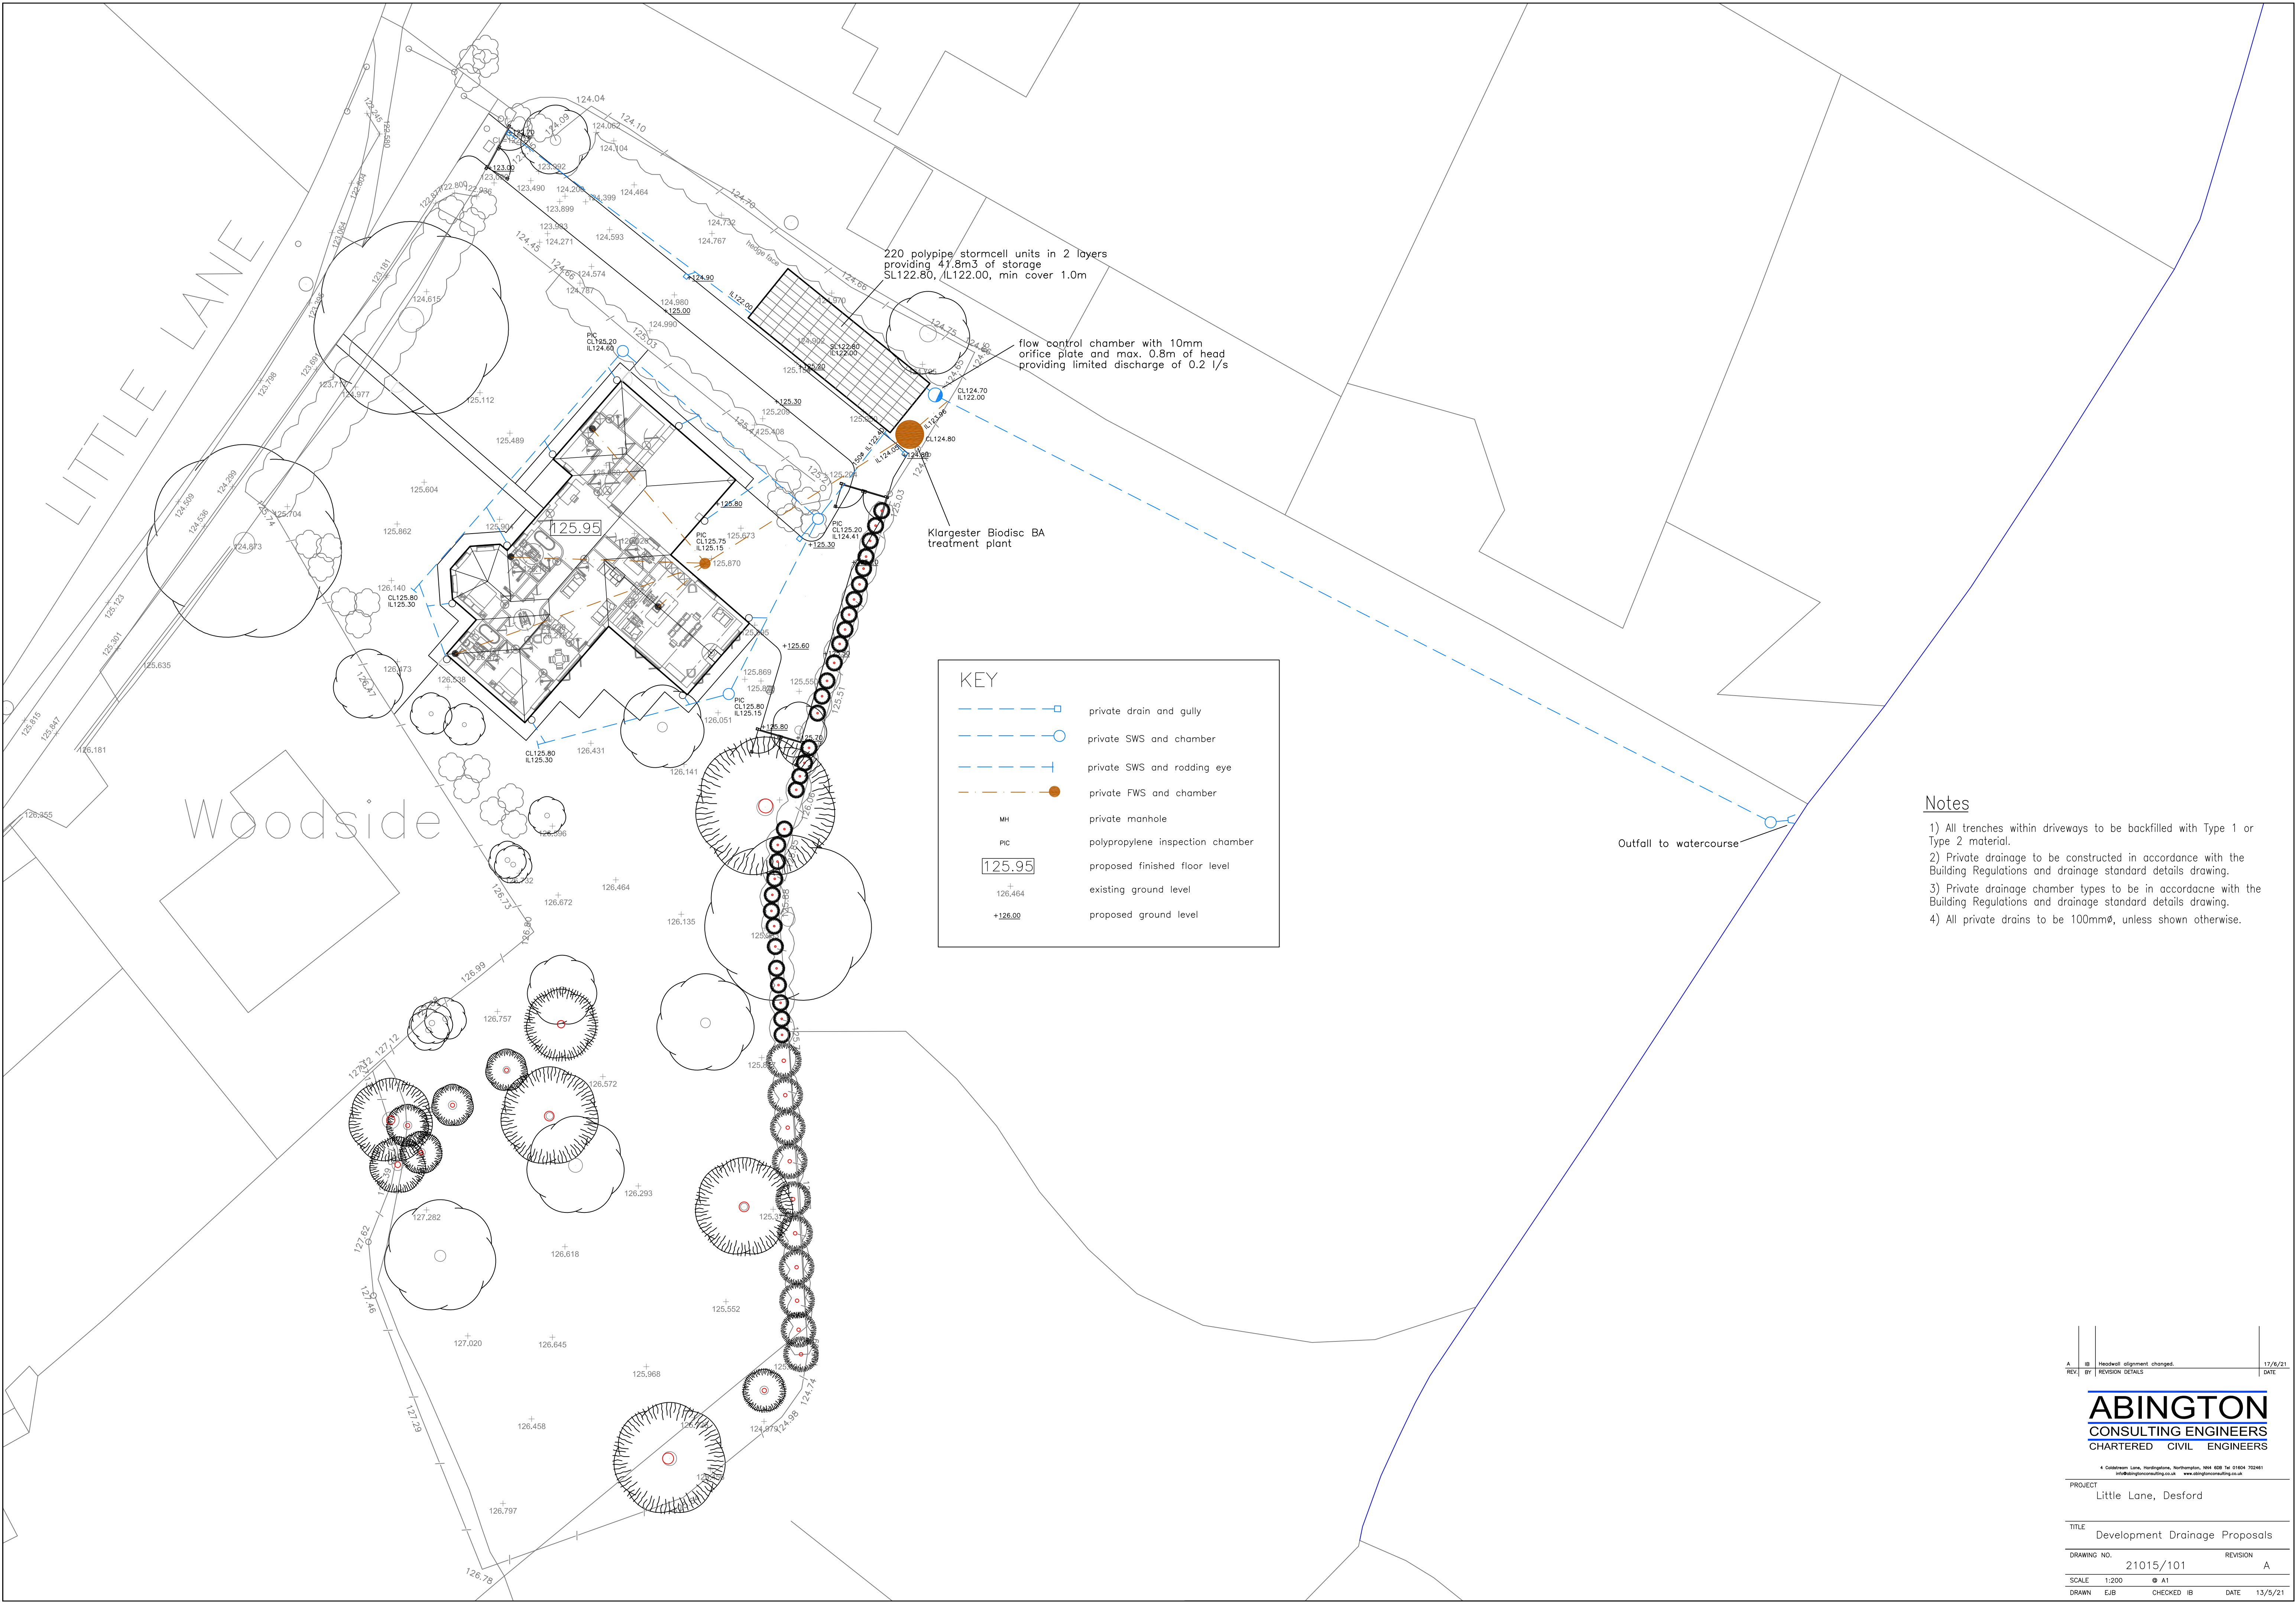

- Notes**
- 1) All trenches within driveways to be backfilled with Type 1 or Type 2 material.
 - 2) Private drainage to be constructed in accordance with the Building Regulations and drainage standard details drawing.
 - 3) Private drainage chamber types to be in accordance with the Building Regulations and drainage standard details drawing.
 - 4) All private drains to be 100mmØ, unless shown otherwise.