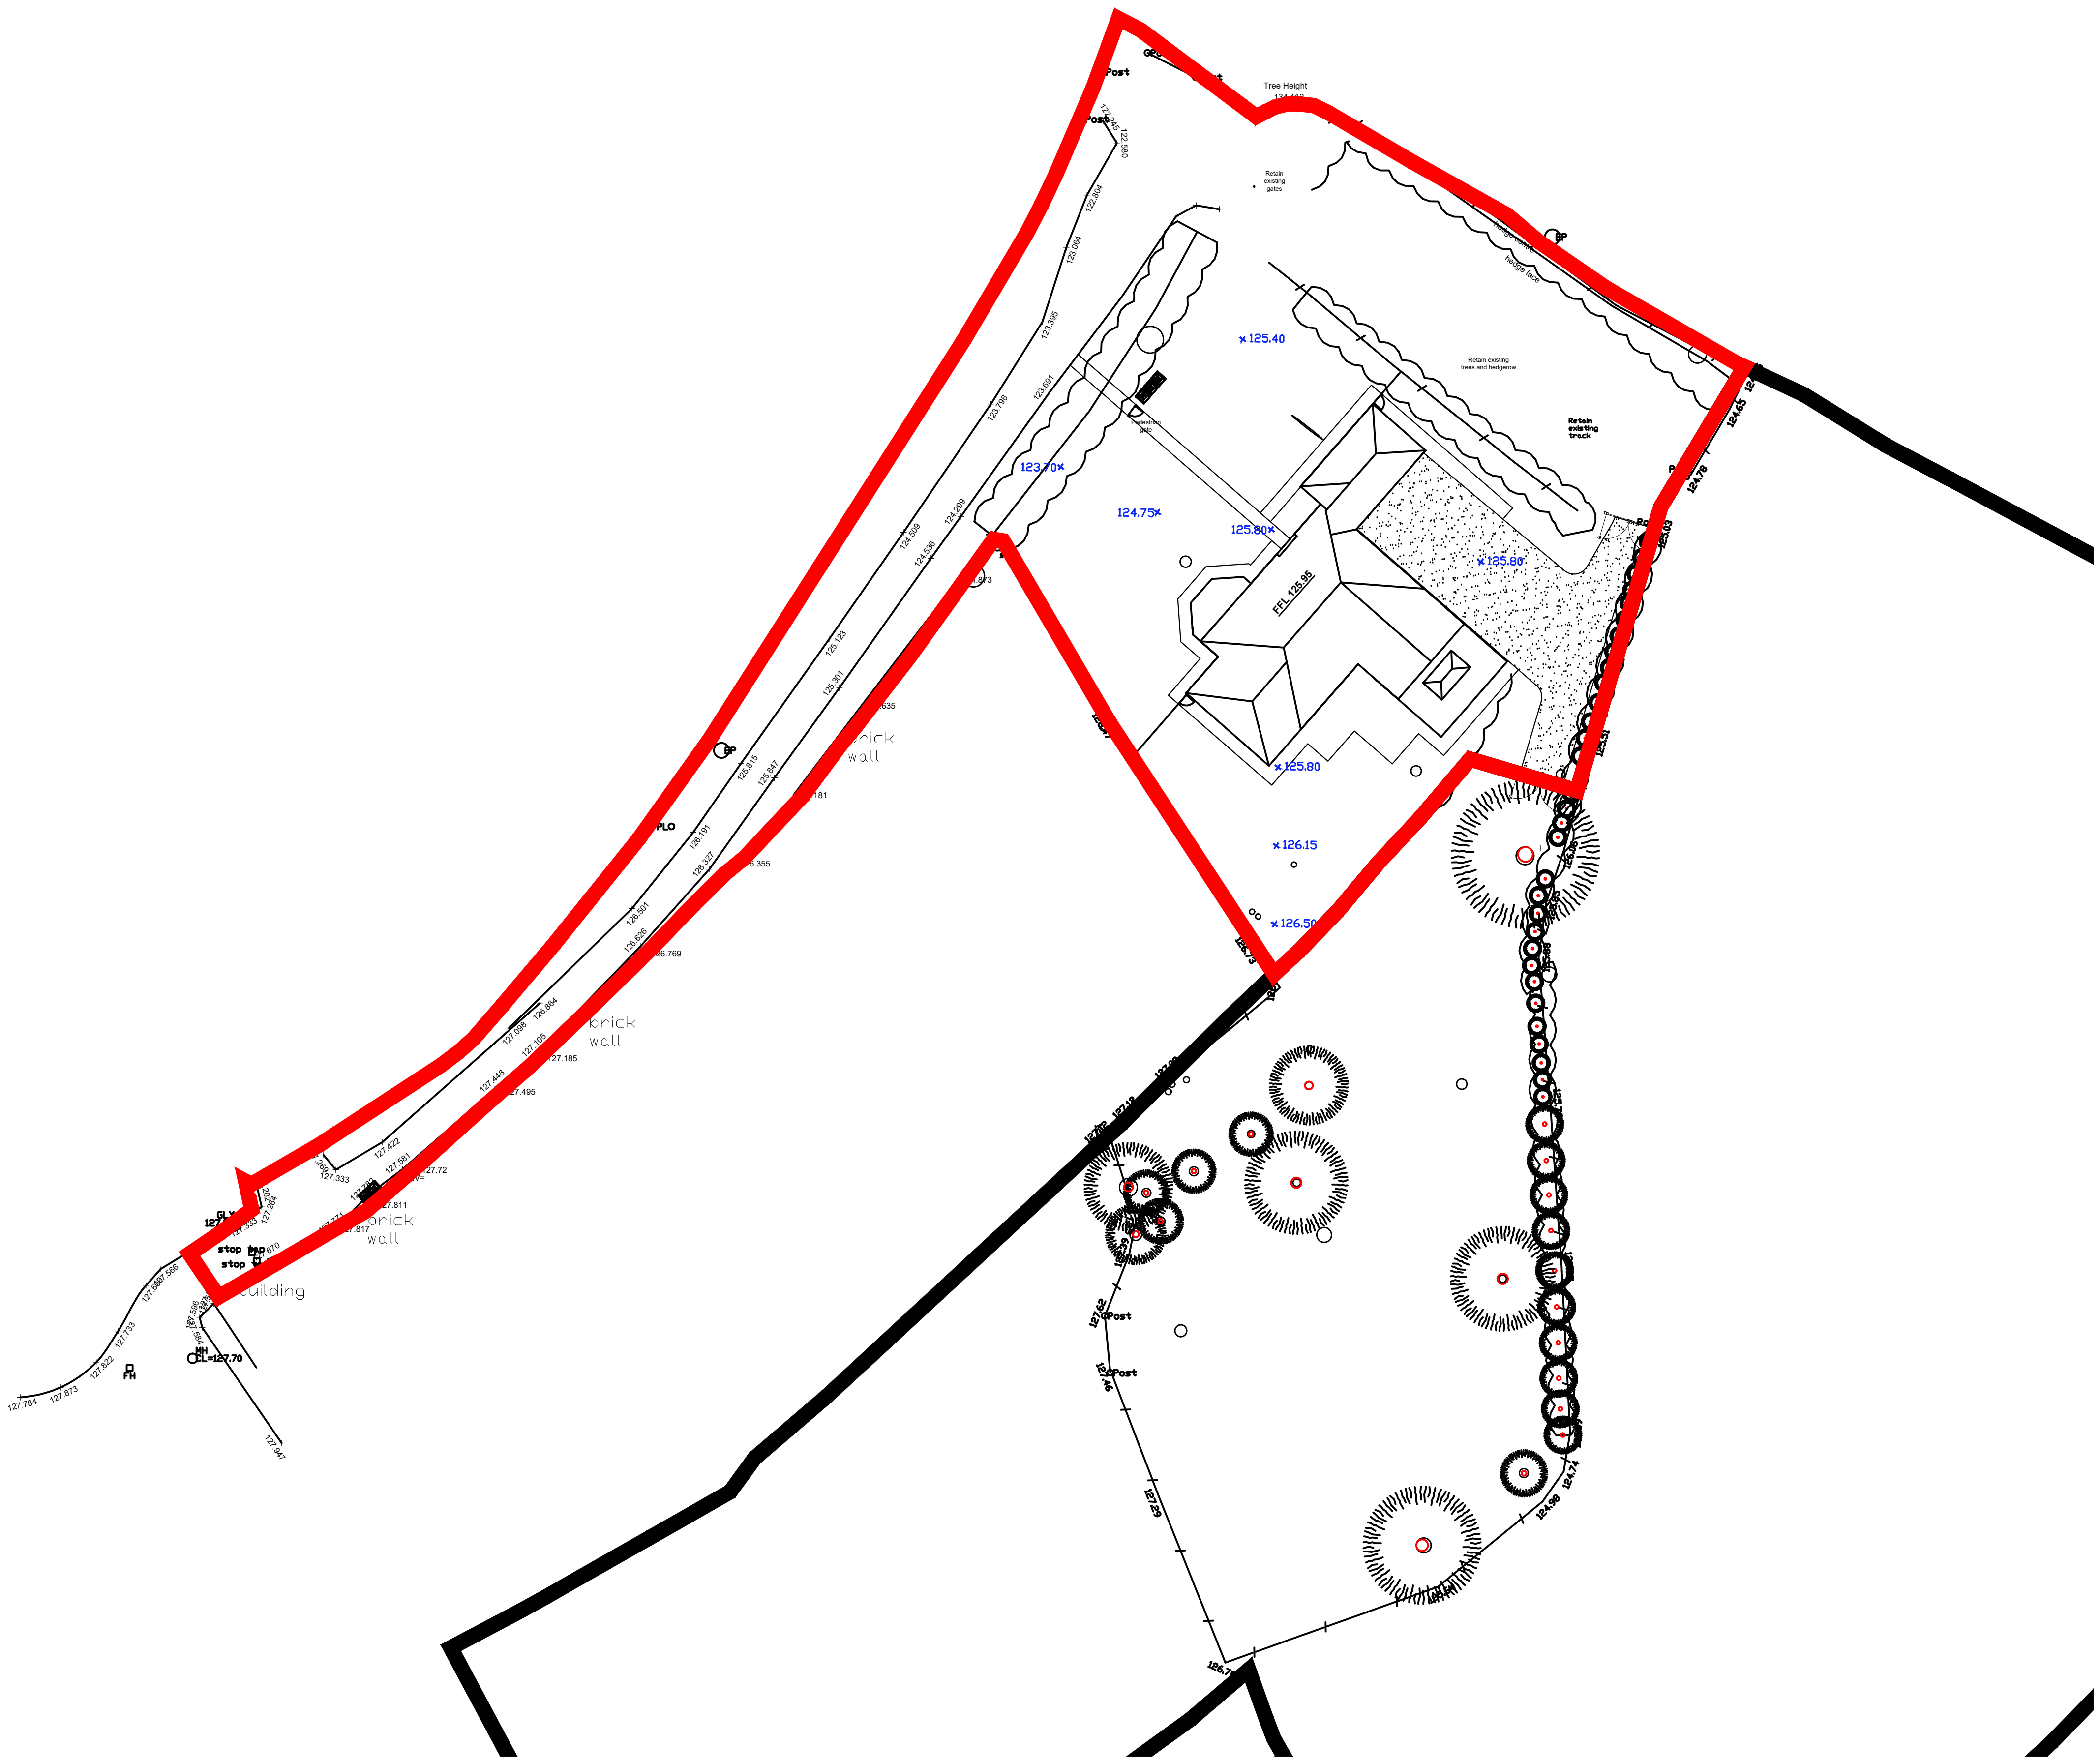


SITE BOUNDARY SHOWN IN RED

CLIENT
MR & MRS ROBINSON

SITE
LAND OFF LITTLE LANE,
DESFORD,
LEICESTERSHIRE

SHEET TITLE
SITE LAYOUT

SCALE
1:500@A3

DATE	DWG No.
OCTOBER 2022	005

612 PROPERTIES LTD.
REGISTERED COMPANY NO 10006212.

Tel: 01530 600612

Website: www.612properties.co.uk

©THIS DRAWING IS COPYRIGHT.

THIS DRAWING AND THE BUILDING WORKS DEPICTED ARE THE COPYRIGHT OF 612 PROPERTIES LIMITED AND MAY NOT BE REPRODUCED OR AMENDED EXCEPT BY WRITTEN PERMISSION. NO LIABILITY WILL BE ACCEPTED FOR AMENDMENTS MADE BY OTHER PERSONS.