



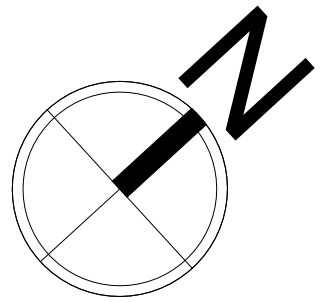

1:100

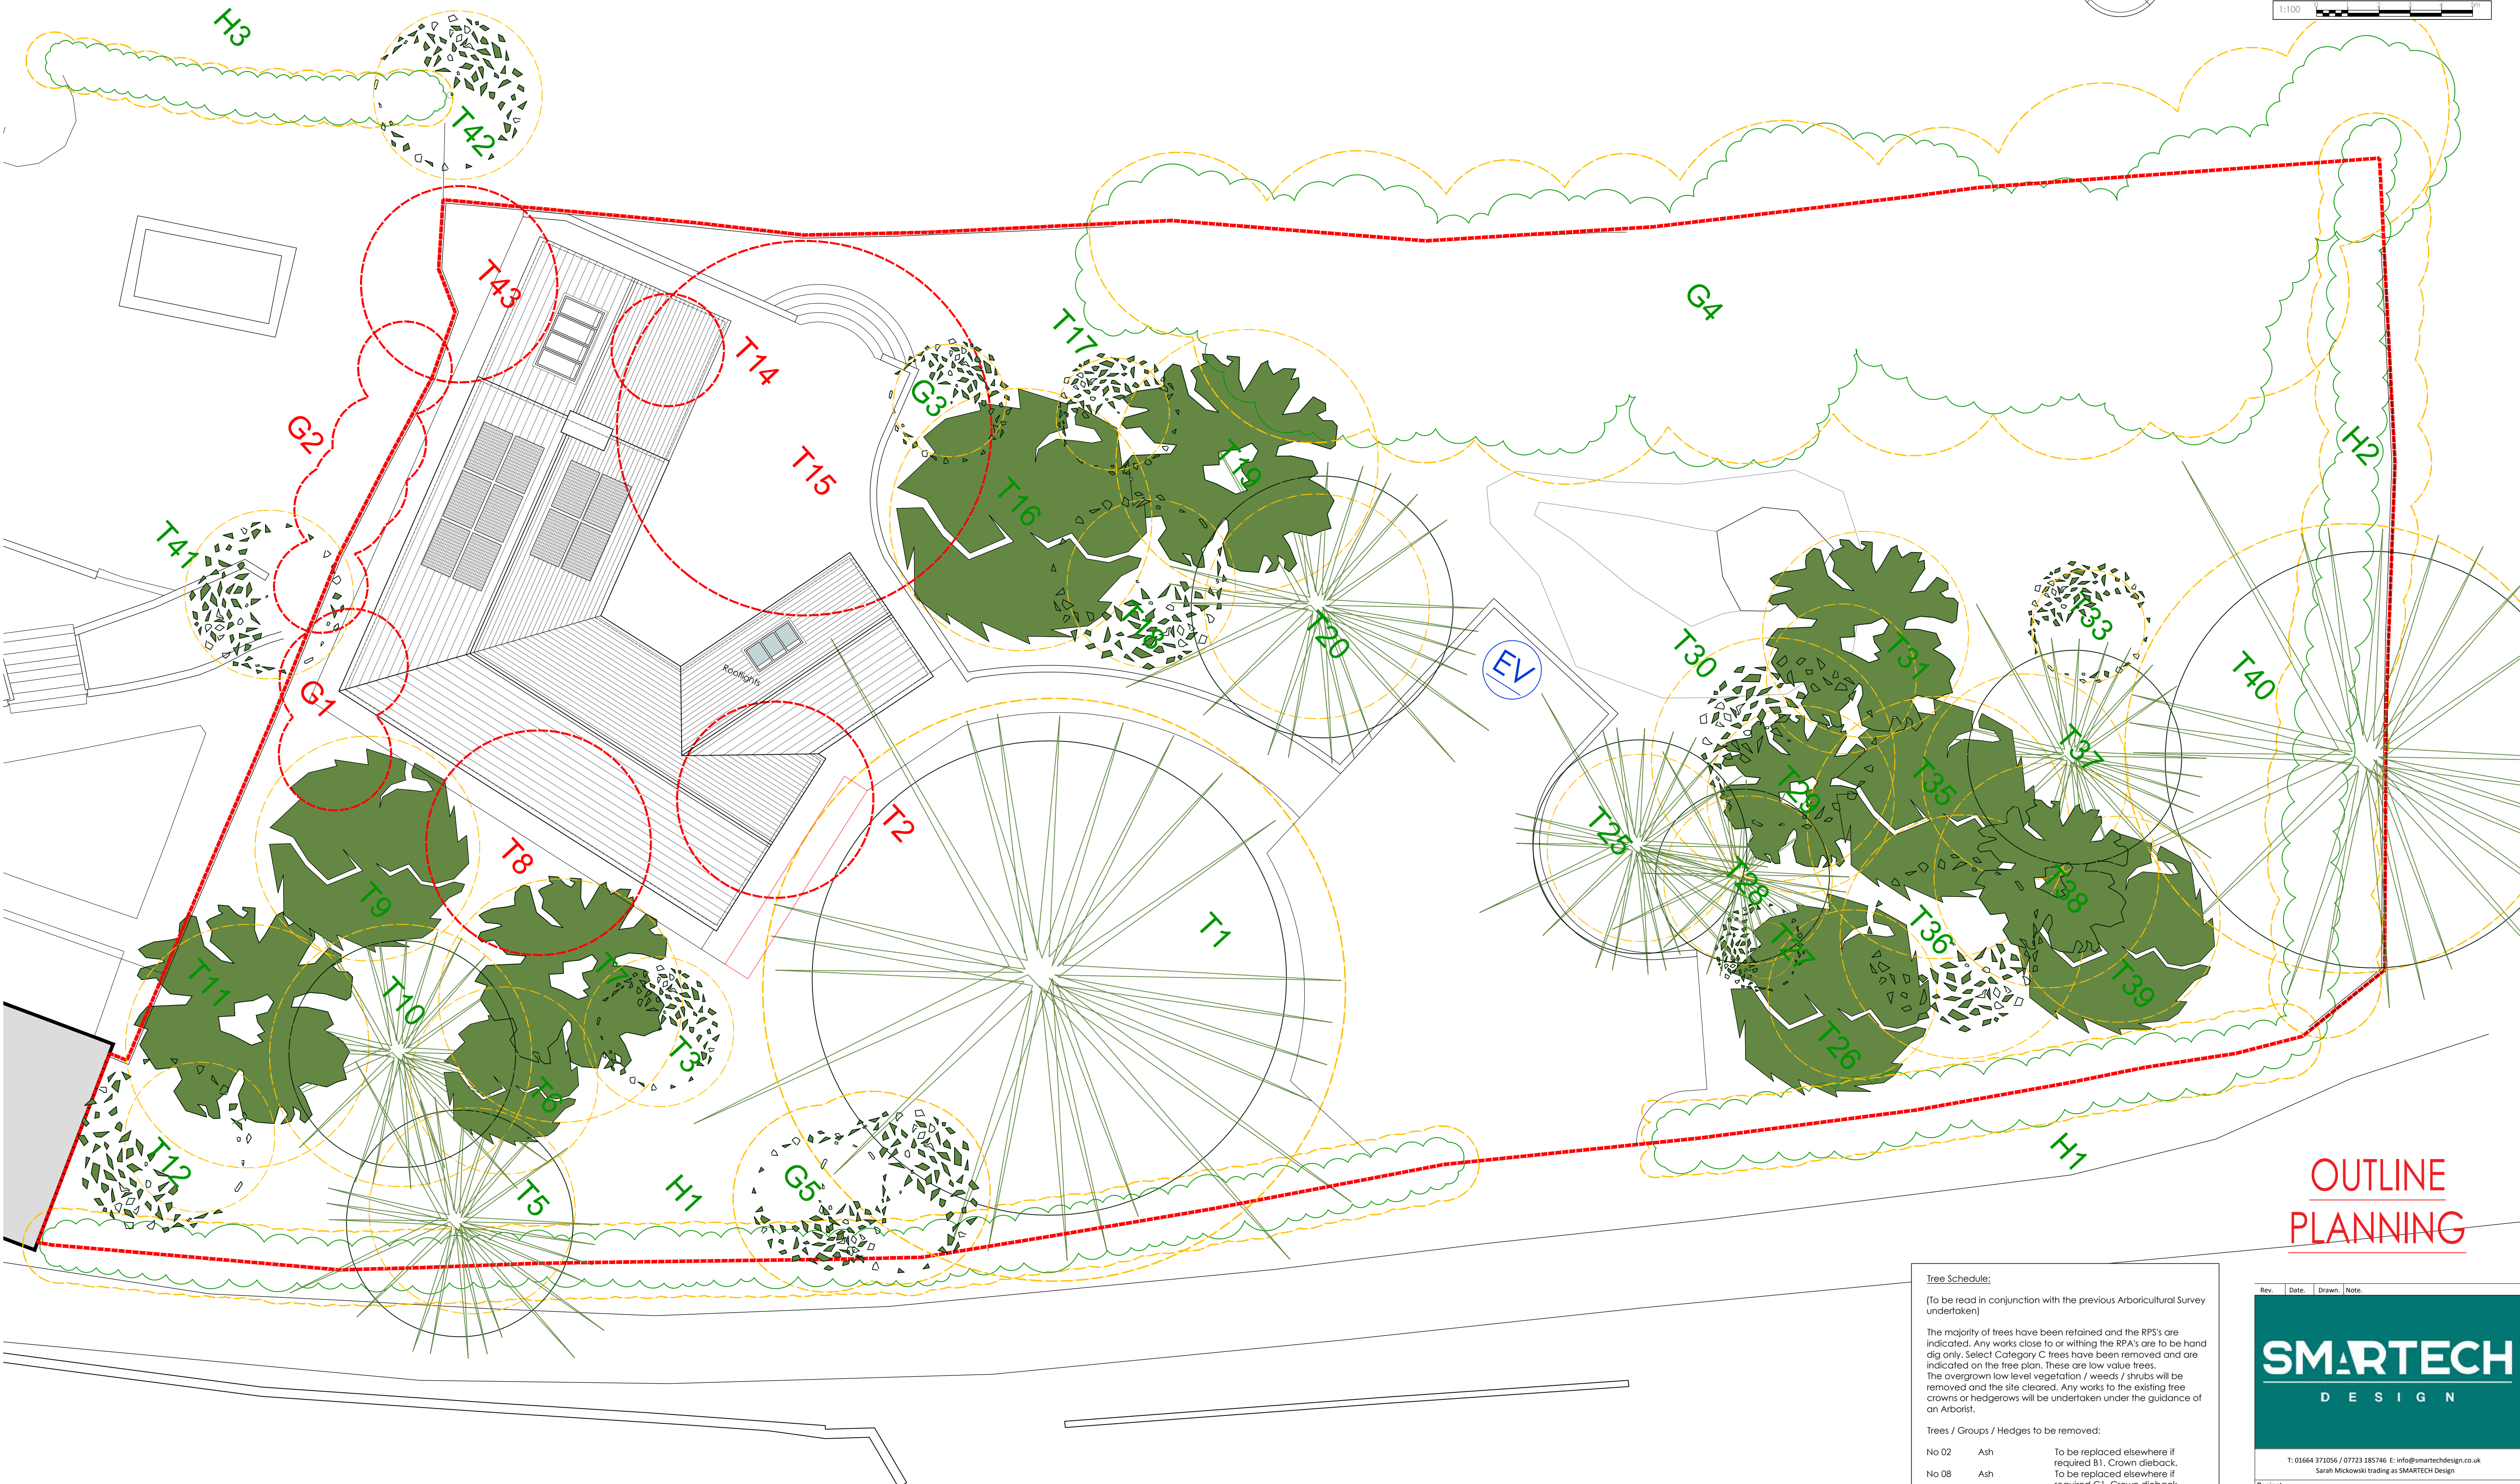

OUTLINE PLANNING

Tree Schedule:
(To be read in conjunction with the previous Arboricultural Survey undertaken)

The majority of trees have been retained and the RPS's are indicated. Any works close to or within the RPA's are to be hand dig only. Select Category C trees have been removed and are indicated on the tree plan. These are low value trees. The overgrown low level vegetation / weeds / shrubs will be removed and the site cleared. Any works to the existing tree crowns or hedgerows will be undertaken under the guidance of an Arborist.

Trees / Groups / Hedges to be removed:

No 02	Ash	To be replaced elsewhere if required B1. Crown dieback.
No 08	Ash	To be replaced elsewhere if required C1. Crown dieback
No 14	Wild Cherry	Removed - Suppressed C1
No 15	Silver Birch	Removed - Dieback C1
No 43	Holly	Removed - Declining condition U
G01	Apple	Removed - Suppressed C1
G02	Leyland Cypress	Unmaintained, planned removal from adjacent land C1

Tree Removed

Root Protection Area

Rev.	Date	Drawn	Note
SMARTeCH DESIGN			
T: 01664 373056 / 07723 385746 E: info@smartechdesign.co.uk Sarah Mickowski trading as SMARTeCH Design			
Project: Proposed New Dwelling Little Lane Desford For Mr. G. Warren			
Drawing Title: Proposed Tree Plan			
Scale: 1:100@A1	Drawn: SM	Status: PLANNING	Date: Oct 2024
Drawing Number: 0105-P02-004		Revision:	