


Private Blockwork Courtyard Construction(Av Ground Levels 151.15m)

Storm Water Outlet Catchpit Chamber
1.20m Dia P.C Rings

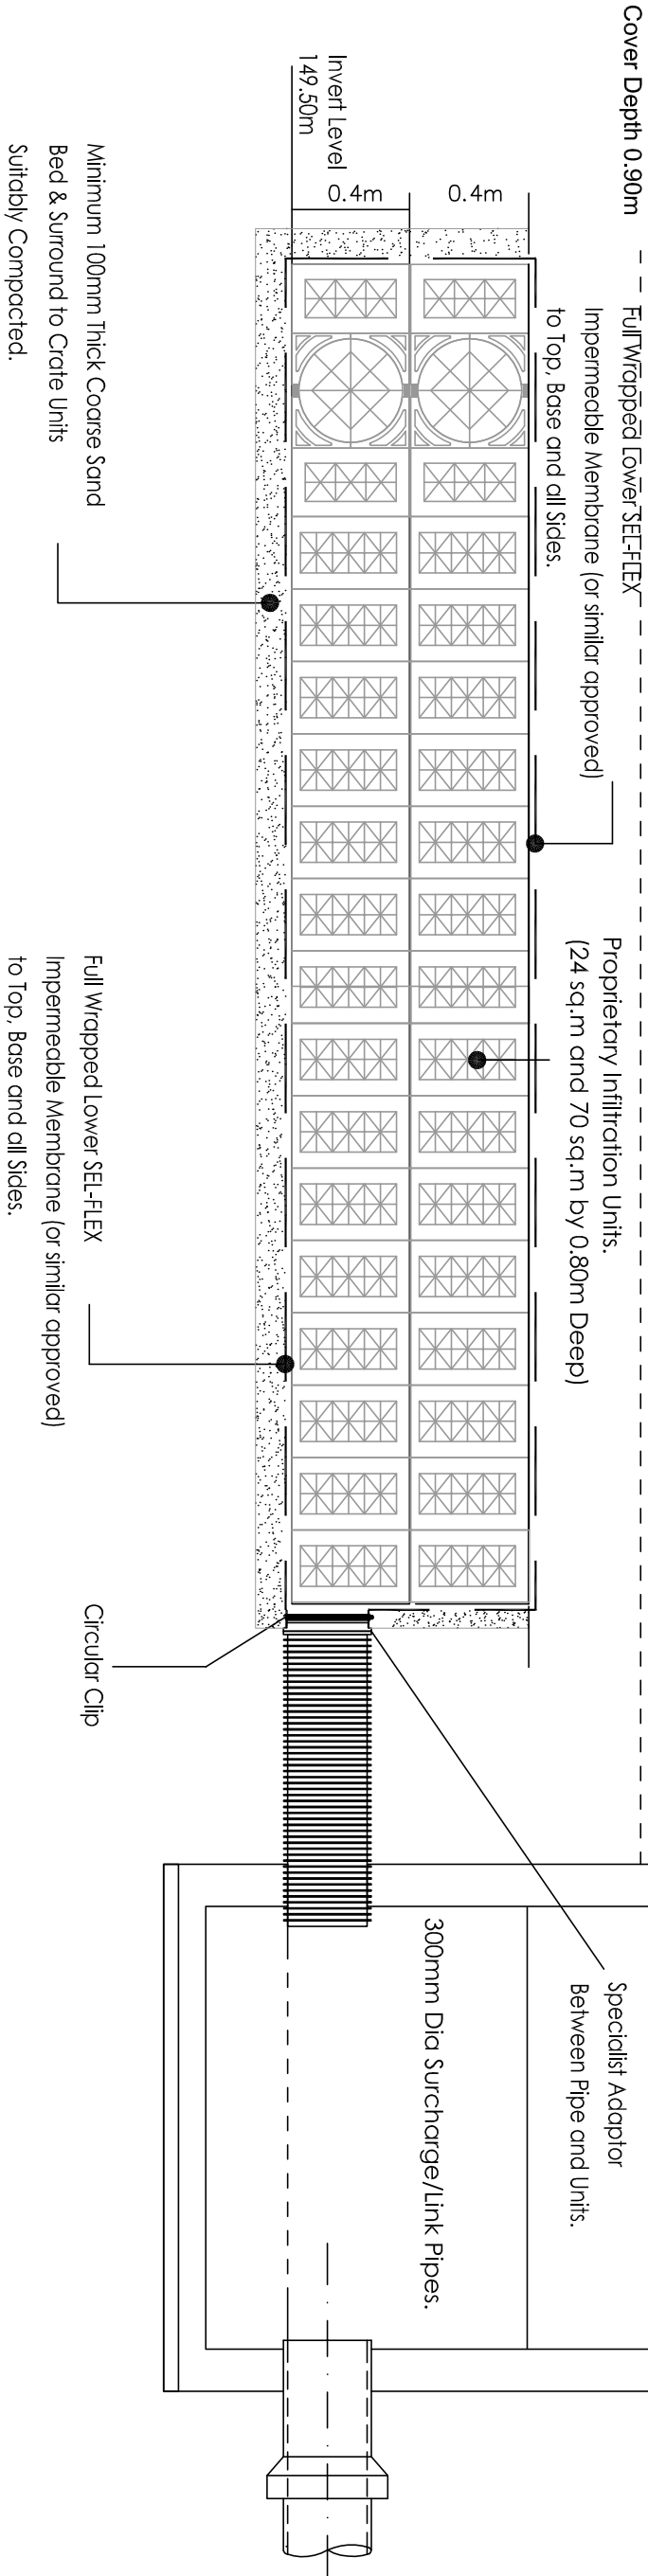

TYPICAL DETAIL FOR PROPRIETARY UNDERGROUND STORAGE CRATES

Crates to be installed to manufacturers requirements