


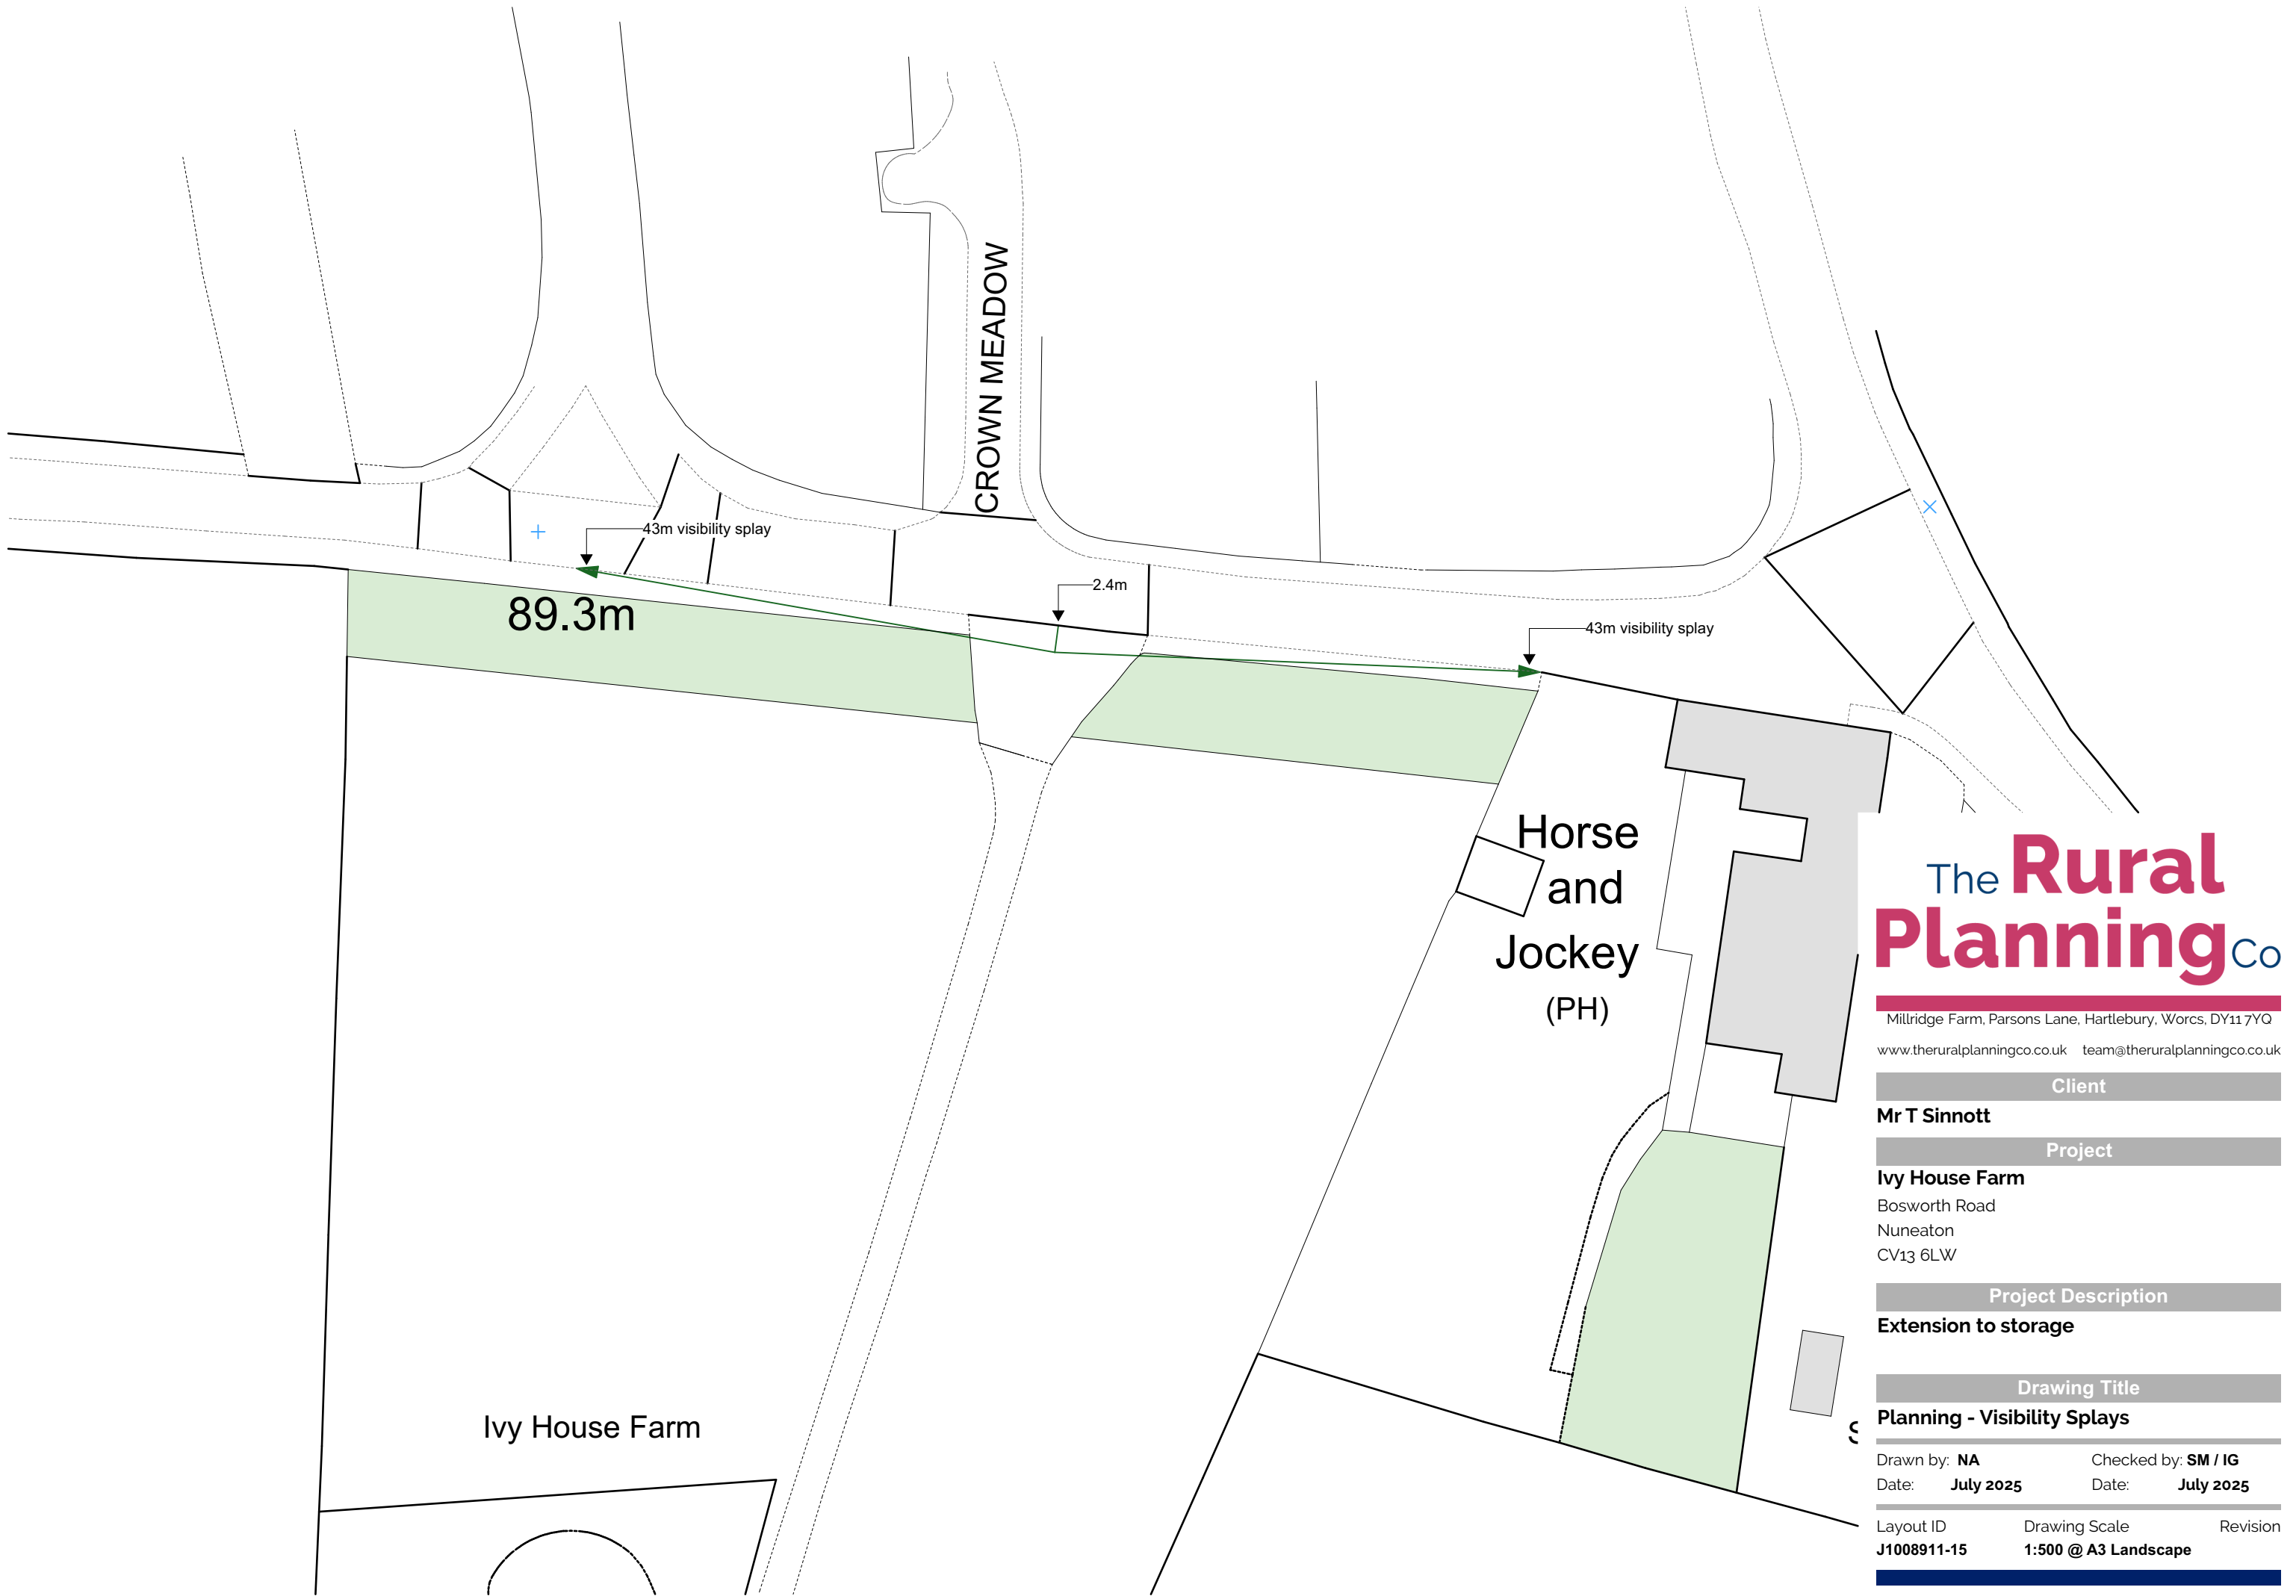

The Rural Planning Co

Millridge Farm, Parsons Lane, Hartlebury, Worcs, DY11 7YQ
www.theruralplanningco.co.uk team@theruralplanningco.co.uk

Client

Mr T Sinnott

Project

Ivy House Farm

Bosworth Road
Nuneaton
CV13 6LW

Project Description

Extension to storage

Drawing Title

Planning - Visibility Splays

Drawn by: NA	Checked by: SM / IG
Date: July 2025	Date: July 2025

Layout ID	Drawing Scale	Revision
J1008911-15	1:500 @ A3 Landscape	