


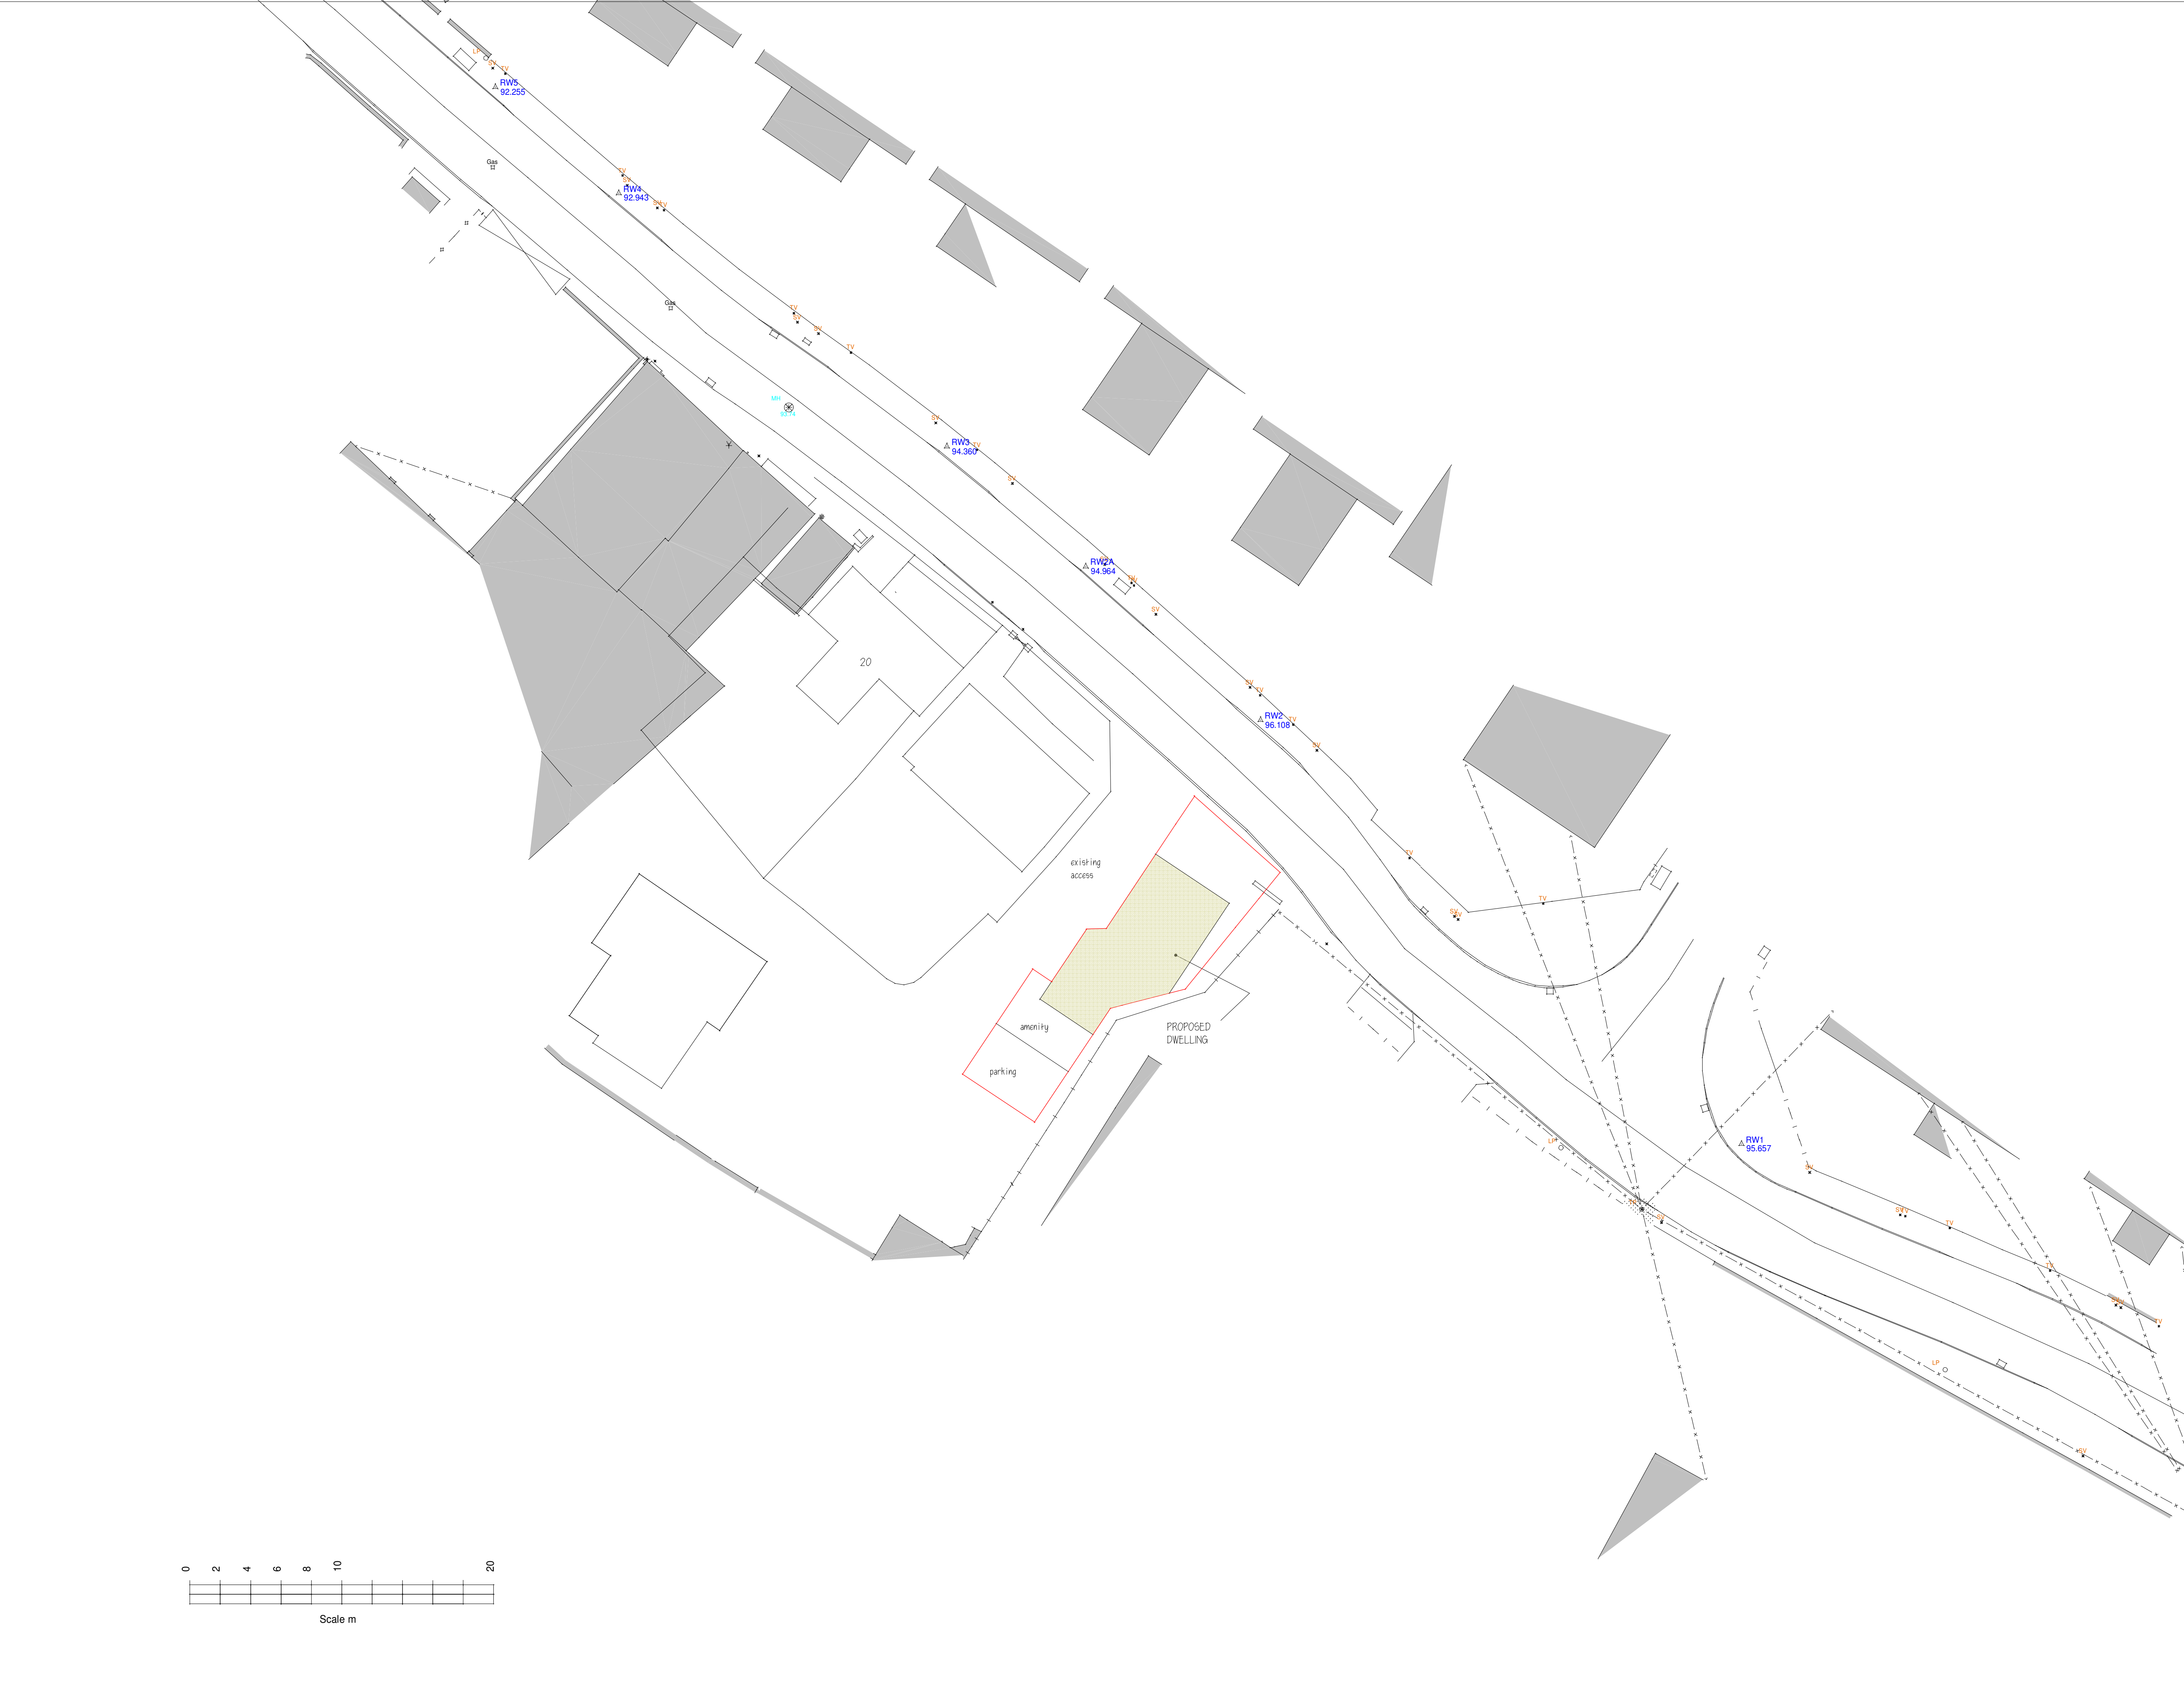

This Drawing is the Copyright of J.E.D. Design (A.S.) Ltd and is not to be reproduced without prior consent

REVISIONS

Rev	Description	Date	By

NOTES

Job:

Proposed Dwelling
Rookery Lane,
Groby,
Leics.

Title:

Proposed Site Layout

Scale:

1:200

Drawg No:

3119/5

Date:

04/23

Rev:

J.E.D. Design

(Architectural Services) Ltd

Member of the Chartered Institute of Architectural Technologists

The Drawing Room, Gunnsbrook Close, Great Bowden, Leics, LE16 7HB

Email: jed@bconnect.com Mobile: 07760 214851