



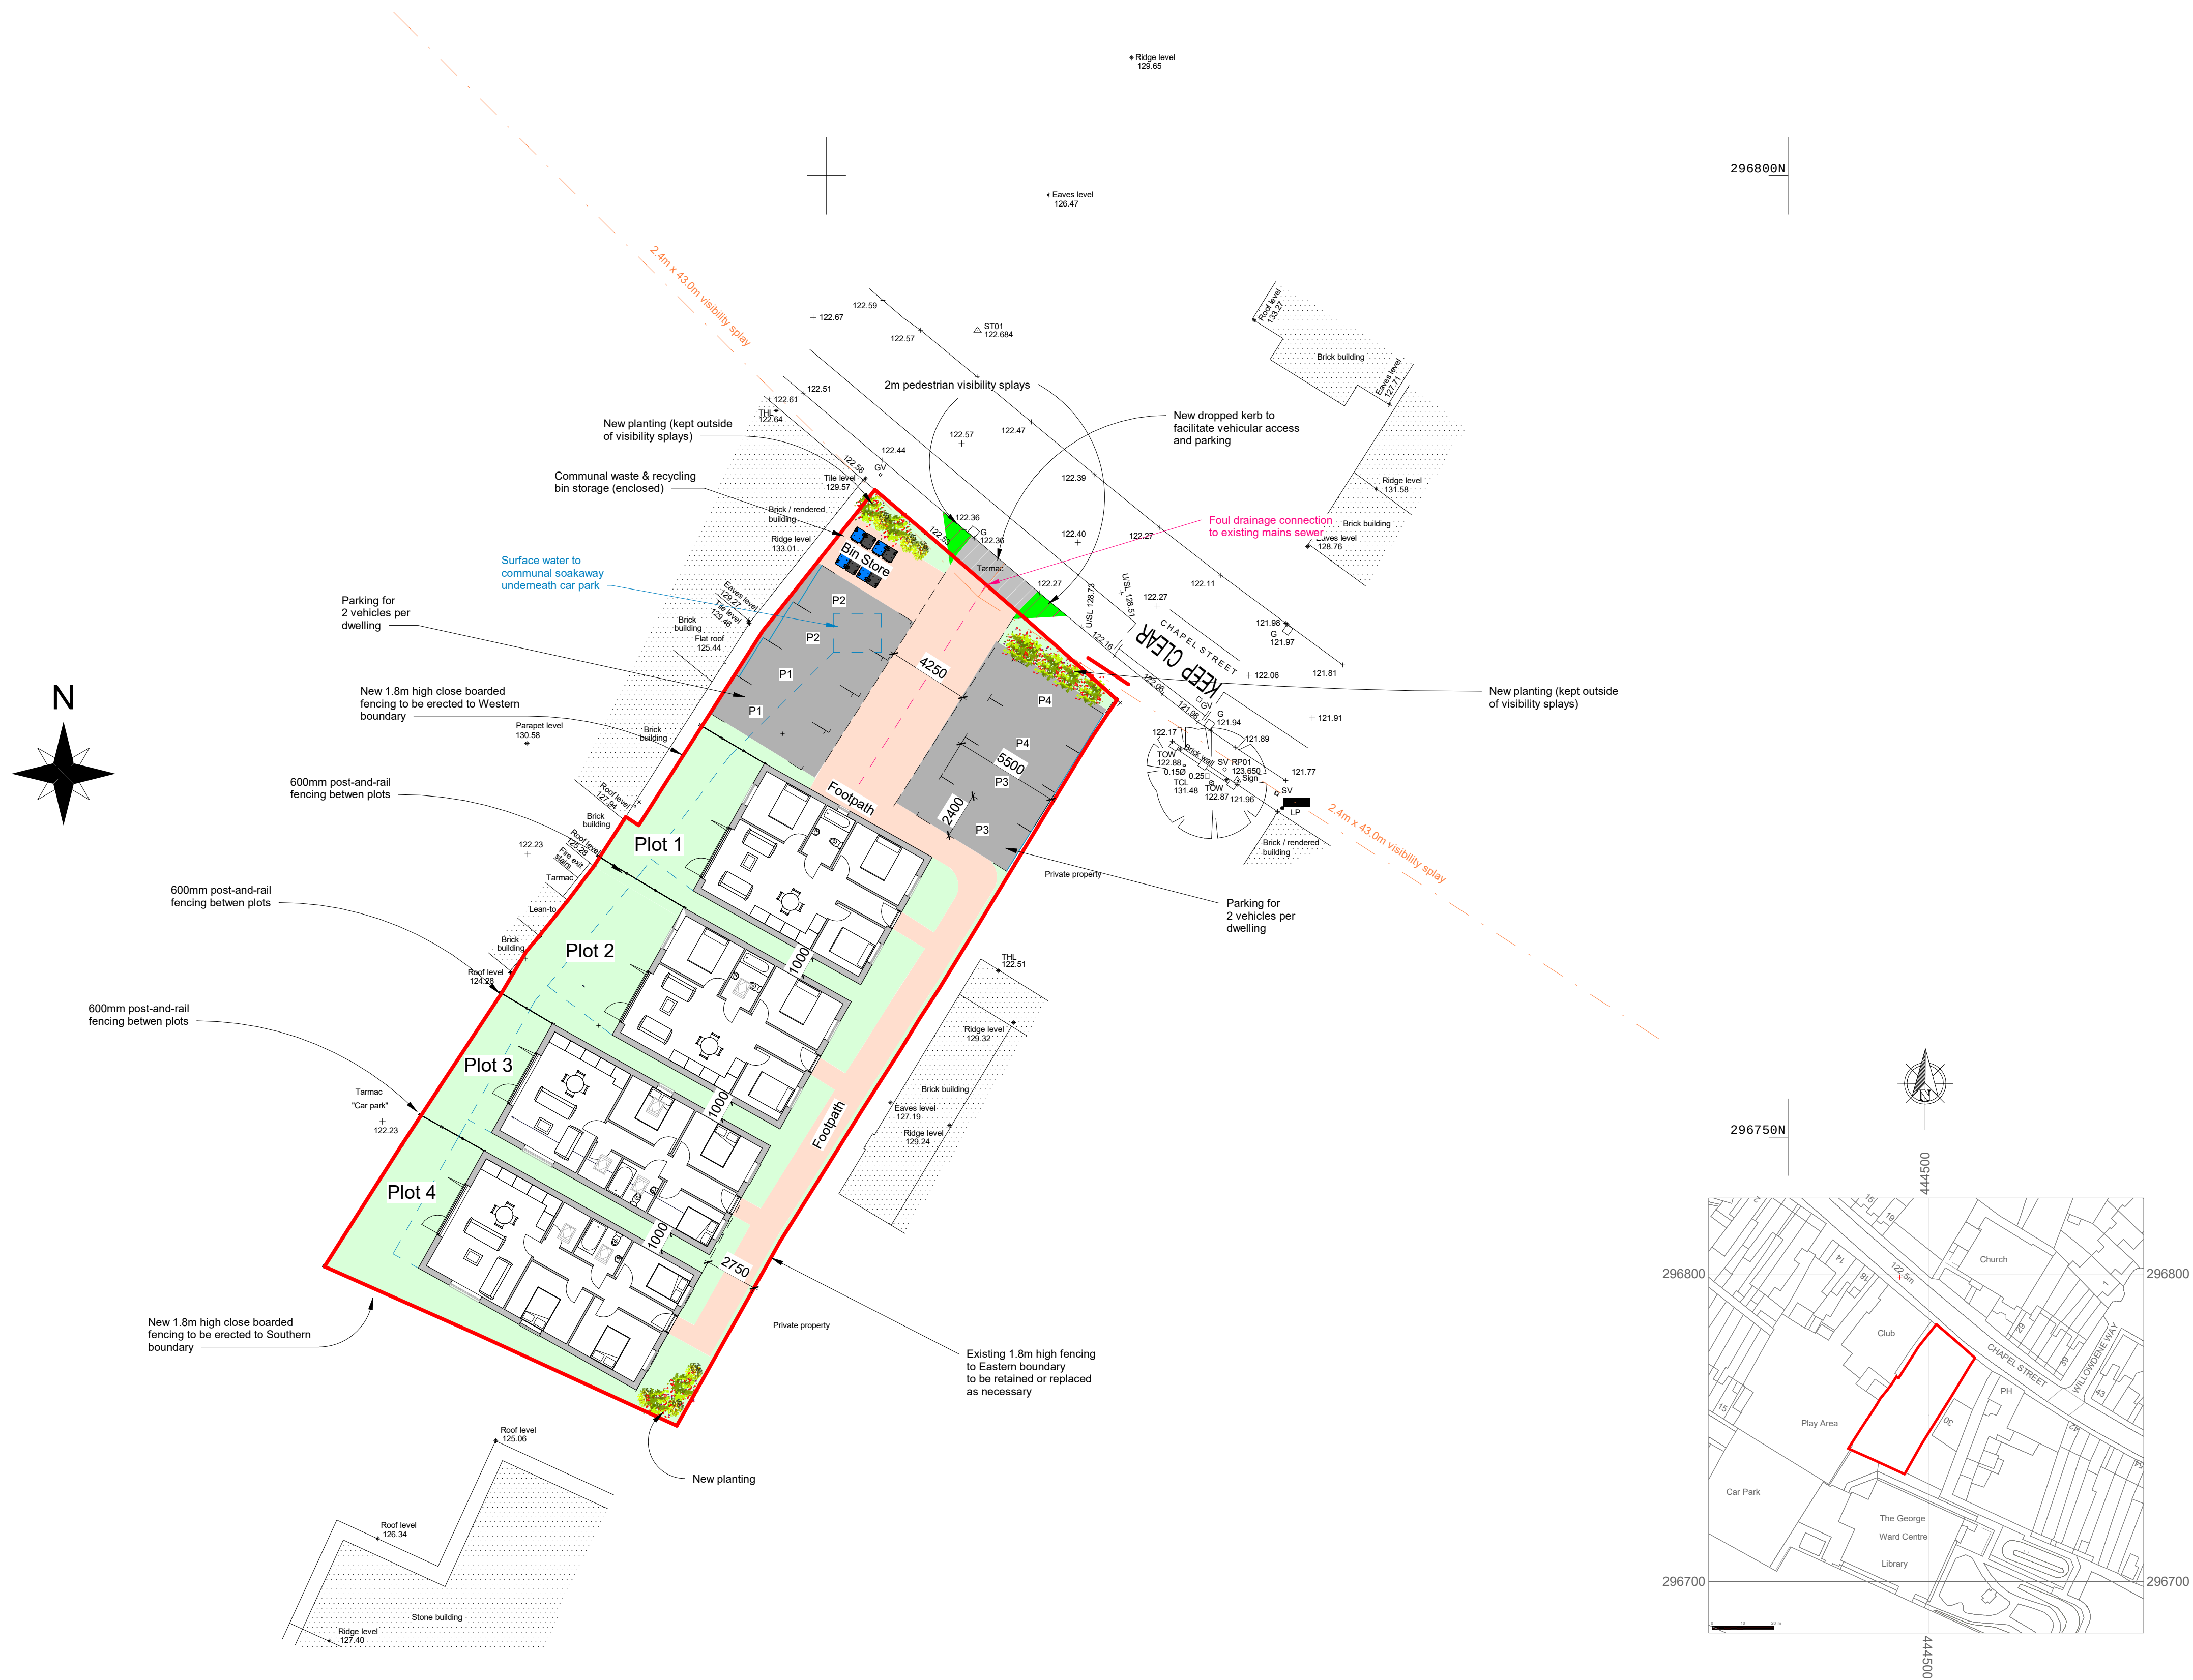

1 Proposed Block Plan
1 : 200

2 Location Plan
1 : 1250

Notes:

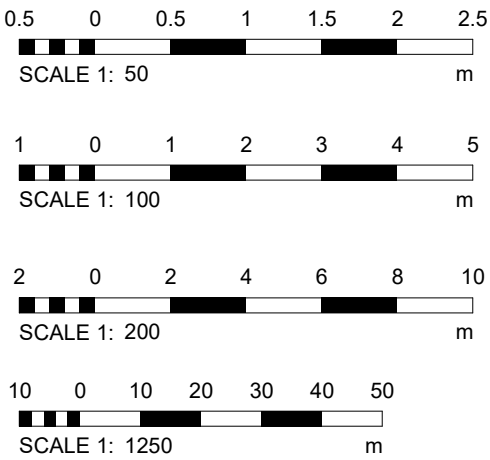

Revisions:-
A - site layout revised following feedback from Local Highway Authority.

STATUS: For Approval

Houseplansdirect Limited
The Coppice
Fownhope
Herefordshire
HR1 4PA
Tel: 01432 806409
Email: support@houseplansdirect.co.uk

PROJECT: Chapel St, Barwell

CLIENT: Richardson & Hall Luxury Developments

SITE: Barwell Constitutional Club, Chapel Street, Barwell

TITLE: Proposed Block & Location Plans

SCALE AT A1: As indicated	DATE: July 2023	DRAWN: AC	CHECKED: DC
PROJECT NO: RAH02	DRAWING NO: FP002	REVISION: A	