


PROPOSED CAR PARKING ~ POPLAR COTTAGE ~ LITTLE SHAW LANE ~ MARKFIELD ~ LEICESTERSHIRE

Scale 1:500

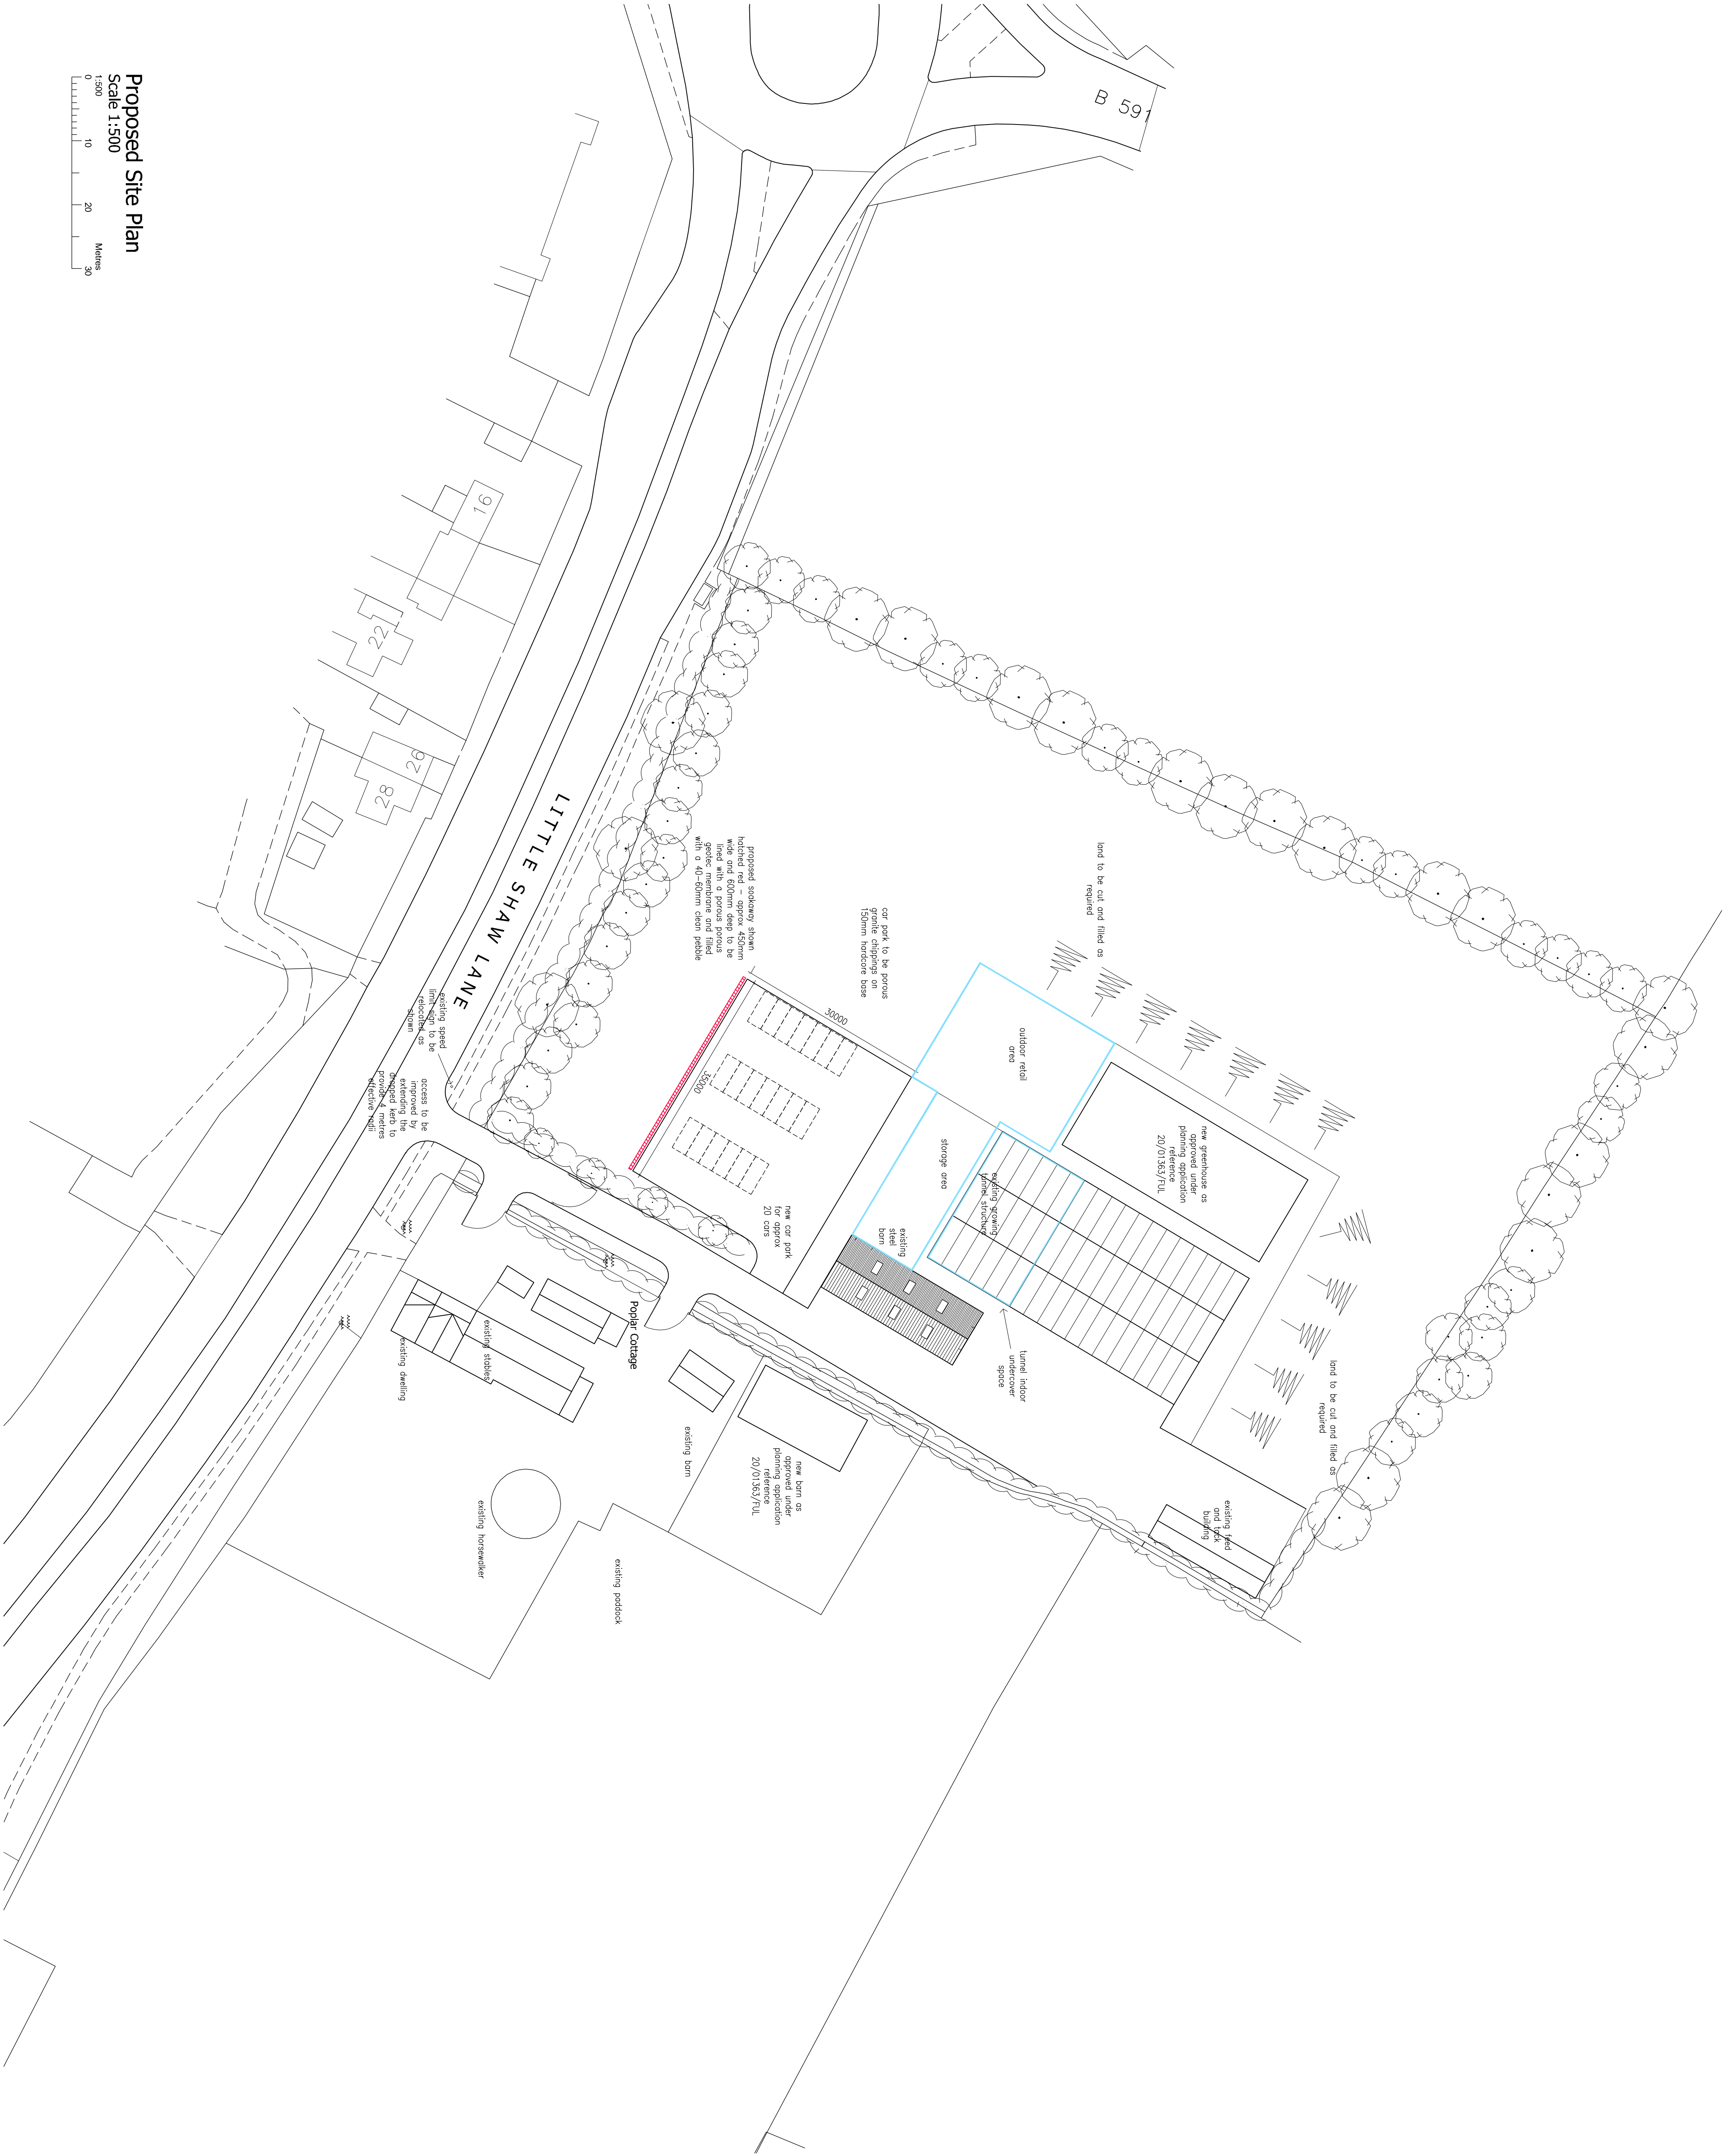

ARCHITECTURAL DESIGN LIMITED

Project: Proposed Car Parking
 Poplar Cottage
 Little Snow Lane
 Markfield
 Drawing Title: Planning Proposals
 Sheet 1 of 1
 Client: Garden Creation Services Ltd
 Drawing No.: 18.3568.04E

Date	Scale (A1 Size)
November 2022	As Shown
Drawn by	Checked by
MS	DG

The Old Dairy, Mill St., Packington,
Ashby-de-la-Zouch, Leics. LE65 1WN

Tel: 01530 560939 Fax: 01530 560111
www.davidgrangerdesign.com
 Company Reg. No. 5268912