


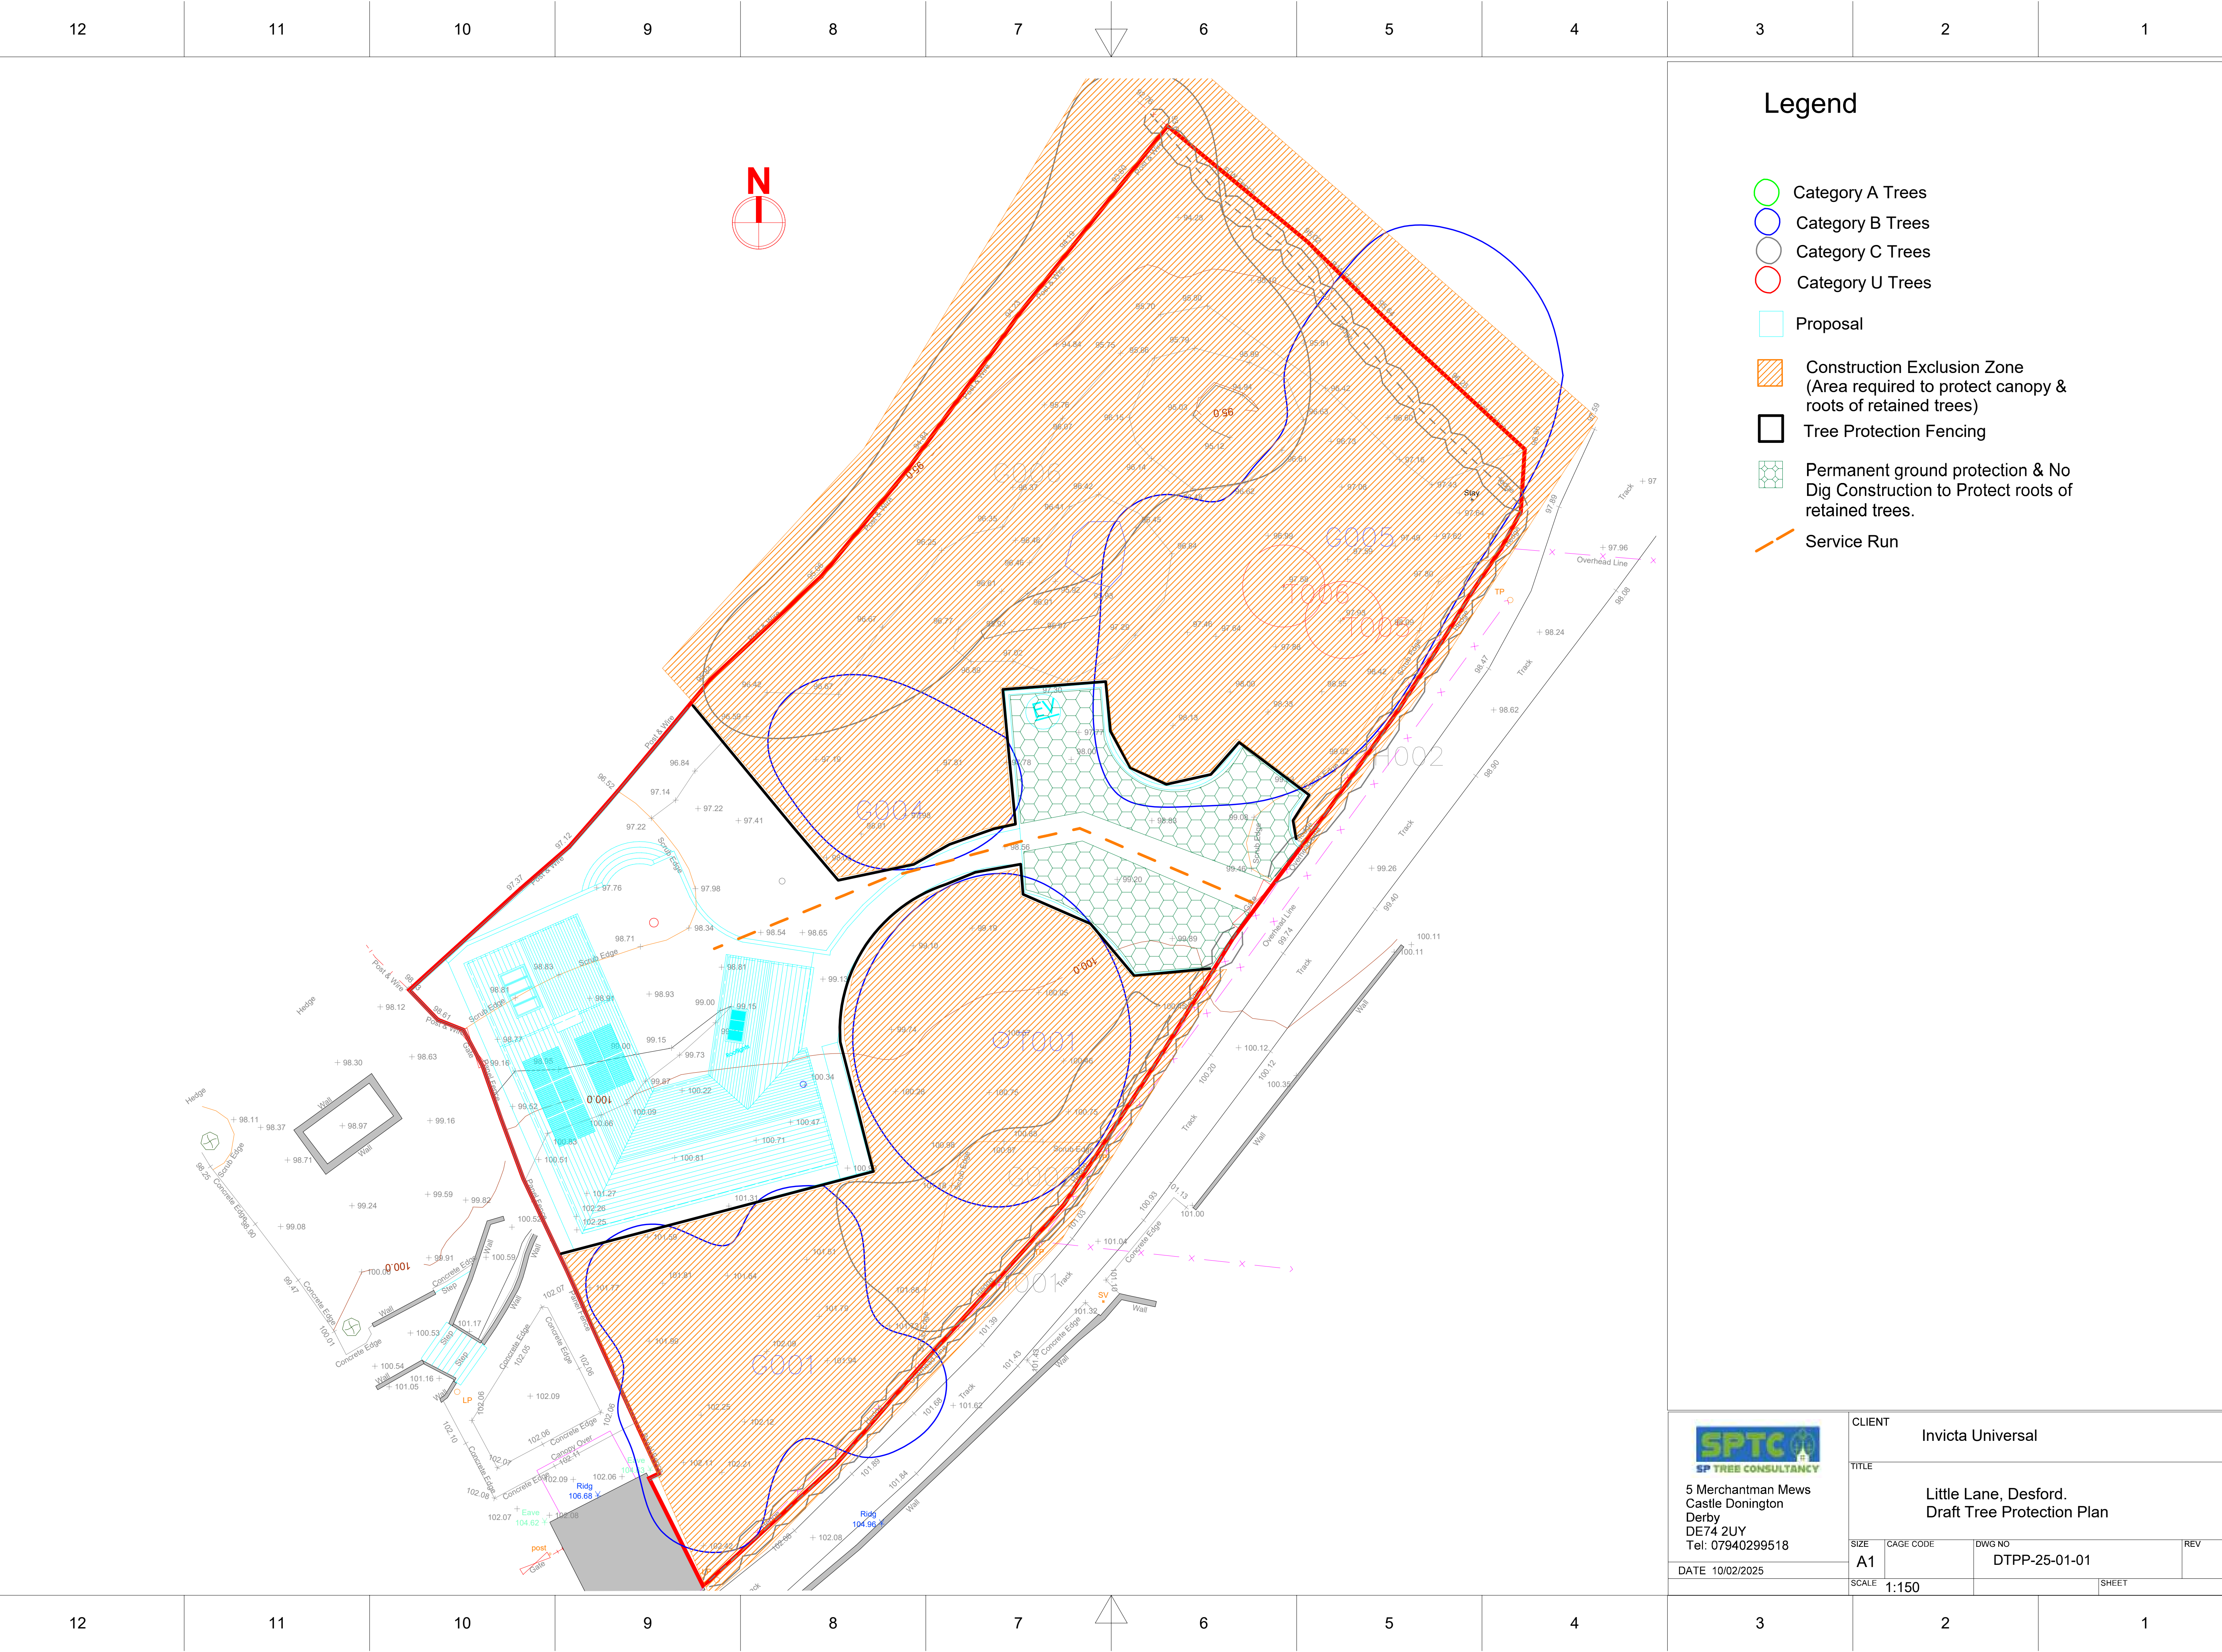

Legend

- Category A Trees
- Category B Trees
- Category C Trees
- Category U Trees
- Proposal
- Construction Exclusion Zone
(Area required to protect canopy & roots of retained trees)
- Tree Protection Fencing
- Permanent ground protection & No Dig Construction to Protect roots of retained trees.
- Service Run



5 Merchantman Mews
Castle Donington
Derby
DE74 2UY
Tel: 07940299518

DATE 10/02/2025

CLIENT
Invicta Universal

TITLE
Little Lane, Desford.
Draft Tree Protection Plan

SIZE	CAGE CODE	DWG NO	REV
A1		DTPP-25-01-01	
SCALE 1:150			SHEET