

H

G

F


E

D

C

B

A

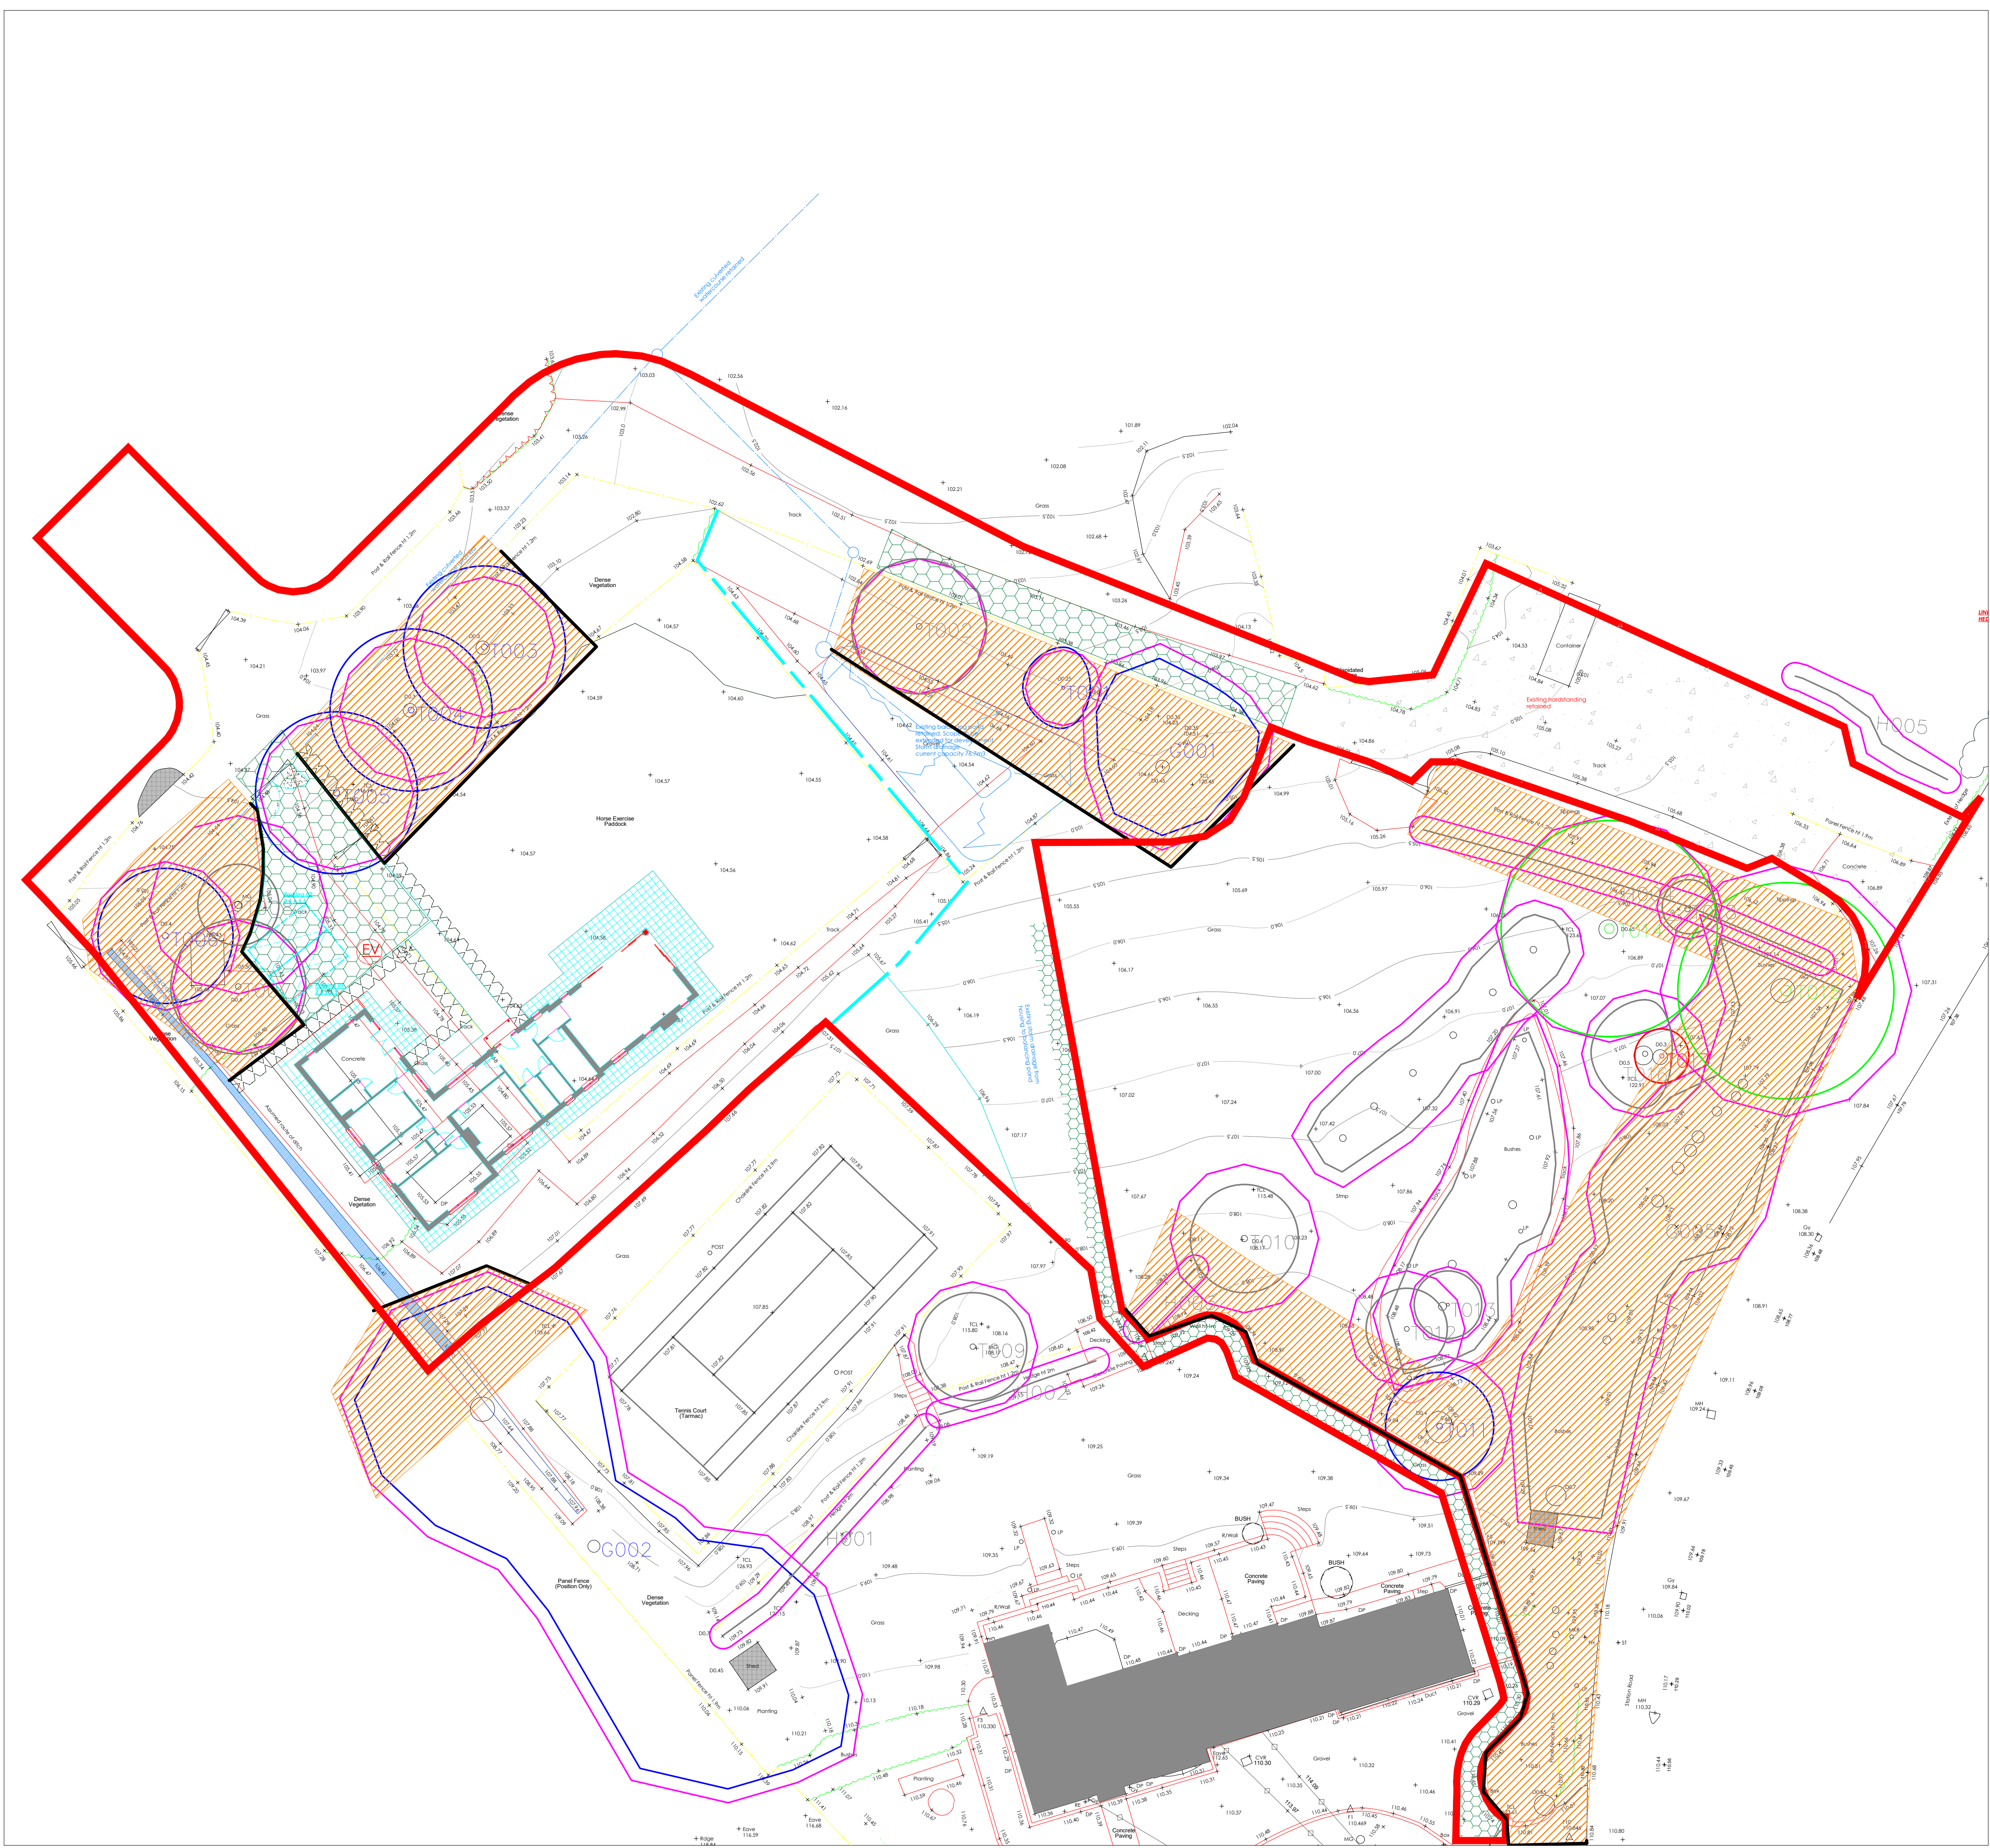

Legend

Category A Trees

Category B Trees

Category C Trees

Category U Trees

Root Protection Area (Radial)

Construction Exclusion Zone
(Area required to protect canopy & roots of retained trees)

Tree Protection Fencing

Permanent ground protection & No Dig Construction to Protect roots of retained trees.

H

G

F

E

D

C

B

A