


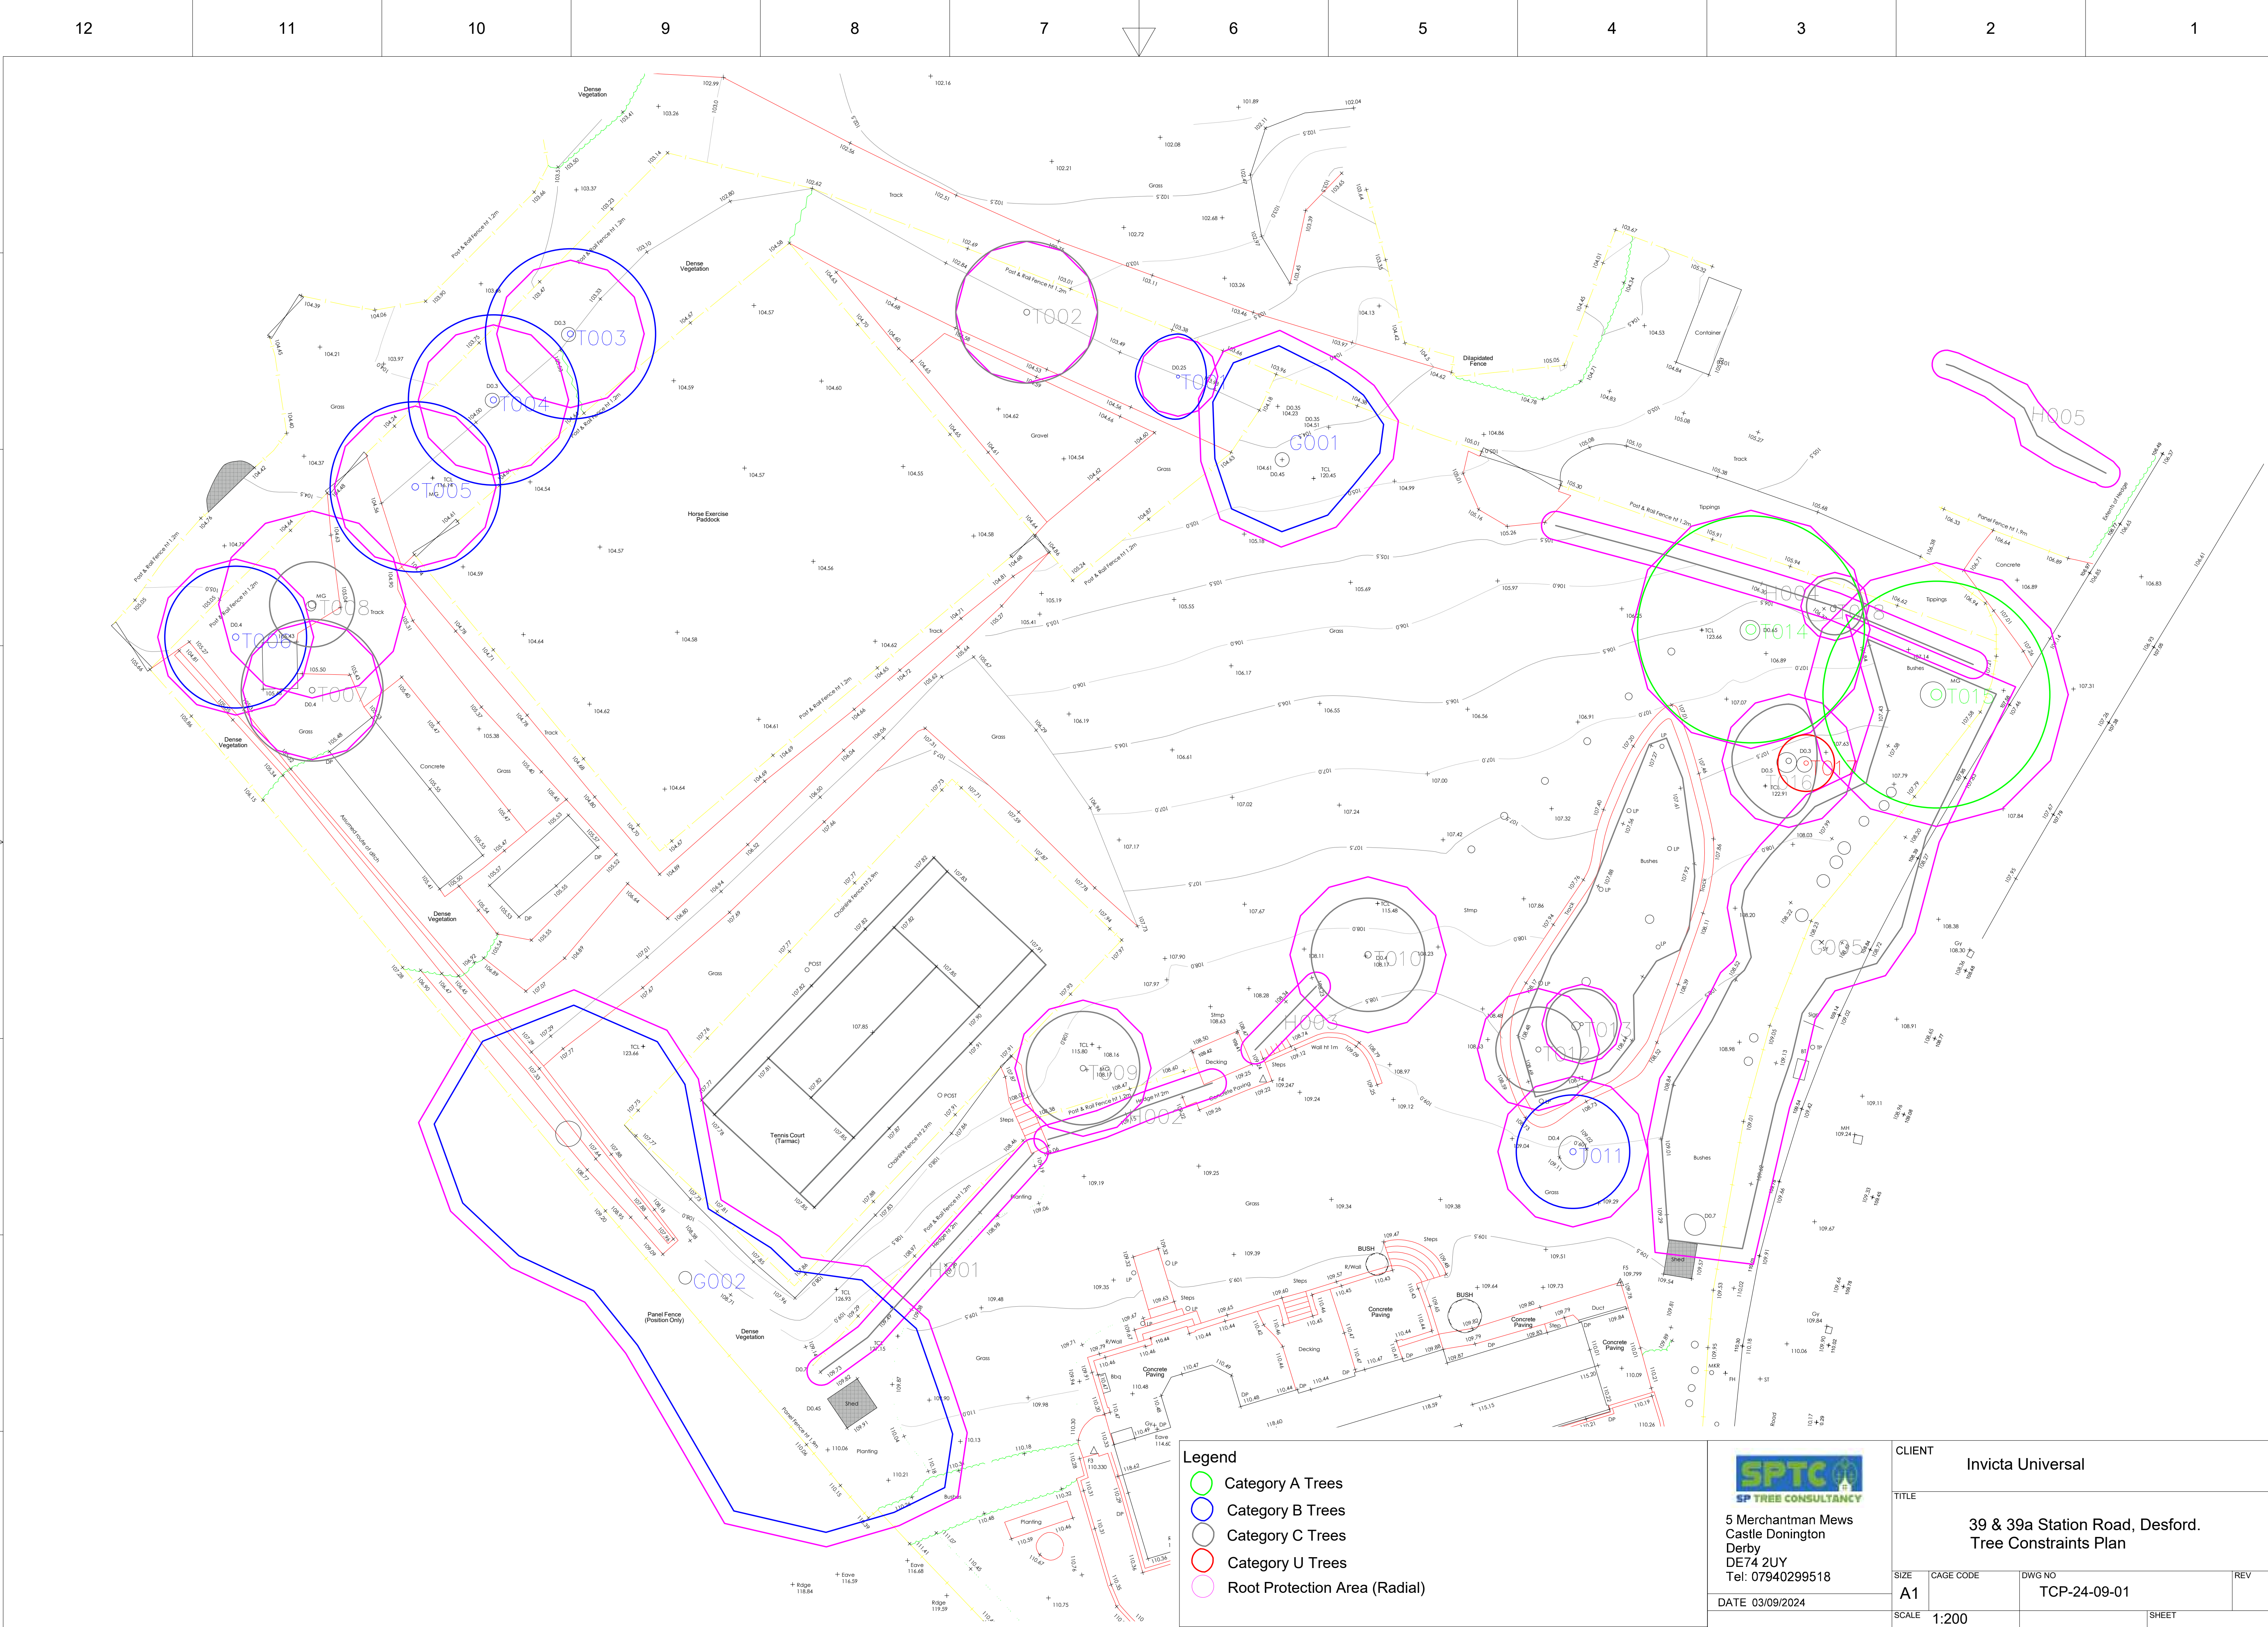

Legend

- Category A Trees
- Category B Trees
- Category C Trees
- Category U Trees
- Root Protection Area (Radial)

SPTC
SP TREE CONSULTANCY
 5 Merchantman Mews
 Castle Donington
 Derby
 DE74 2UY
 Tel: 07940299518

CLIENT Invicta Universal			
TITLE 39 & 39a Station Road, Desford. Tree Constraints Plan			
SIZE A1	CAGE CODE	DWG NO TCP-24-09-01	REV
DATE 03/09/2024	SCALE 1:200	SHEET	