


LANE

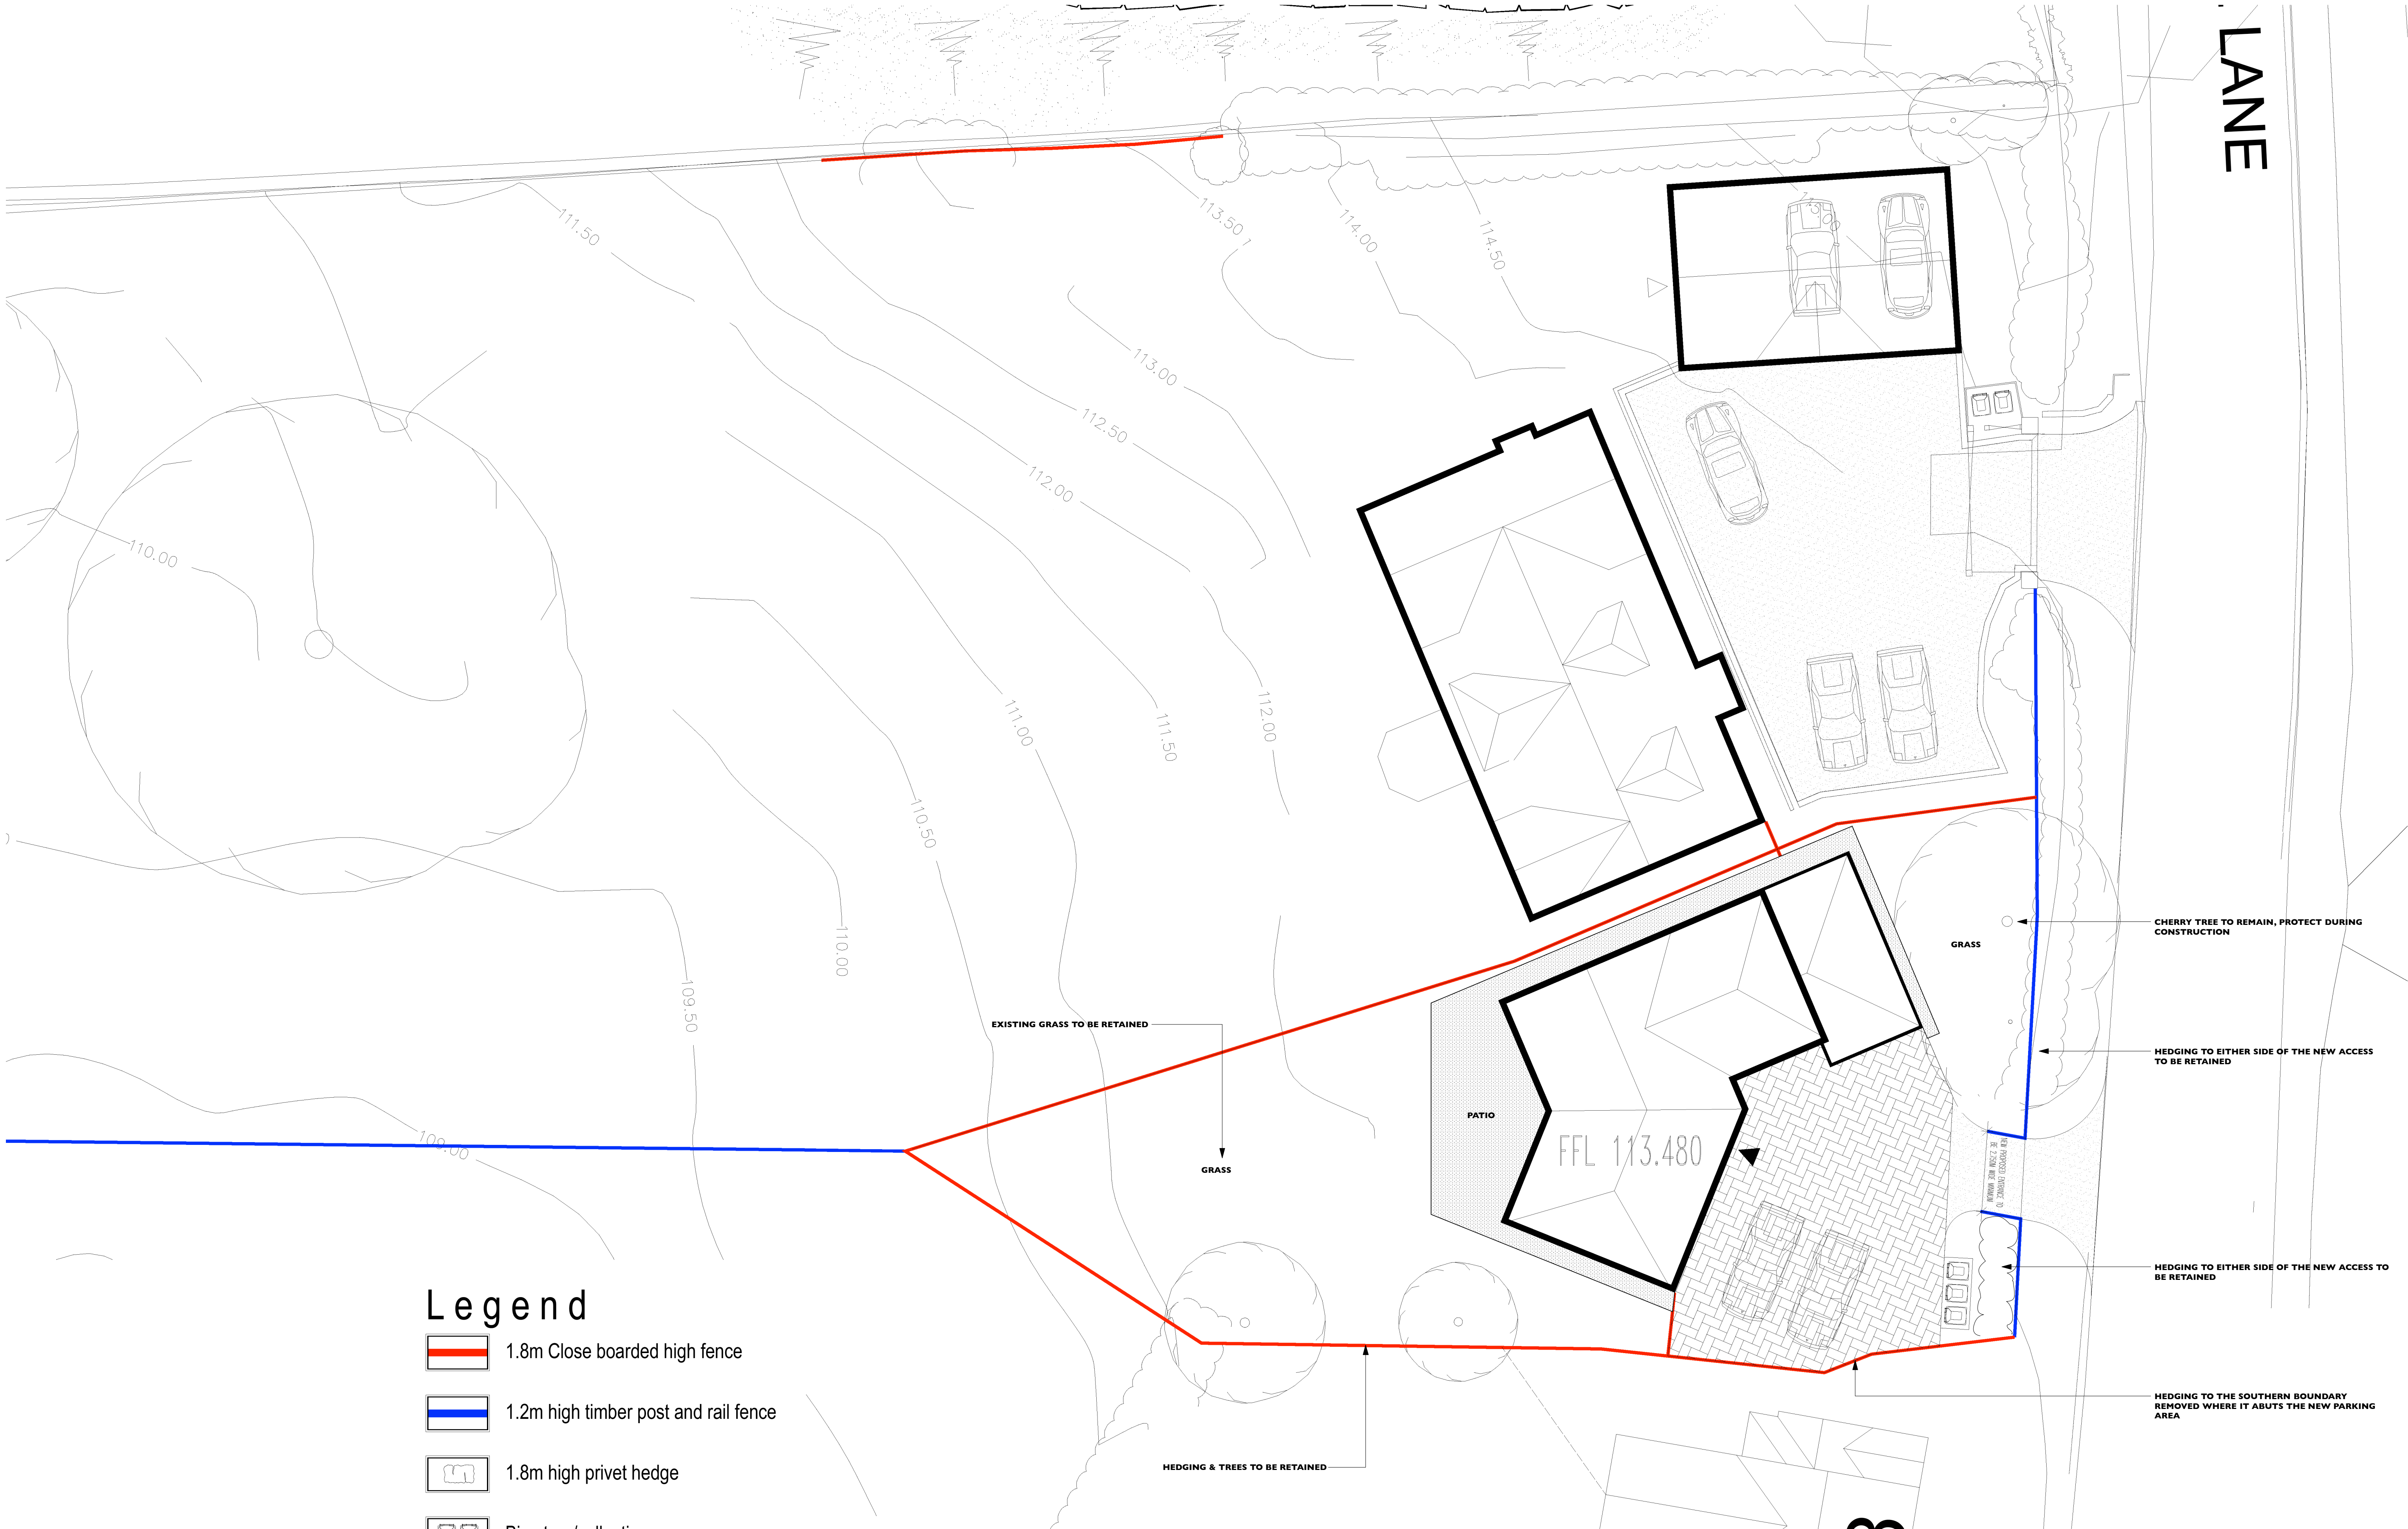

Legend

- 1.8m Close boarded high fence
- 1.2m high timber post and rail fence
- 1.8m high privet hedge
- Bin store/collection
- Black tarmacadam
- Block paving
- Patio & paths in stone flags

SCALE BAR 1:100