
DCOSPLAN
DCPLAN

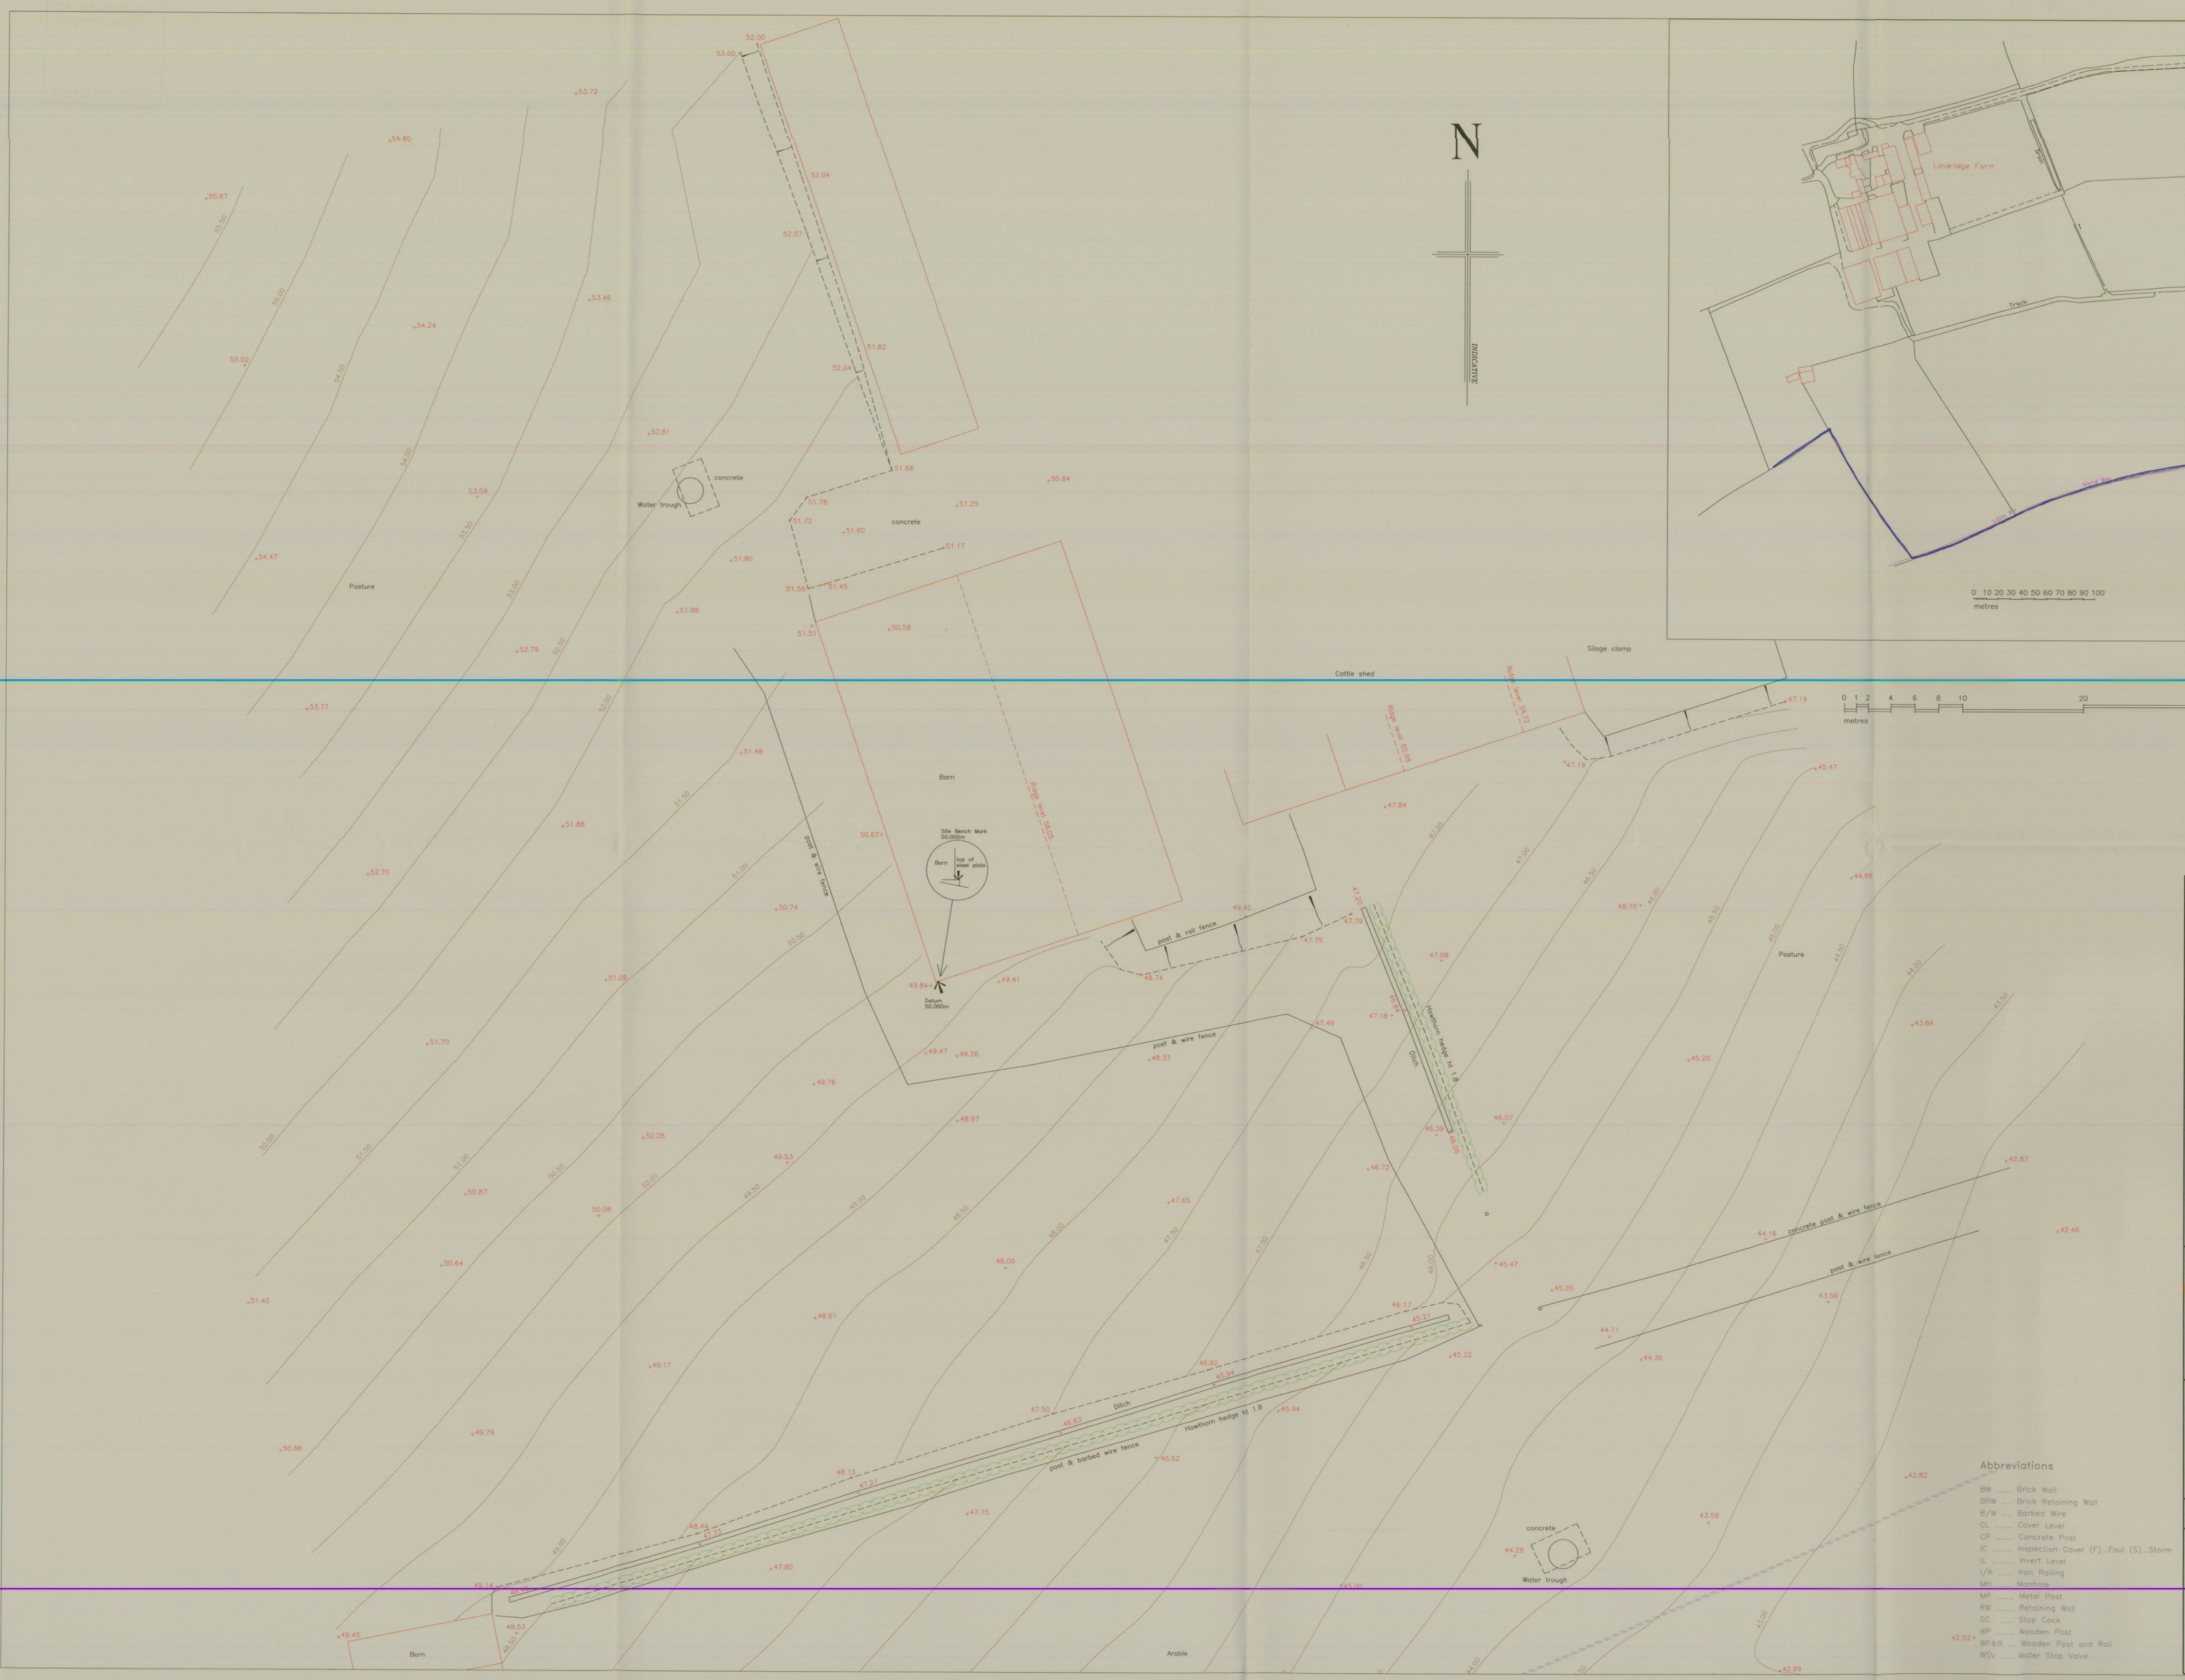

LOCATION PLAN

Scale 1:2500

0 1 2 4 6 8 10 20 30 40
metres

Notes

Levels are based on a Site Bench Mark with a given value of 50.000m (arbitrary datum).

EXISTING SITE PLAN

Scale 1:250 @ A1

Date: May 2011

LINDRIDGE FARM
LINDRIDGE LANE
DESFORD
LE9 9FD

Drawing No. 850A/01 | File ref: 850site2existing.dwg

Abbreviations

BW ..... Brick Wall
BRW .... Brick Retaining Wall
B/W .... Barbed Wire
CL ..... Cover Level
CP ..... Concrete Post
IC ..... Inspection Cover (F)...Foul (S)...Storm
IL ..... Invert Level
I/R ..... Iron Railing
MH ..... Manhole
MP ..... Metal Post
RW ..... Retaining Wall
SC ..... Stop Cock
WP ..... Wooden Post
WP&R ... Wooden Post and Rail
WSV ..... Water Stop Valve

J R Owen AssocRICS FRGS
Land, Building & Engineering Surveys
12 Main Street
Sutton Bassett
Market Harborough
Leics LE16 8HP
Tel. 01858 468026