


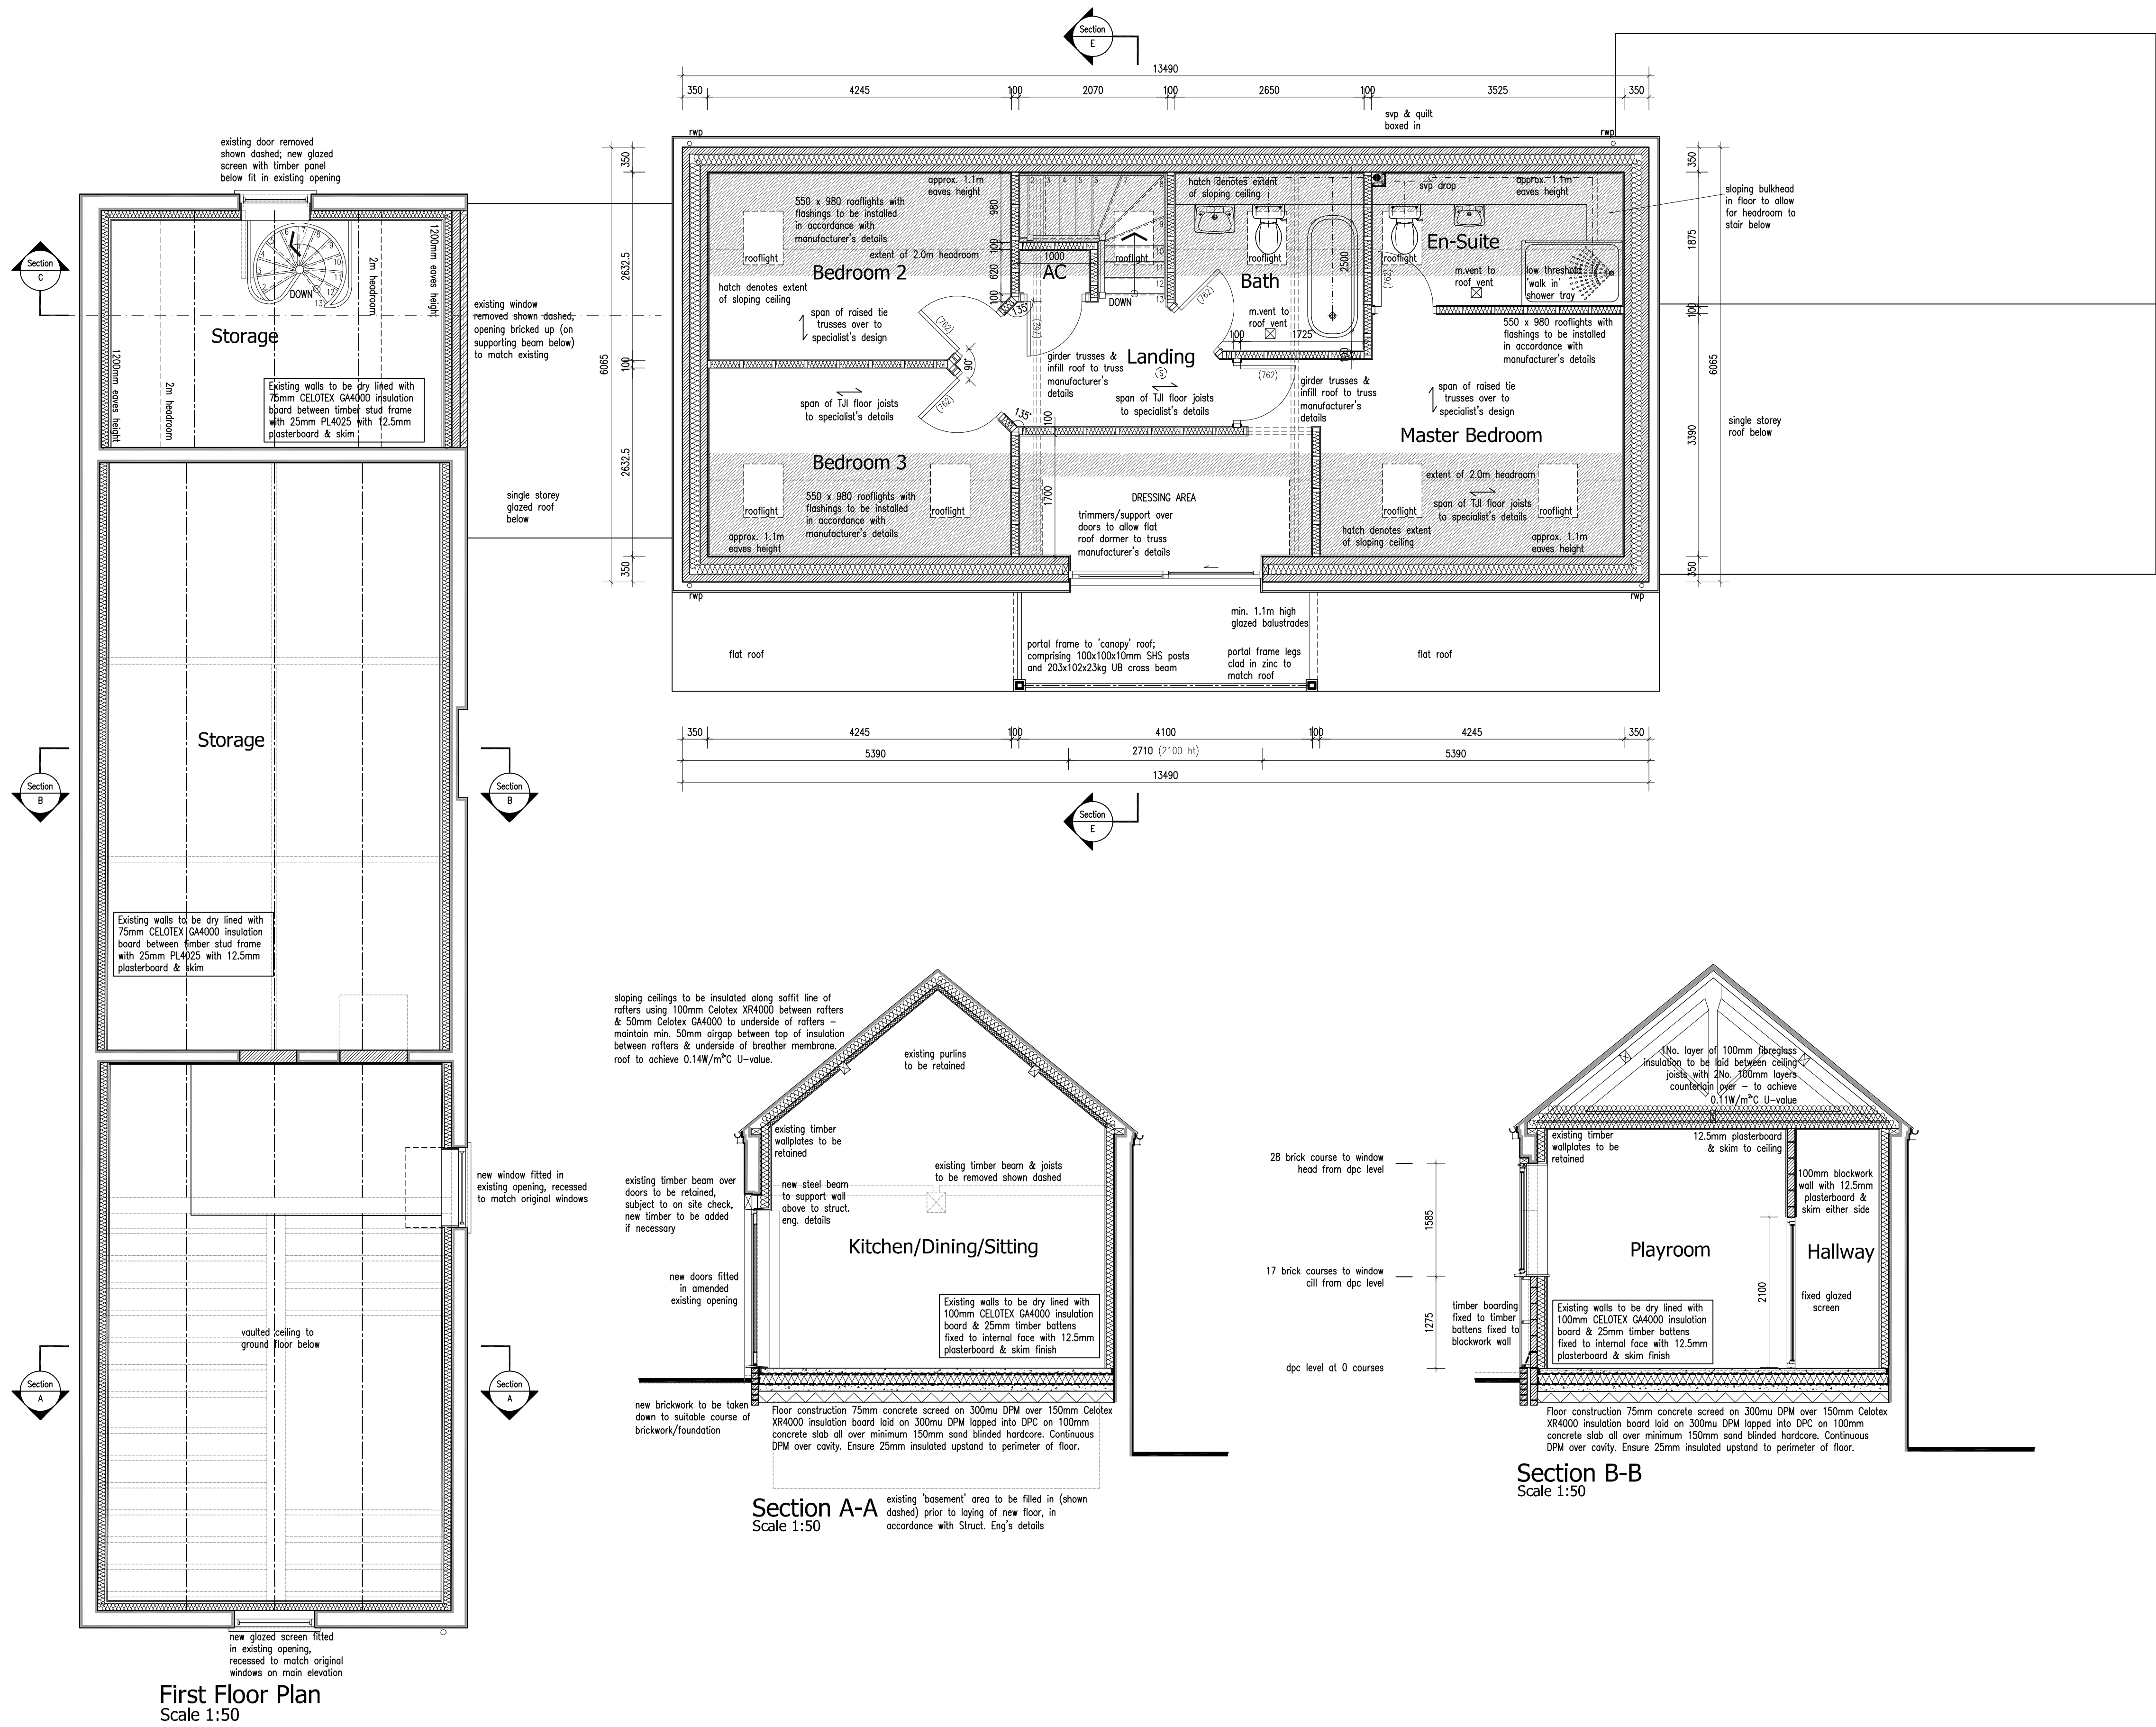

This drawing is to be read in conjunction with Drawing No. 21.4102.01 'Topographical Survey'

This drawing is to be read in conjunction with Drawing No.'s 21.4102.01 and 02 'Existing Details'

Revisions : A Regs/Planning/Struct. Calcs amendments 10.07.24

Figured dimensions must be taken in preference to scaled dimensions and any discrepancies are to be referred to David Granger Architectural Design Limited. Contractors, subcontractors and suppliers must verify all dimensions on site before commencing any work or making any workshop drawings. All drawings are copyright of David Granger Architectural Design Limited. Ordnance Survey Data © Crown Copyright. All rights reserved. Licence No. AR100020449. Landmark Ref. UG5816

DG

DAVID GRANGER

ARCHITECTURAL DESIGN LIMITED

Project

Proposed New Dwelling

The Coach House

Rectory Lane

Market Bosworth, Warwickshire

Drawing Title

Production Drawing

Sheet 2 of 4

Client

Ms F. and Ms D. Sherwin

Drawing No.

21.4102.19 A

Date

May 2023

Drawn by

JAC/OW

Scale (A1 Size)

As Shown

Checked by

SF

The Old Cottage Hospital, Leicester Road,

Ashby-de-la-Zouch, Leicestershire, LE65 1DB

Tel: 01530 560939

www.davidgrangerdesign.com

Company Reg. No. 558912

PRODUCTION DRAWING
PROPOSED NEW DWELLING - THE COACH HOUSE - RECTORY LANE - MARKET BOSWORTH - WARWICKSHIRE