


This drawing is to be read in conjunction with Drawing No. 21.4102.01 "Topographical Survey"

This drawing is to be read in conjunction with Drawing No.'s 21.4102.01 and 02 "Existing Details"

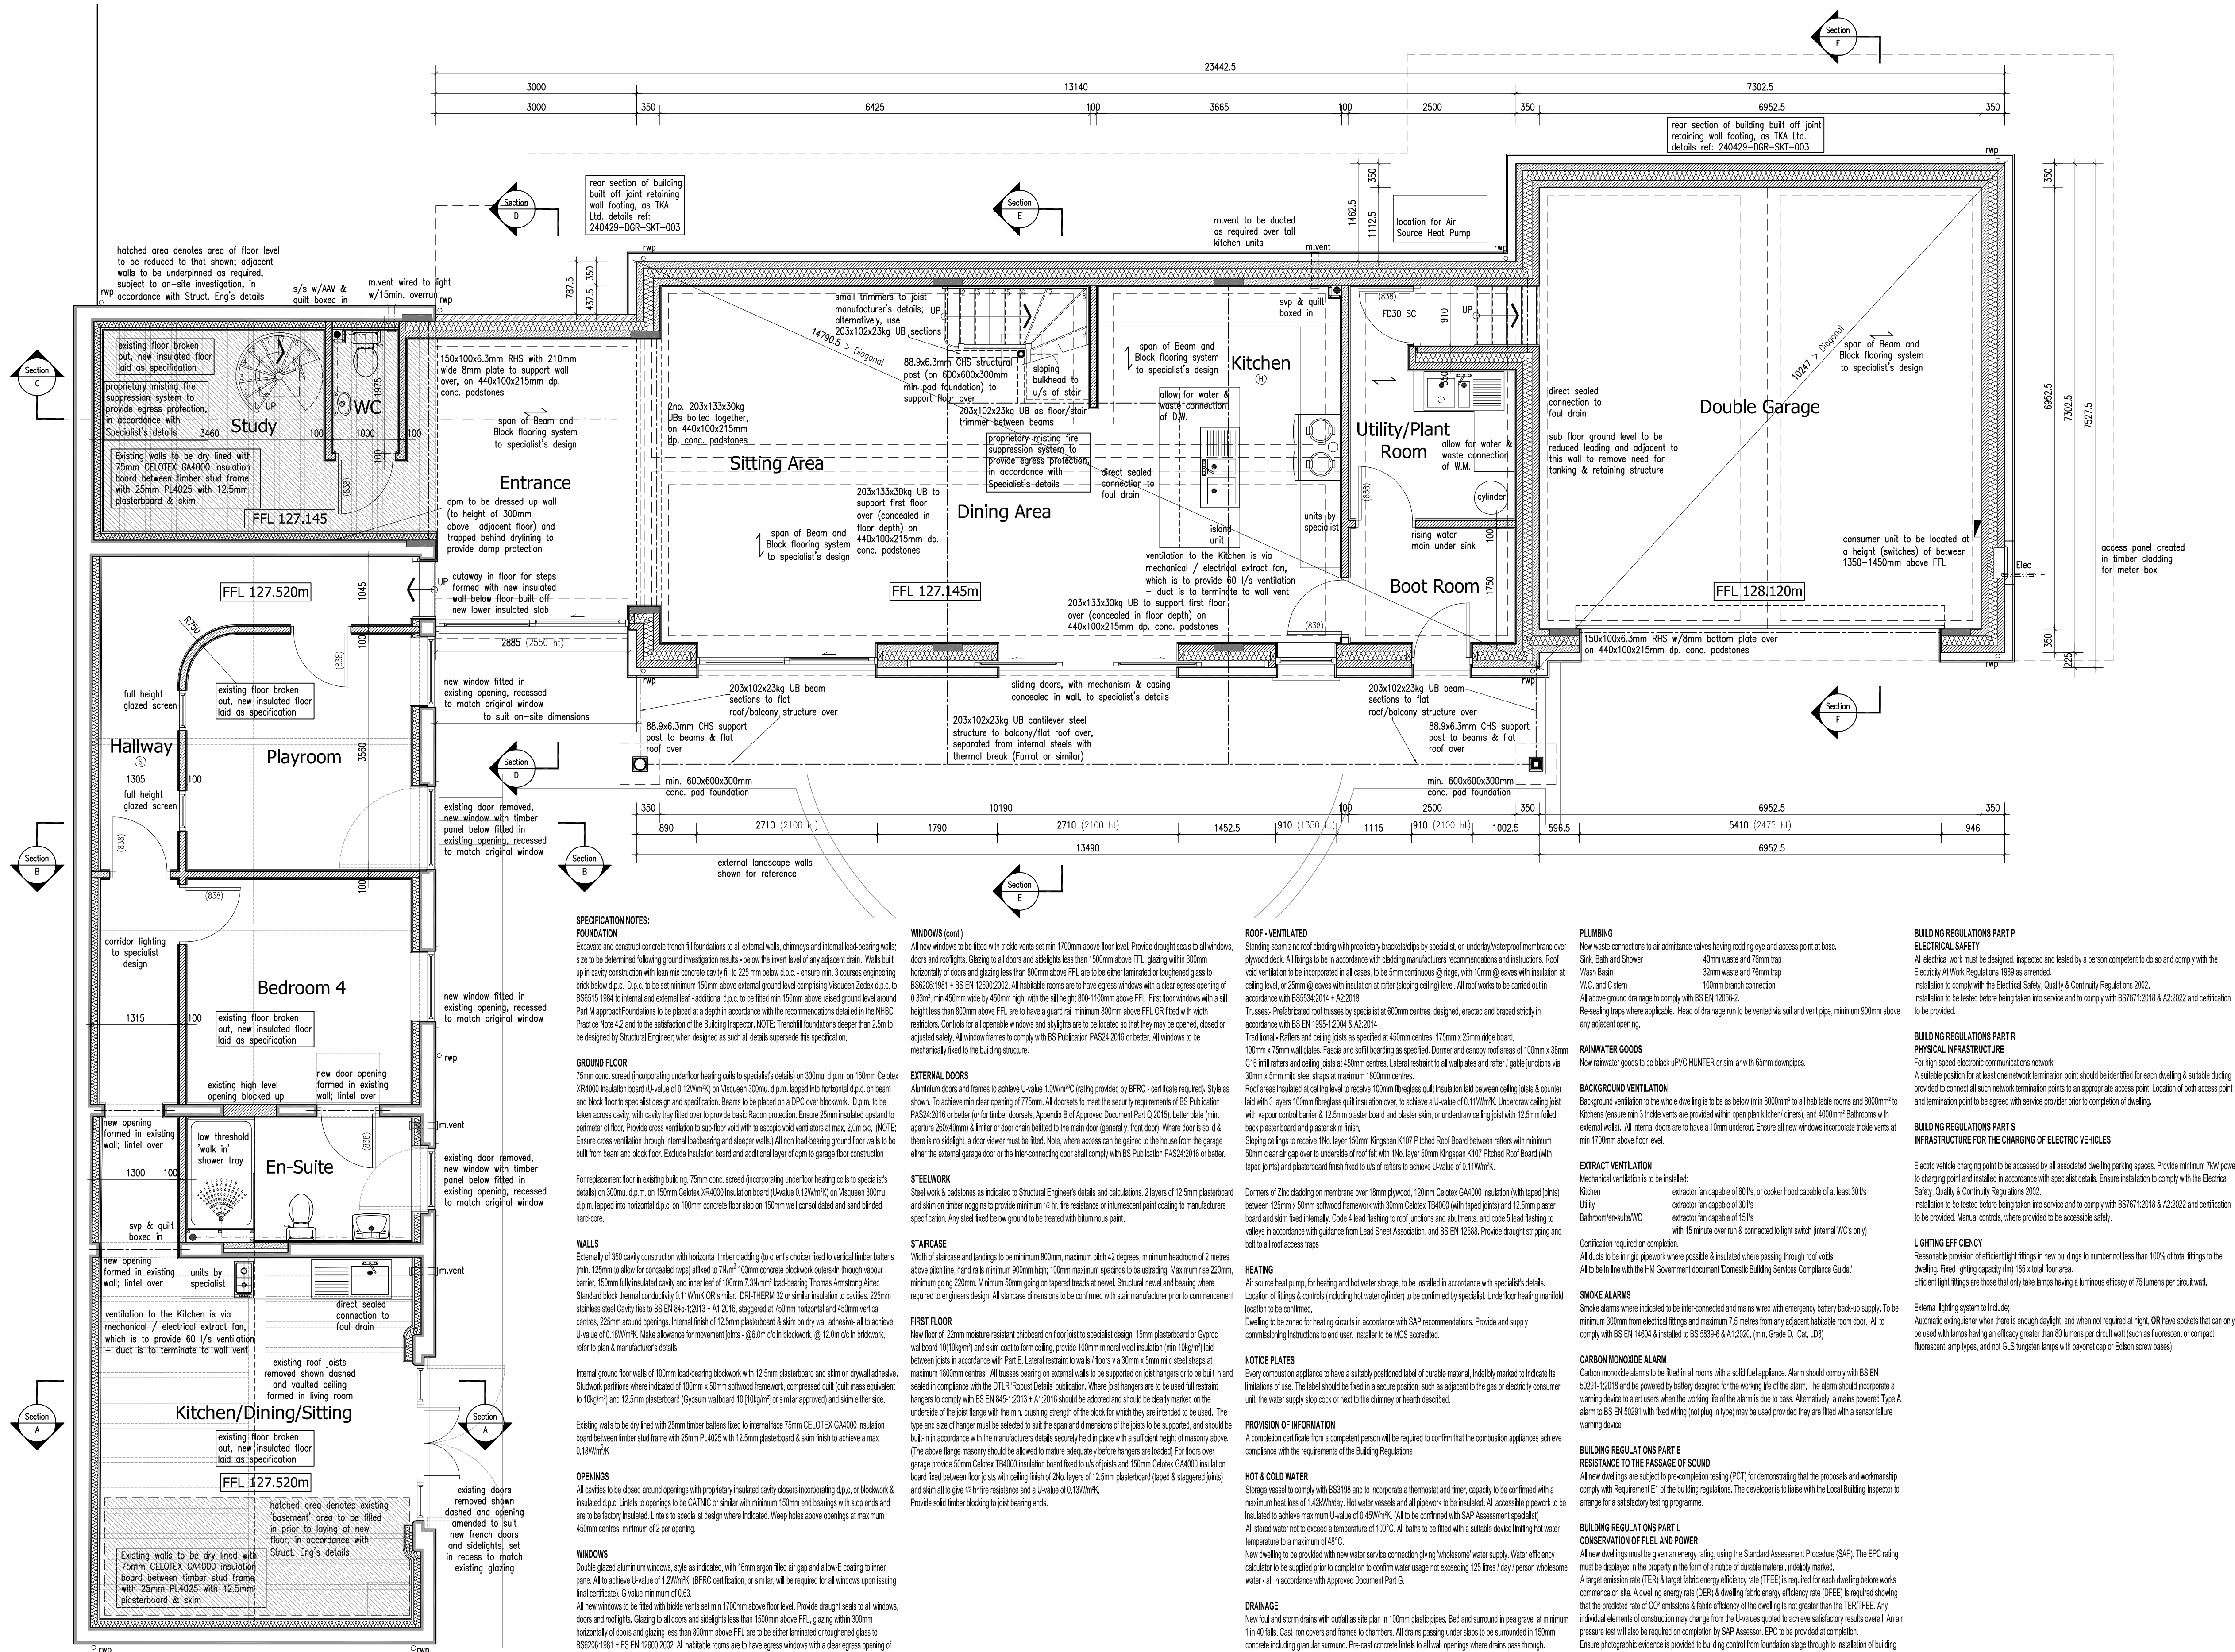

PRODUCTION DRAWING

PROPOSED NEW DWELLING - THE COACH HOUSE - RECTORY LANE - MARKET BOSWORTH - WARWICKSHIRE