


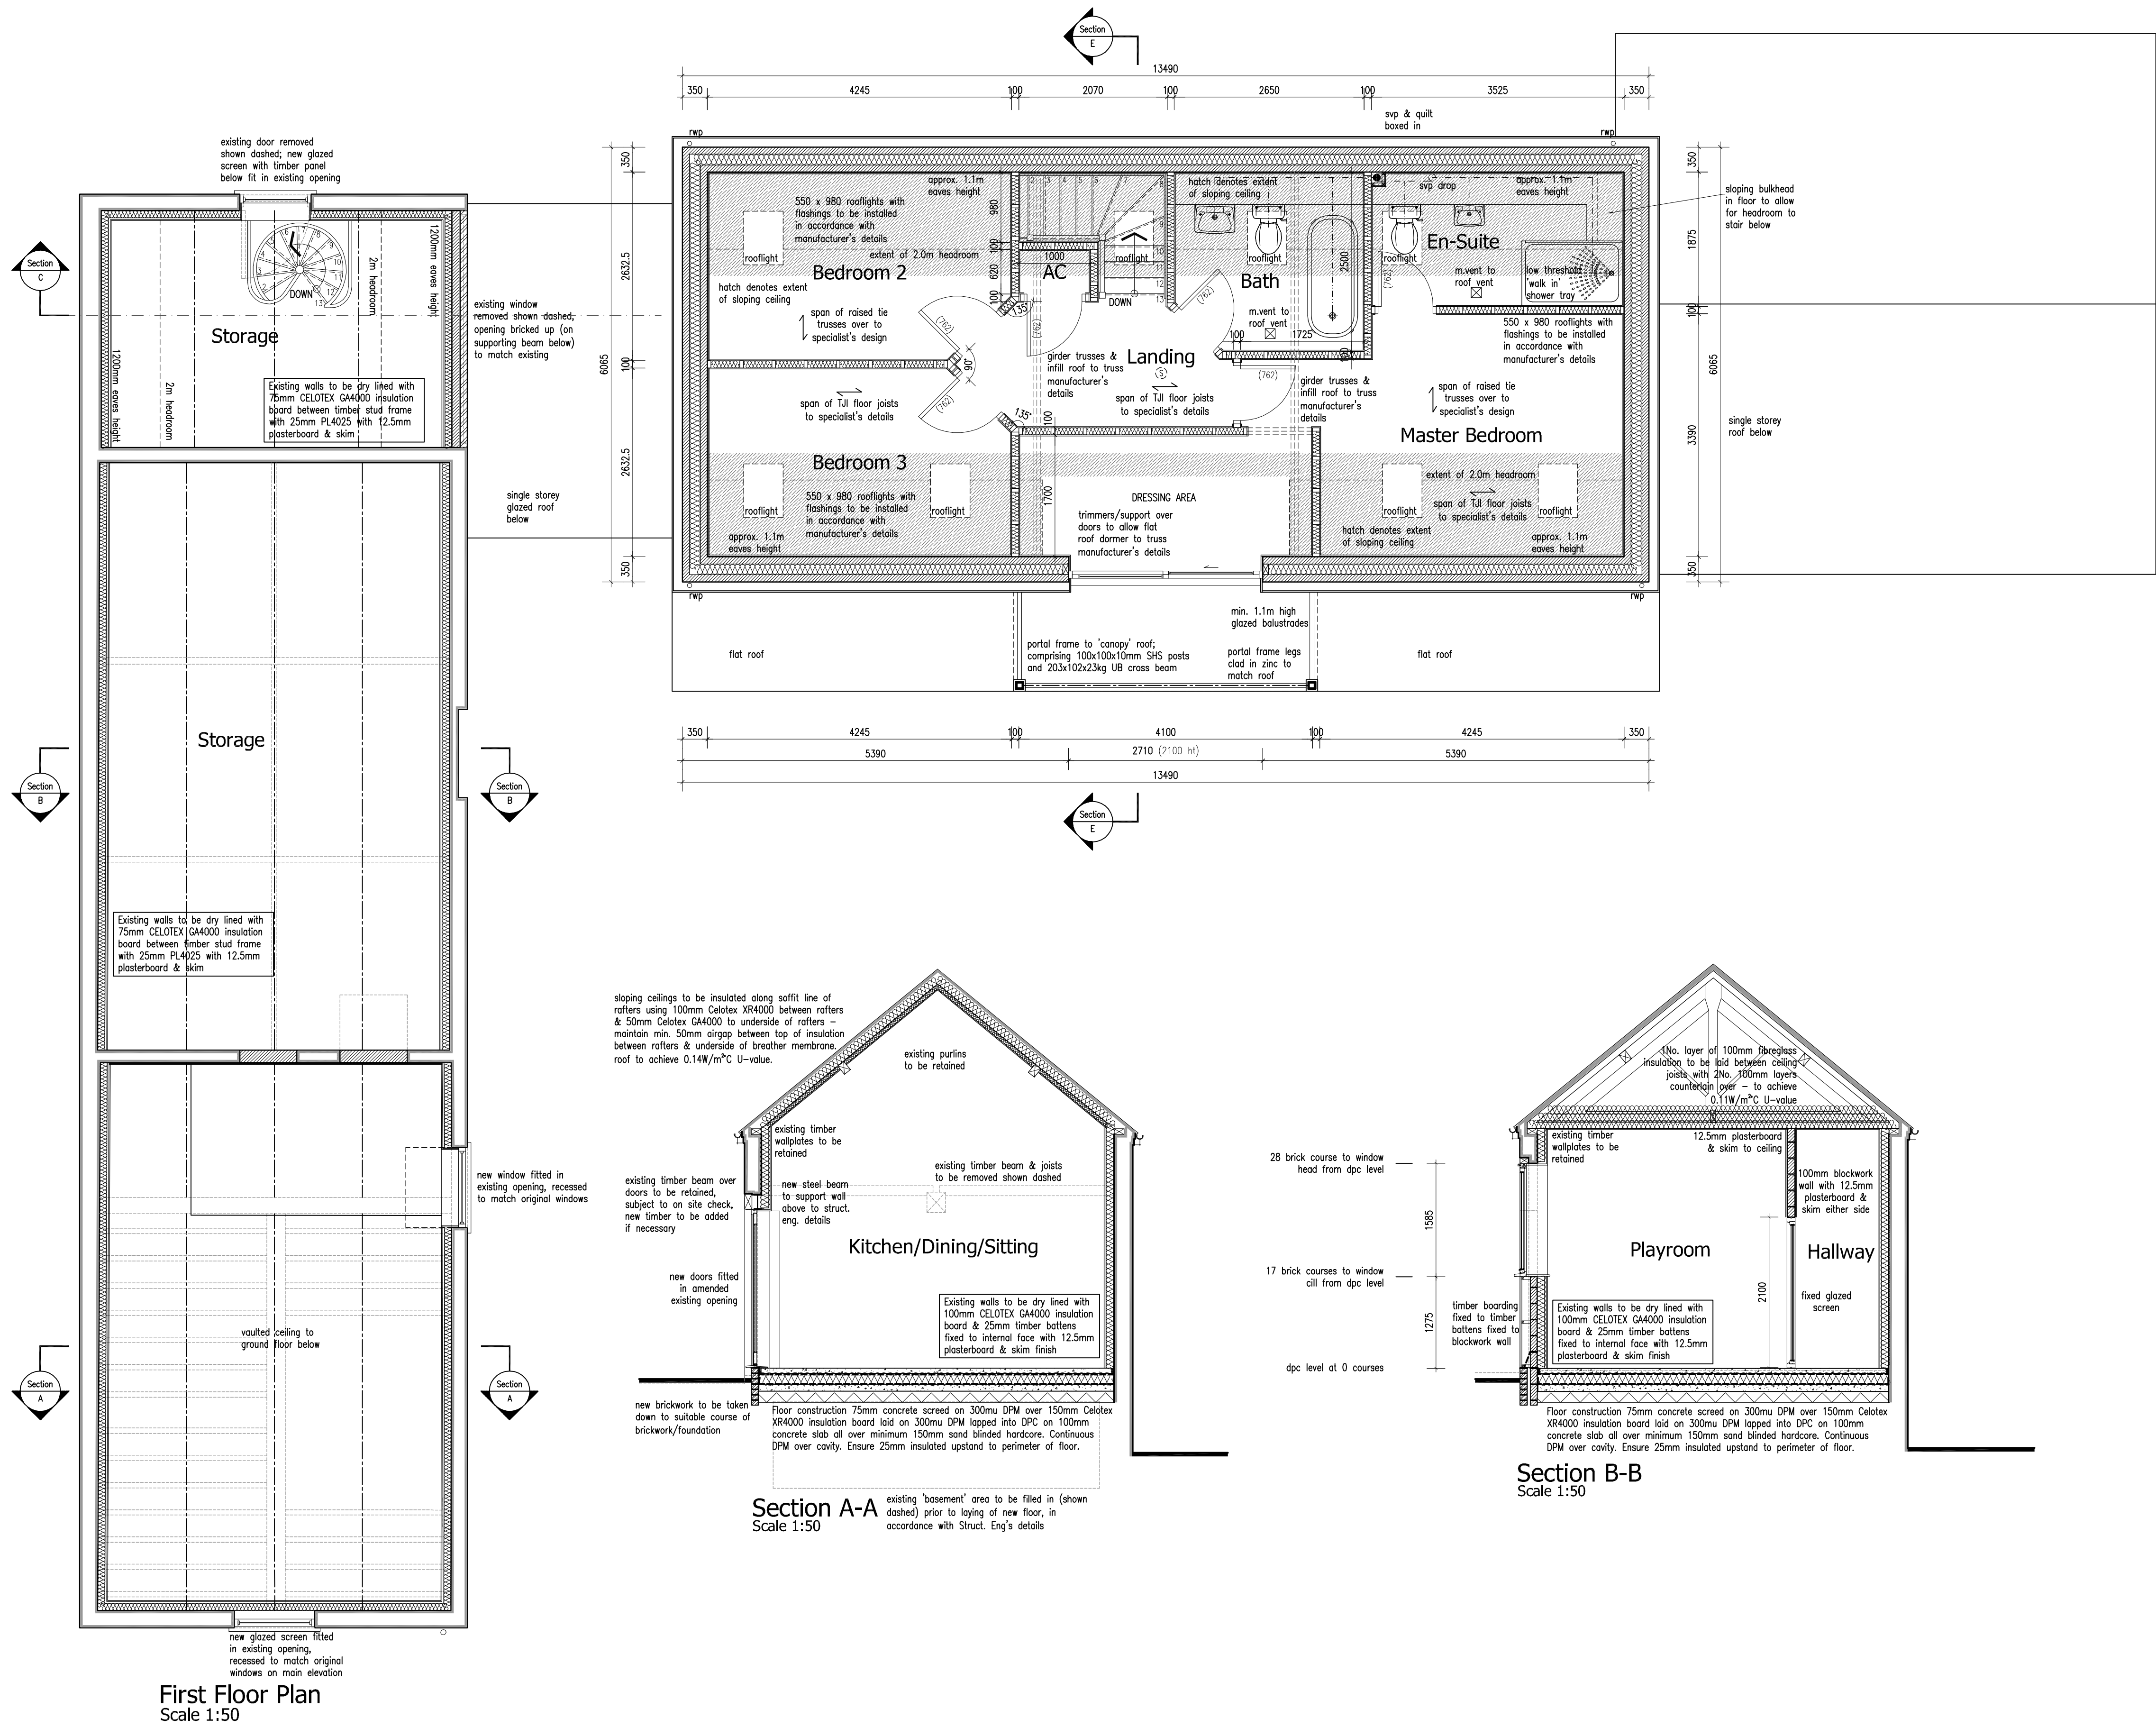

This drawing is to be read in conjunction with Drawing No. 21.4102.01 'Topographical Survey'

This drawing is to be read in conjunction with Drawing No.'s 21.4102.01 and 02 'Existing Details'

Revisions : A Regs/Planning/Struct. Calcs amendments 10.07.24

Figured dimensions must be taken in preference to scaled dimensions and any discrepancies are to be referred to David Granger Architectural Design Limited. Contractors, subcontractors and suppliers must verify all dimensions on site before commencing any work or making any workshop drawings. All drawings are copyright of David Granger Architectural Design Limited. Ordnance Survey Data © Crown Copyright. All rights reserved. Licence No. AR100020449. Landmark Ref. UG5816



Project
Proposed New Dwelling
The Coach House
Rectory Lane
Market Bosworth, Warwickshire

Drawing Title
Production Drawing
Sheet 2 of 4

Client
Ms F. and Ms D. Sherwin
Drawing No.
21.4102.19 A

Date
May 2023
Drawn by
JAC/DW
Scale (A1 Size)
As Shown
Checked by
SF

The Old Cottage Hospital, Leicester Road,
Ashby-de-la-Zouch, Leicestershire, LE65 1DB
Tel: 01530 560939
www.davidgrangerdesign.com
Company Reg. No. 558912

PRODUCTION DRAWING

PROPOSED NEW DWELLING - THE COACH HOUSE - RECTORY LANE - MARKET BOSWORTH - WARWICKSHIRE

