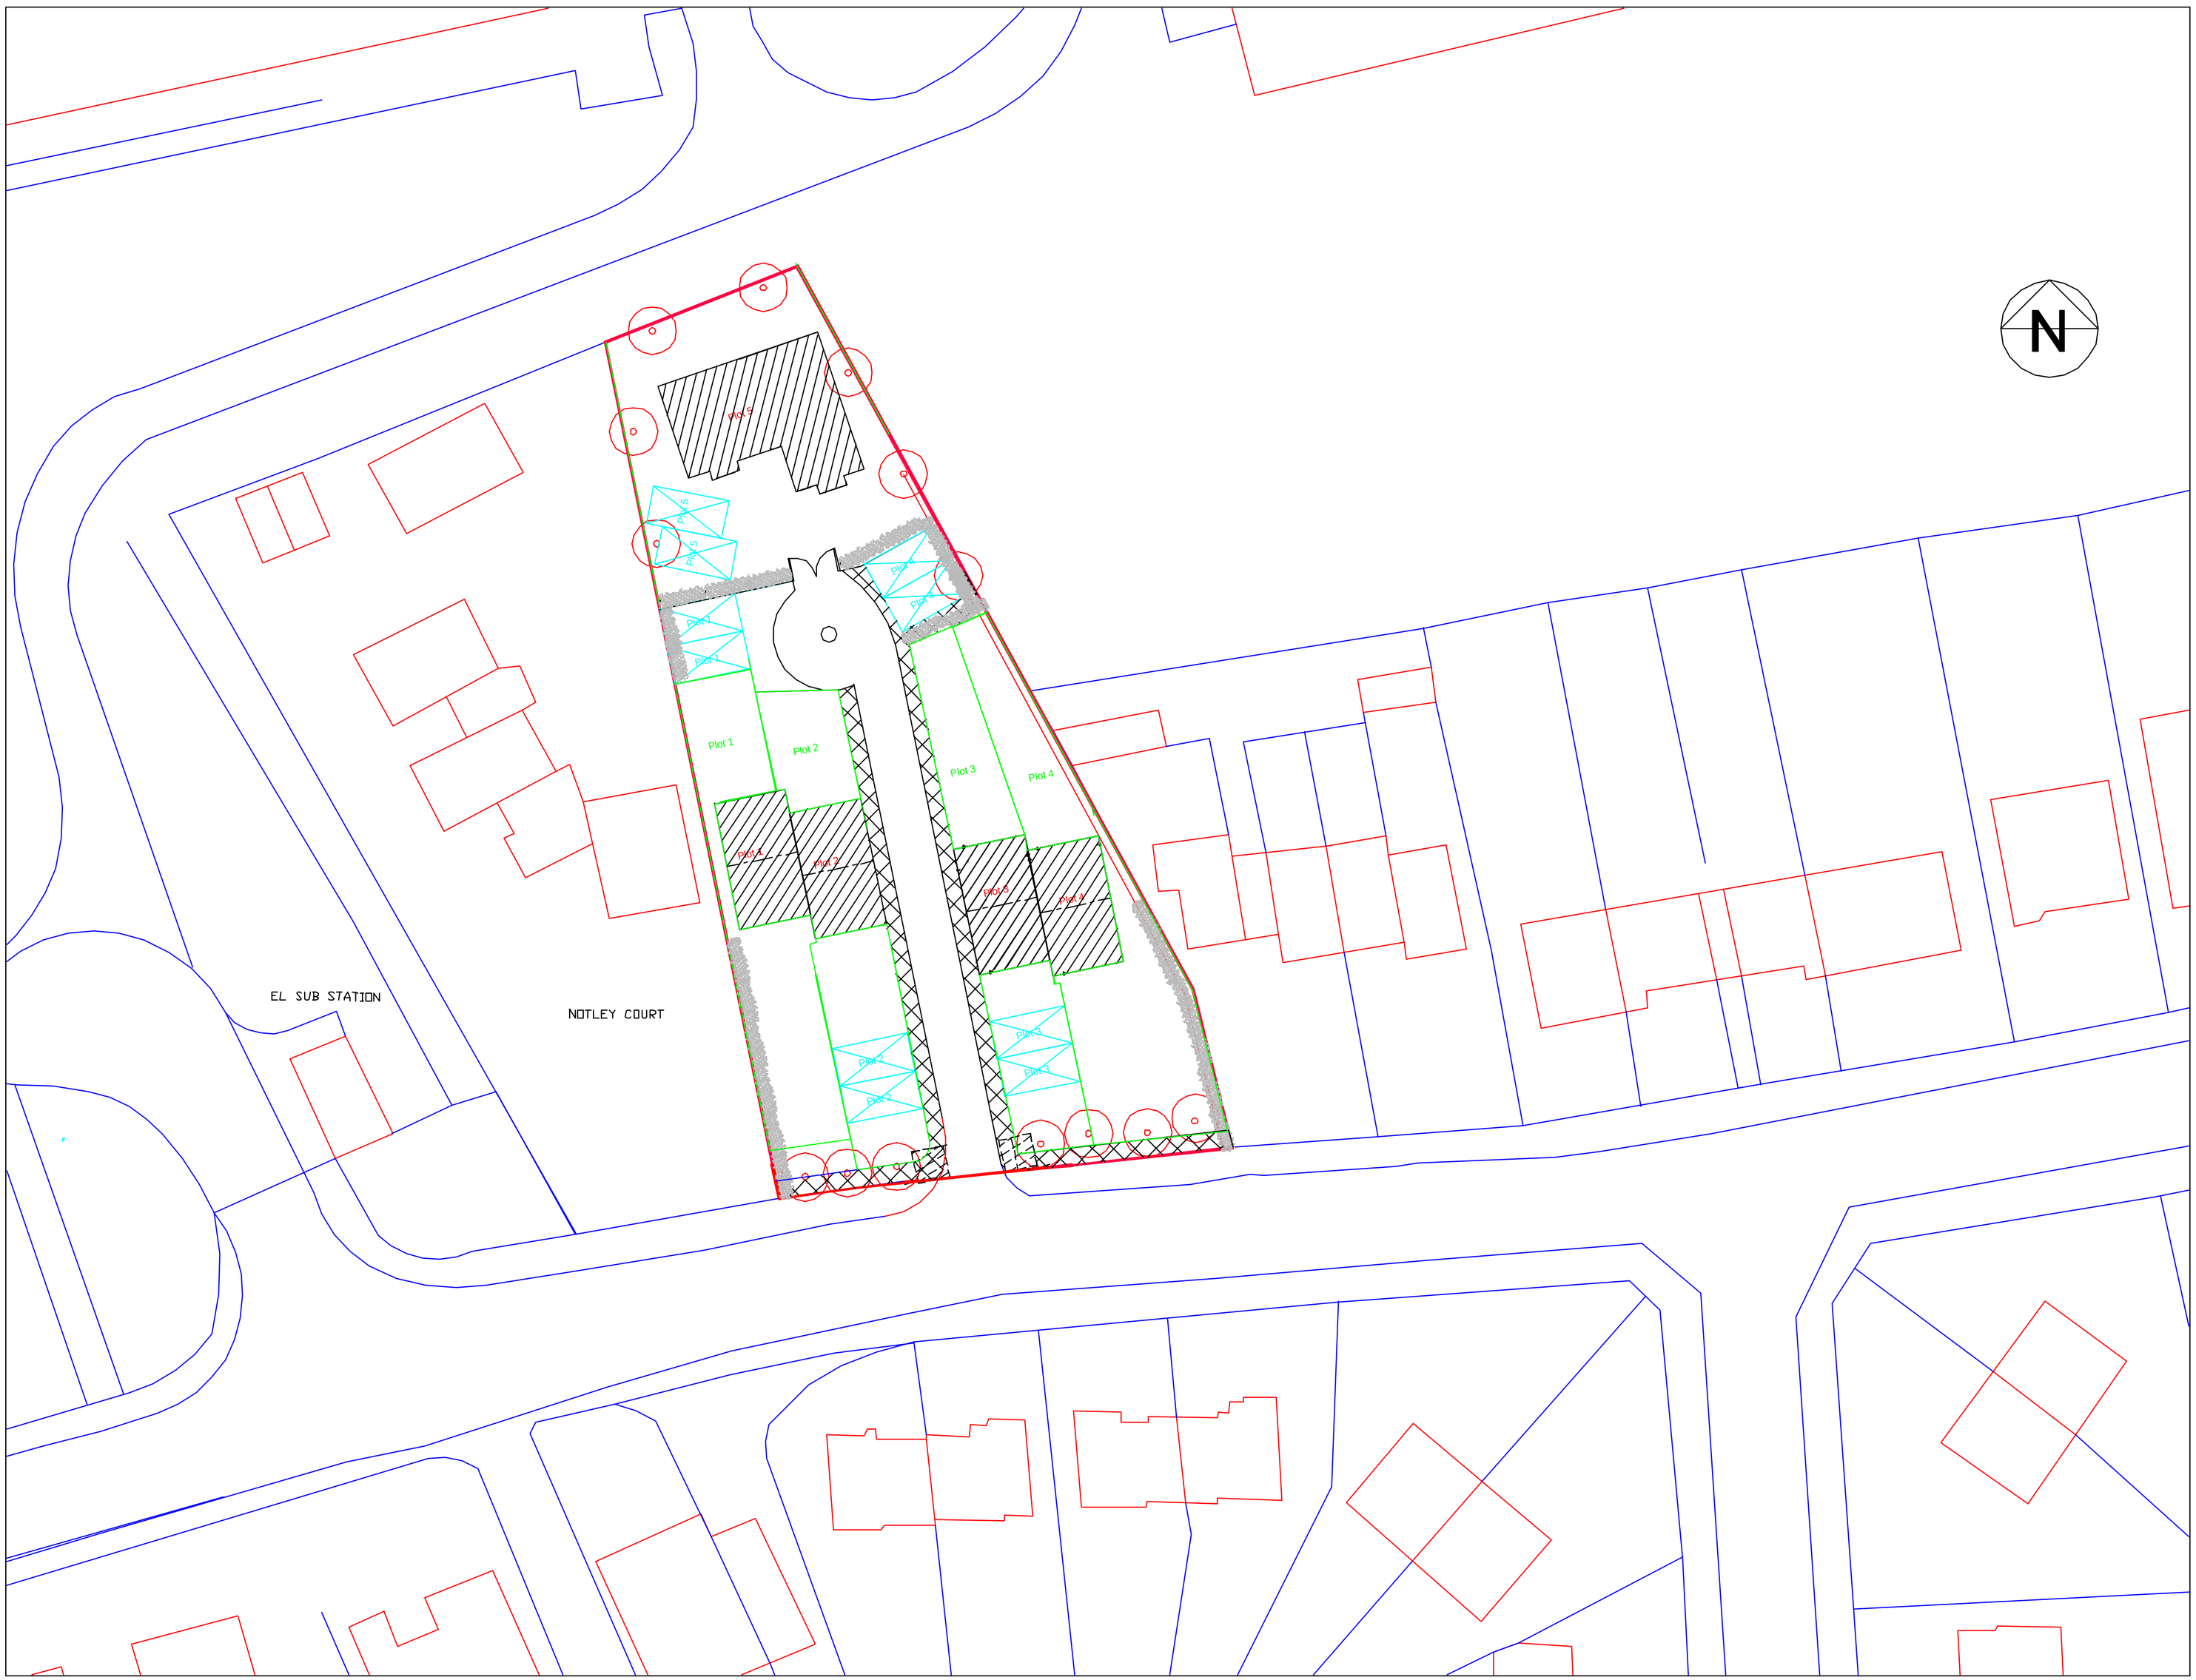


Changes

Date:-

May 08

Person who made changes:-

A.IBBITSON

Changes made:-

Moved plots 1 & 2
2 meters back as per planning officer request

Notes

Legal Covenants and any restrictions on development are the responsibilty of the owner.Please note that ARI Design Ltd does not accept any liability for breach of covenant or Party Wall issues. And stress that no works should commence until the relevant Local Authority approvals have been obtained. Failure to comply to this rule will result in the breach of contract/agreement and the client/contractor proceed at there own risk.

Any conditions laid out by the local authority must be carried out in full unless the client/contractor has a written agreement from the local authority to change the scheme. In receipt of these drawings you are entering into the copyright act and the acts implied rules. In acceptance of this drawing you are accepting the policies set out by ARI Design Ltd and agree to abide by the policies in place. ARI Design ltd have the right to change the policies in place and withdraw the drawings should the company feel the need to do so.

Your staturory rights have not been affected in entereing into the policies and agreement laid out by the company. And ARI Design Ltd are full memebers of the Data Protection Act. No copies of this drawings may be issued without the consent of the client and the company.

A R I DESIGN Ltd

17-19 Wood Street, Hinckley, Leics, LE10 1JQ.
Tel: 0845 230 5344 Fax: 0845 230 5453
E-Mail: sales@aridesign.co.uk Web: www.aridesign.co.uk

This drawing is the sole property of A R I DESIGN LTD .
It must not be copied (in whole or part), or otherwise disclosed, submitted, tendered or used for construction without written consent.
Any copies of this drawing made by any method may result in further action.
All copies must include a copy of this legend.

A R I DESIGN Ltd

Client Details: Knowles & Herbert Development
Ref, Proposed new dwellings site reference:
160 Heath Lane, Earl Shilton,Leics, LE9 7PD.

DRAWING NO.	DATE	SCALE
D/1324/1A/PD 1 2 3 4 5	May 08	1:200 A1
	Drawn By: A.Ibbitson	Local Authority: HBBC