
REF:- PP-00326534

BOUNDARY WALL ELEVATION A

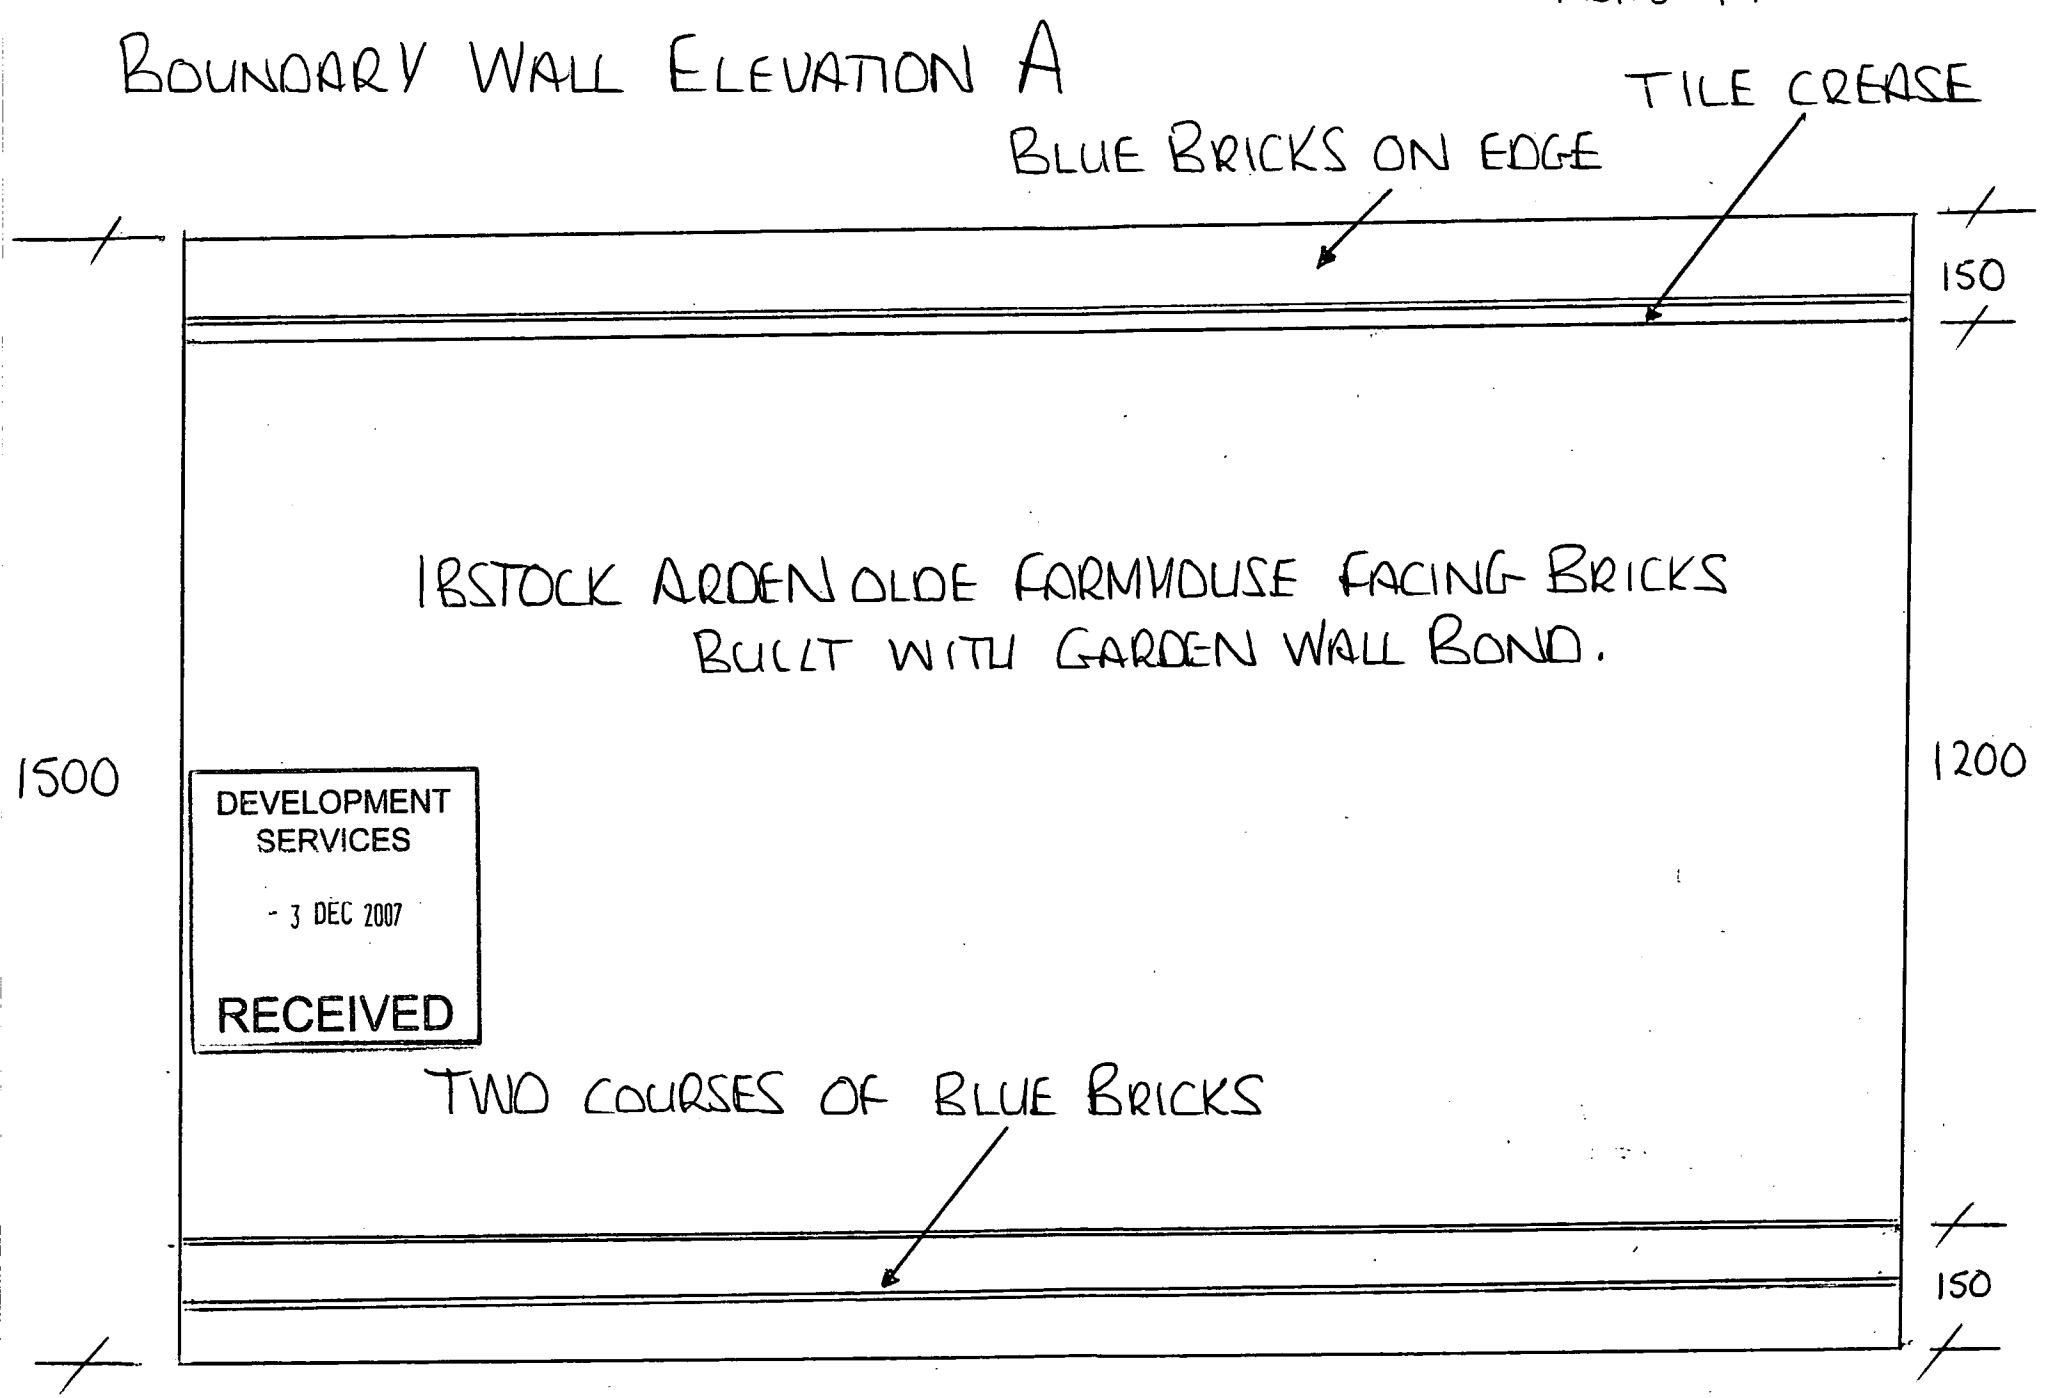

SCALE 1:10