



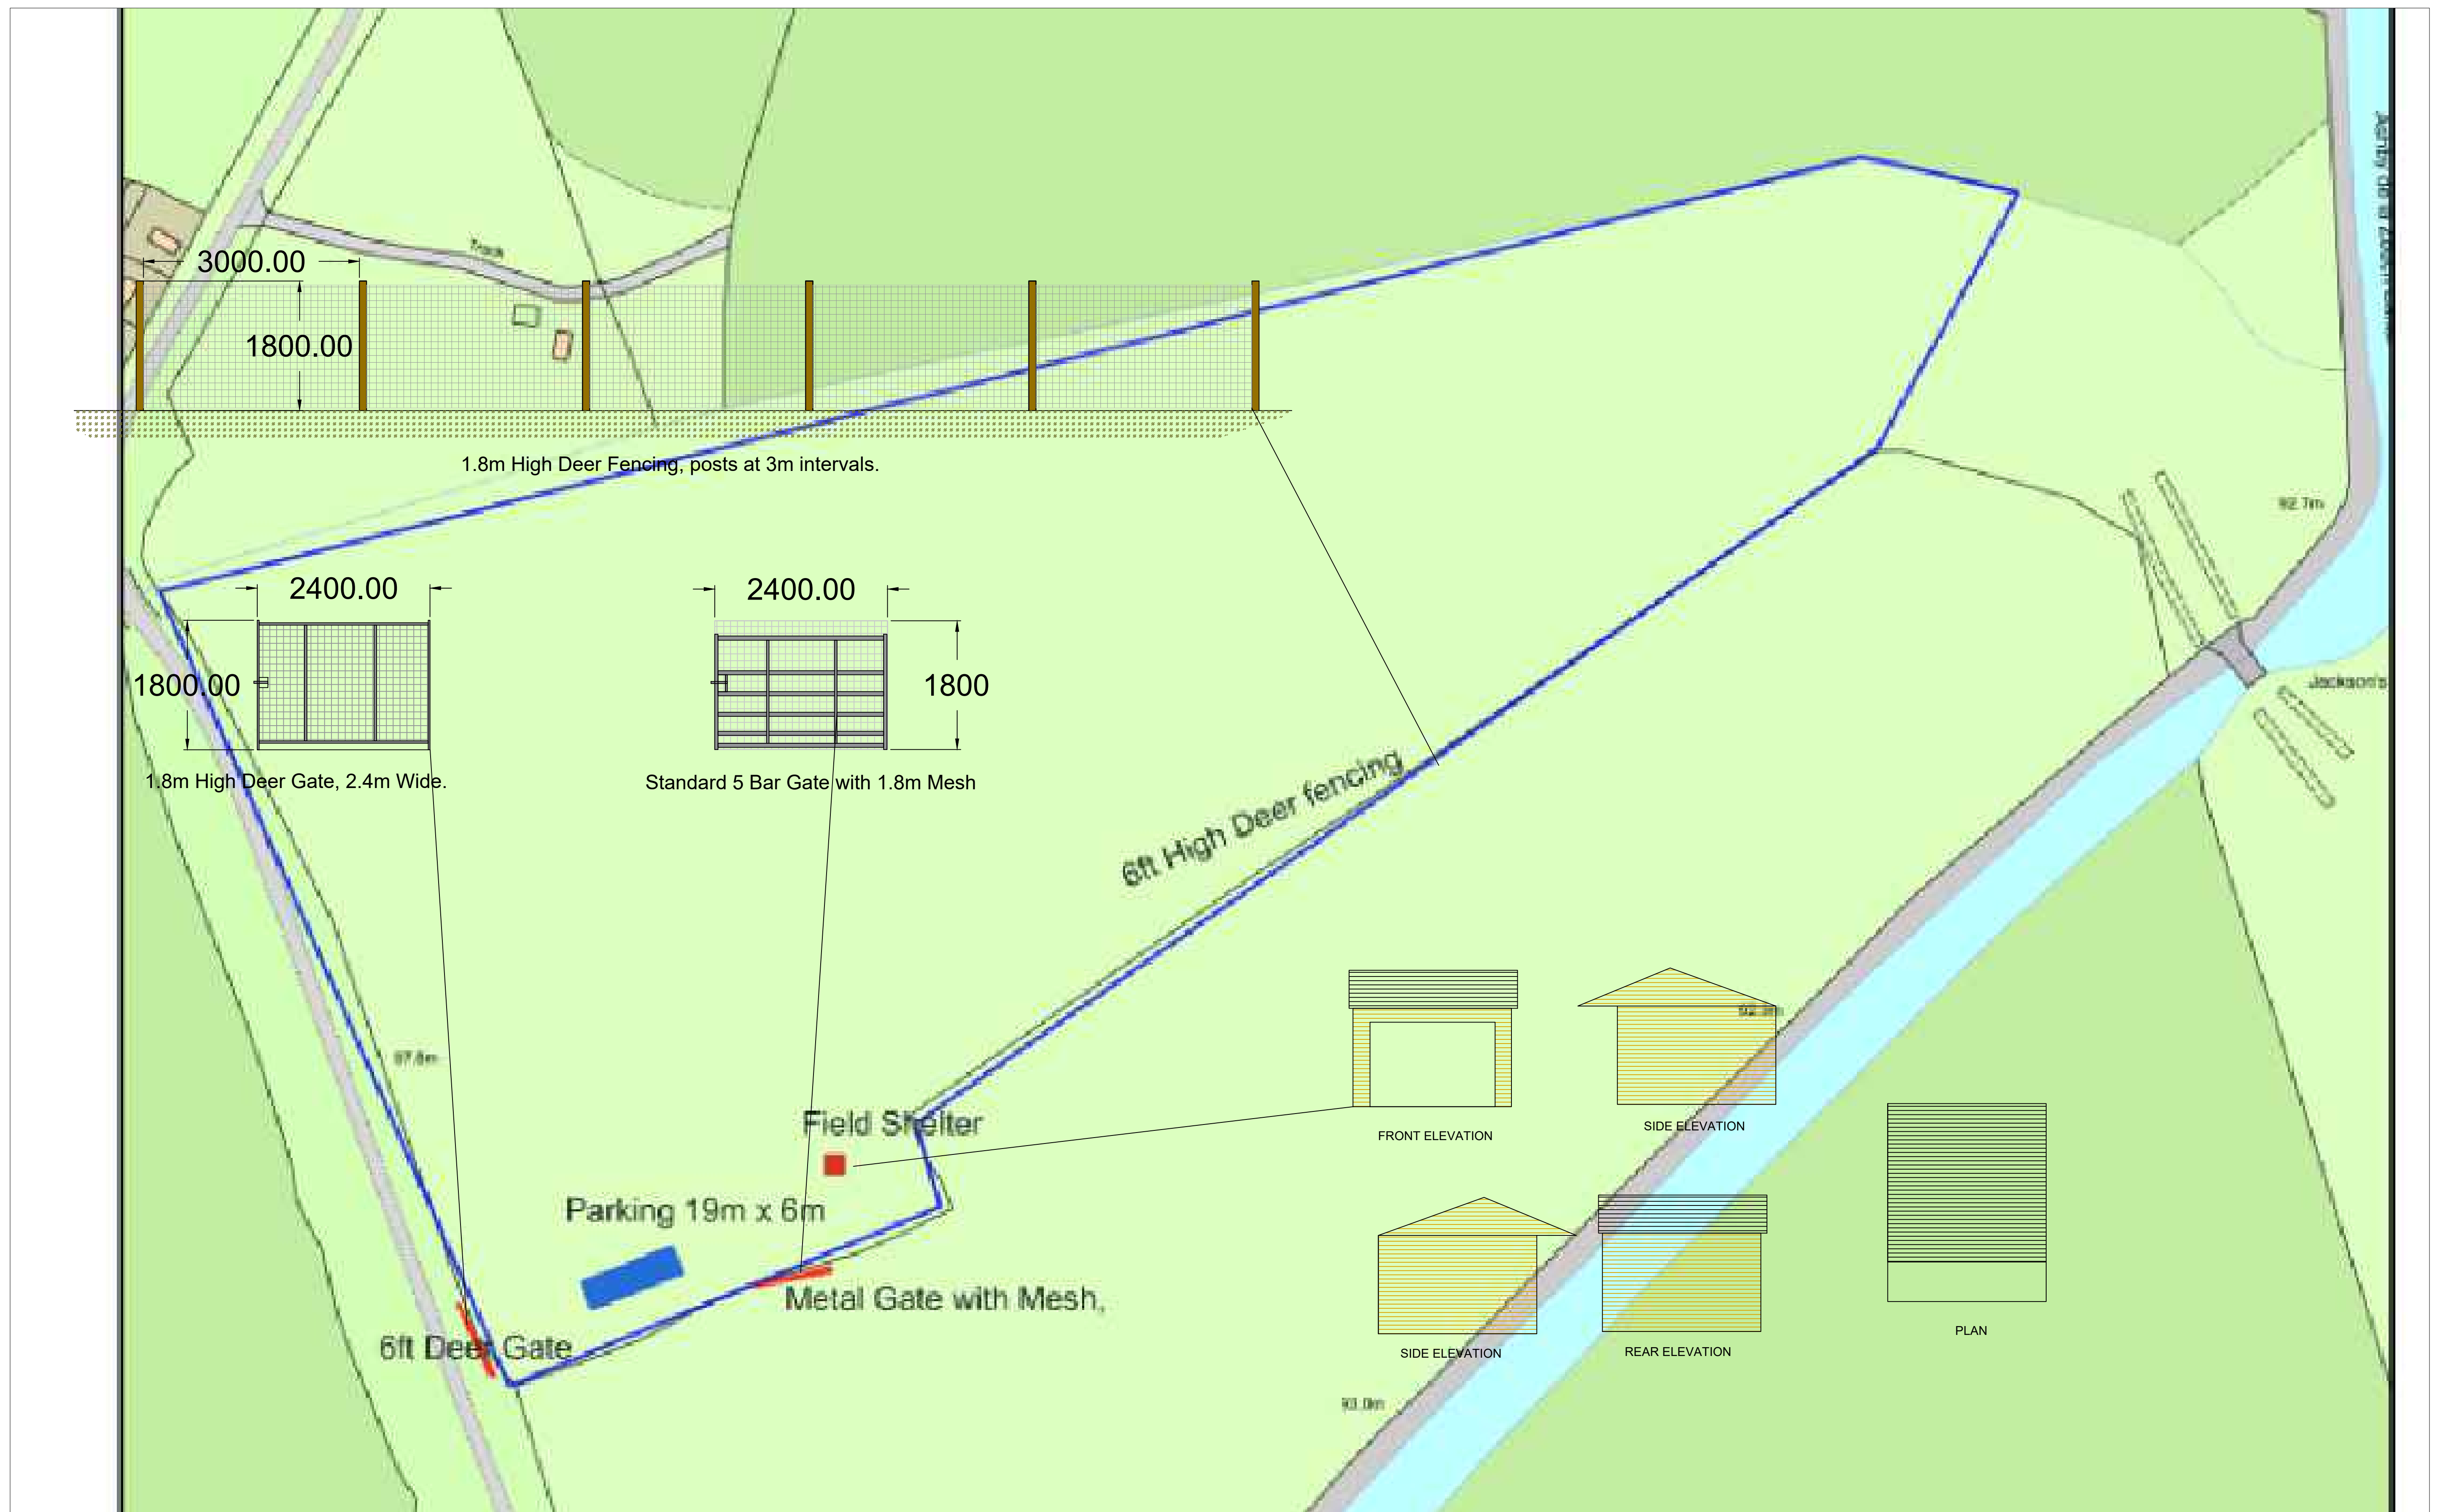

DRAWING FOR INFORMATION ONLY

SCALE BAR 1:50

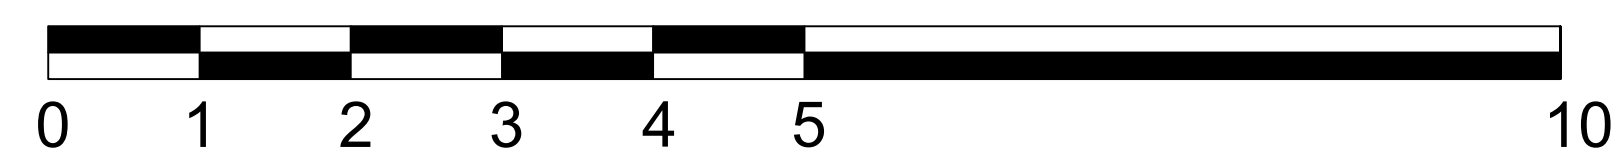

Client:
Michelle
Project:
CV13

Issue:
1
Scale:
As Shown @ A1
Drawing No:
CV13/001/1.1

Drawn By:
AP
Date:
15/03/2025