


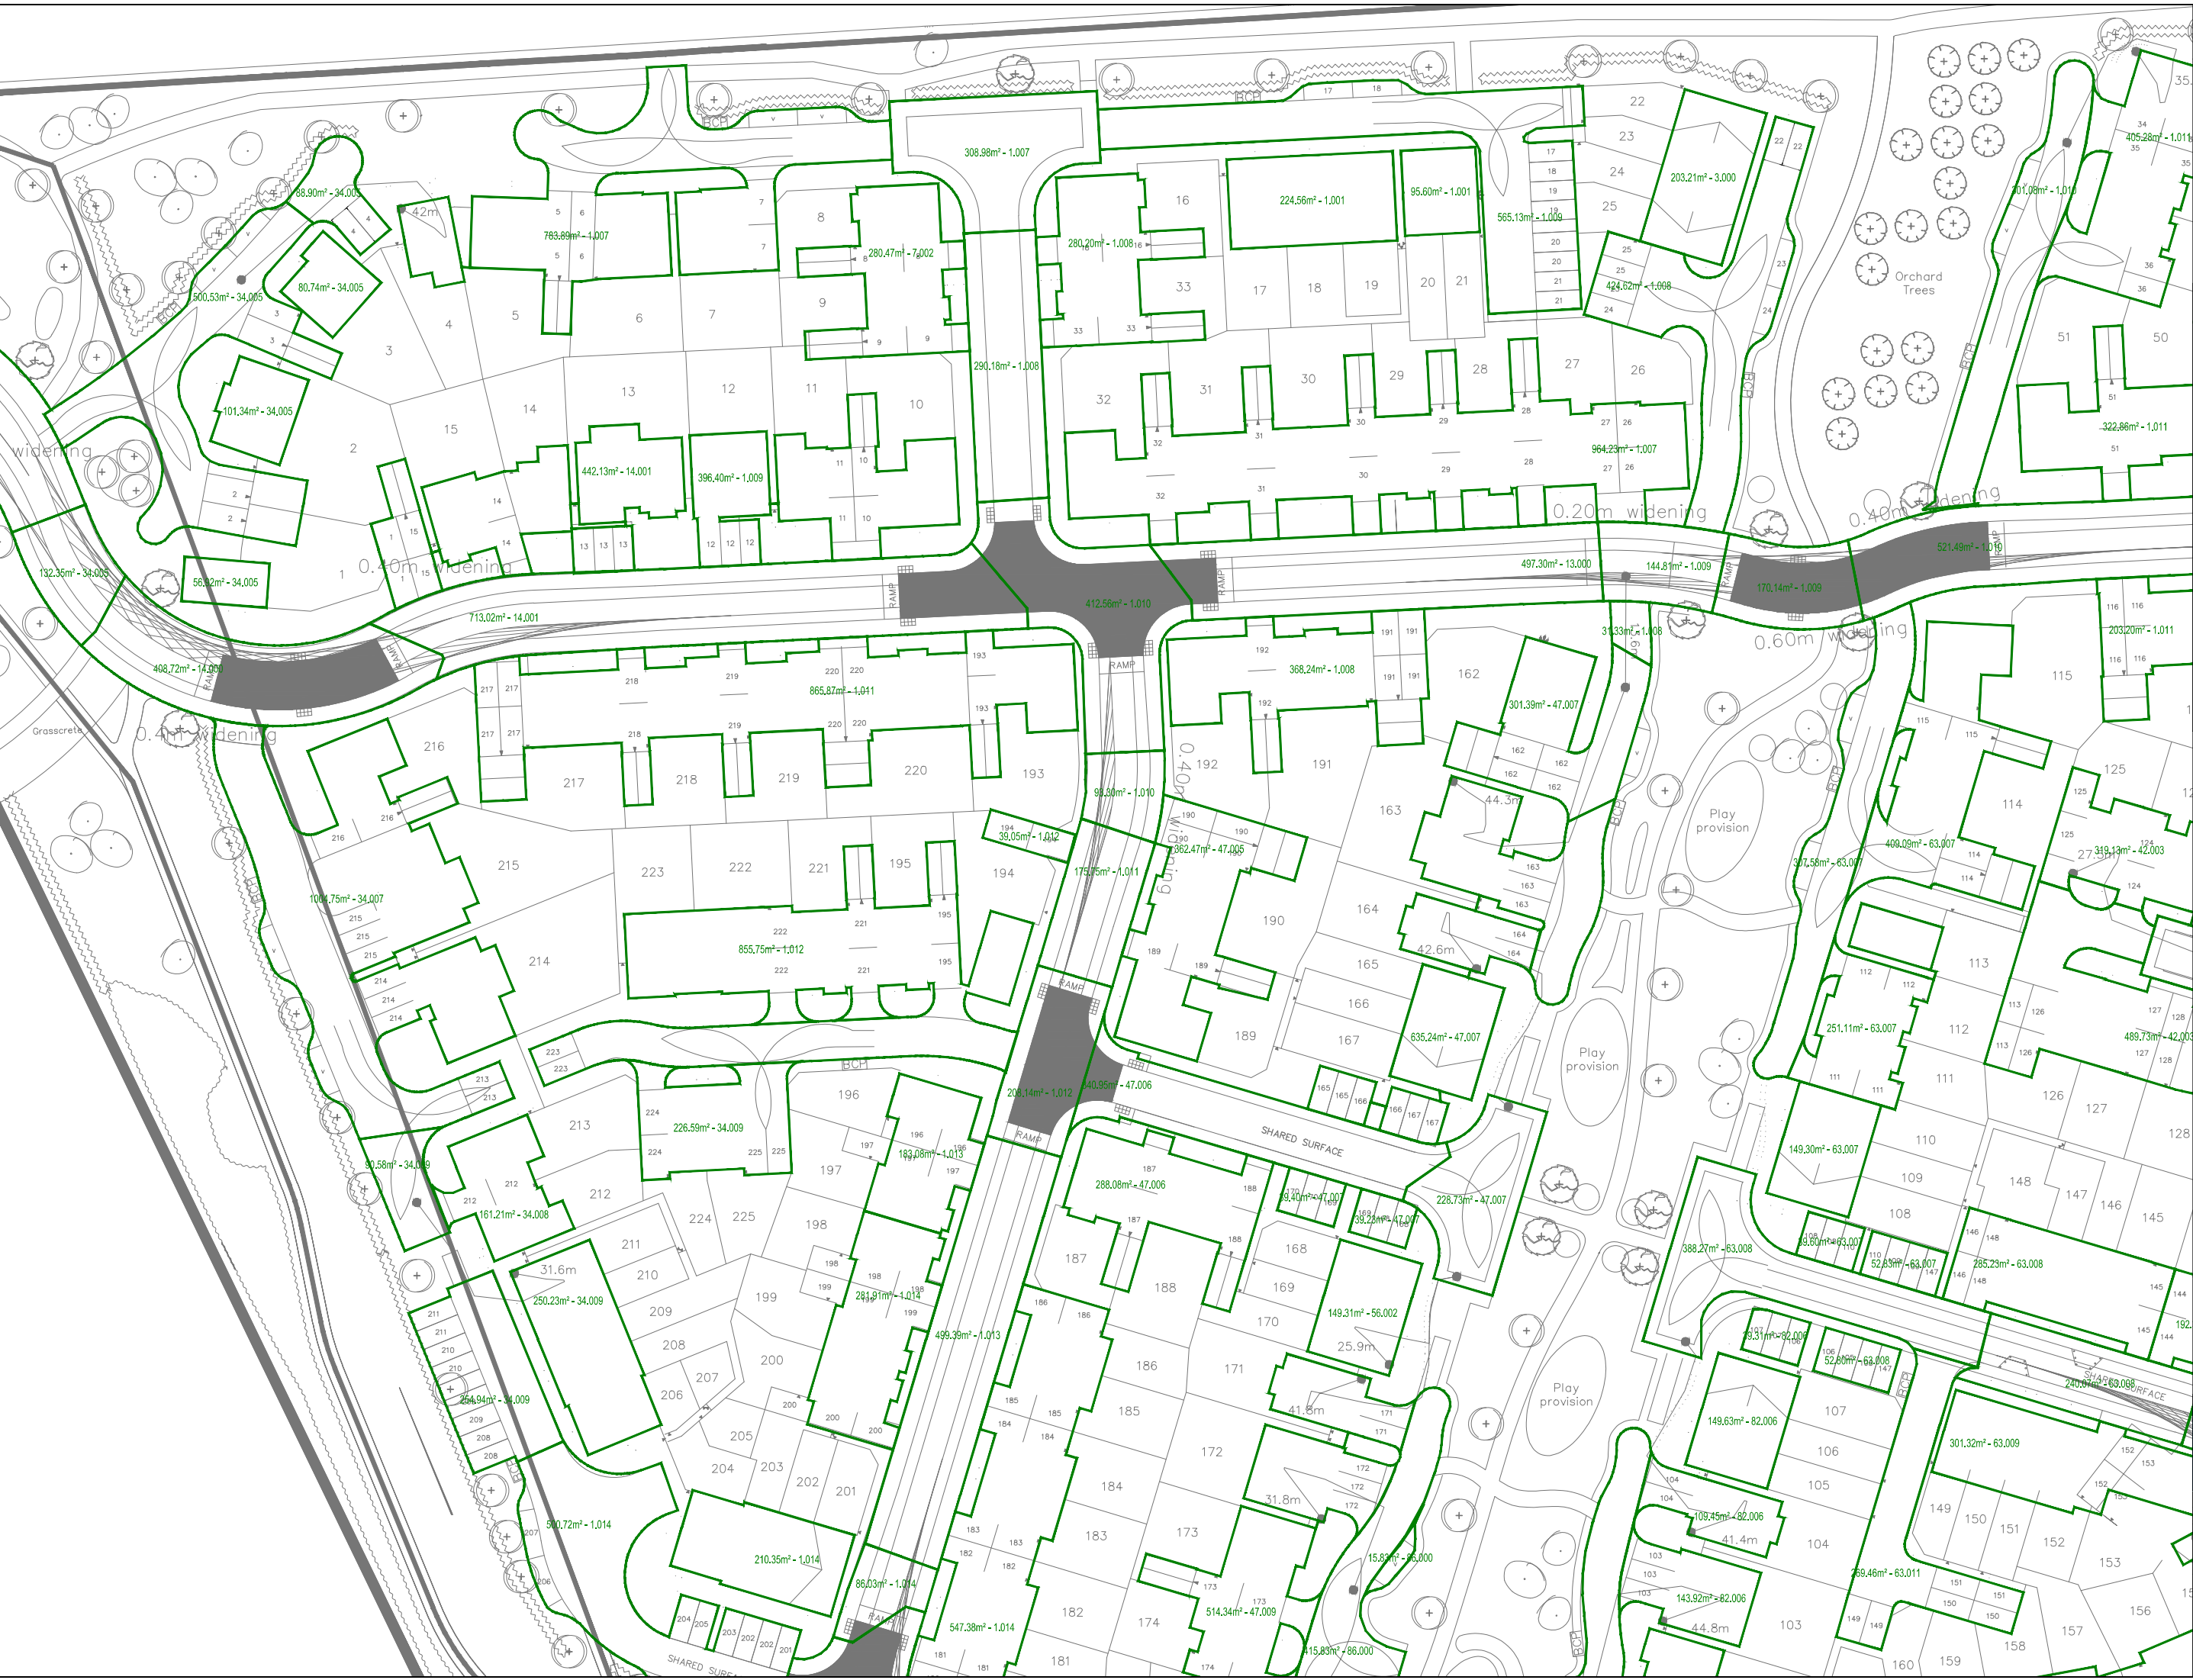

GENERAL NOTES:

1. THE CONTRACTOR SHALL BE RESPONSIBLE FOR OBTAINING ALL NECESSARY CONSENTS FROM THE LOCAL HIGHWAY AUTHORITY AND THE LOCAL WATER SUPPLY AUTHORITY.


Rev

Description

Date

By

Chart

Bellway

Preliminary

Client Name: BELLWAY EAST MIDLANDS

Project Name: RATBY

Drawing Title: Storm Catchment Plan Sheet 1 of 4

Scale: 1:500

Drawn: AJ

Check: AJ

Project No: RED165

Drawing No: 540

Rev:

RED

RESIDENTIAL ENGINEERING DESIGNS LTD




