



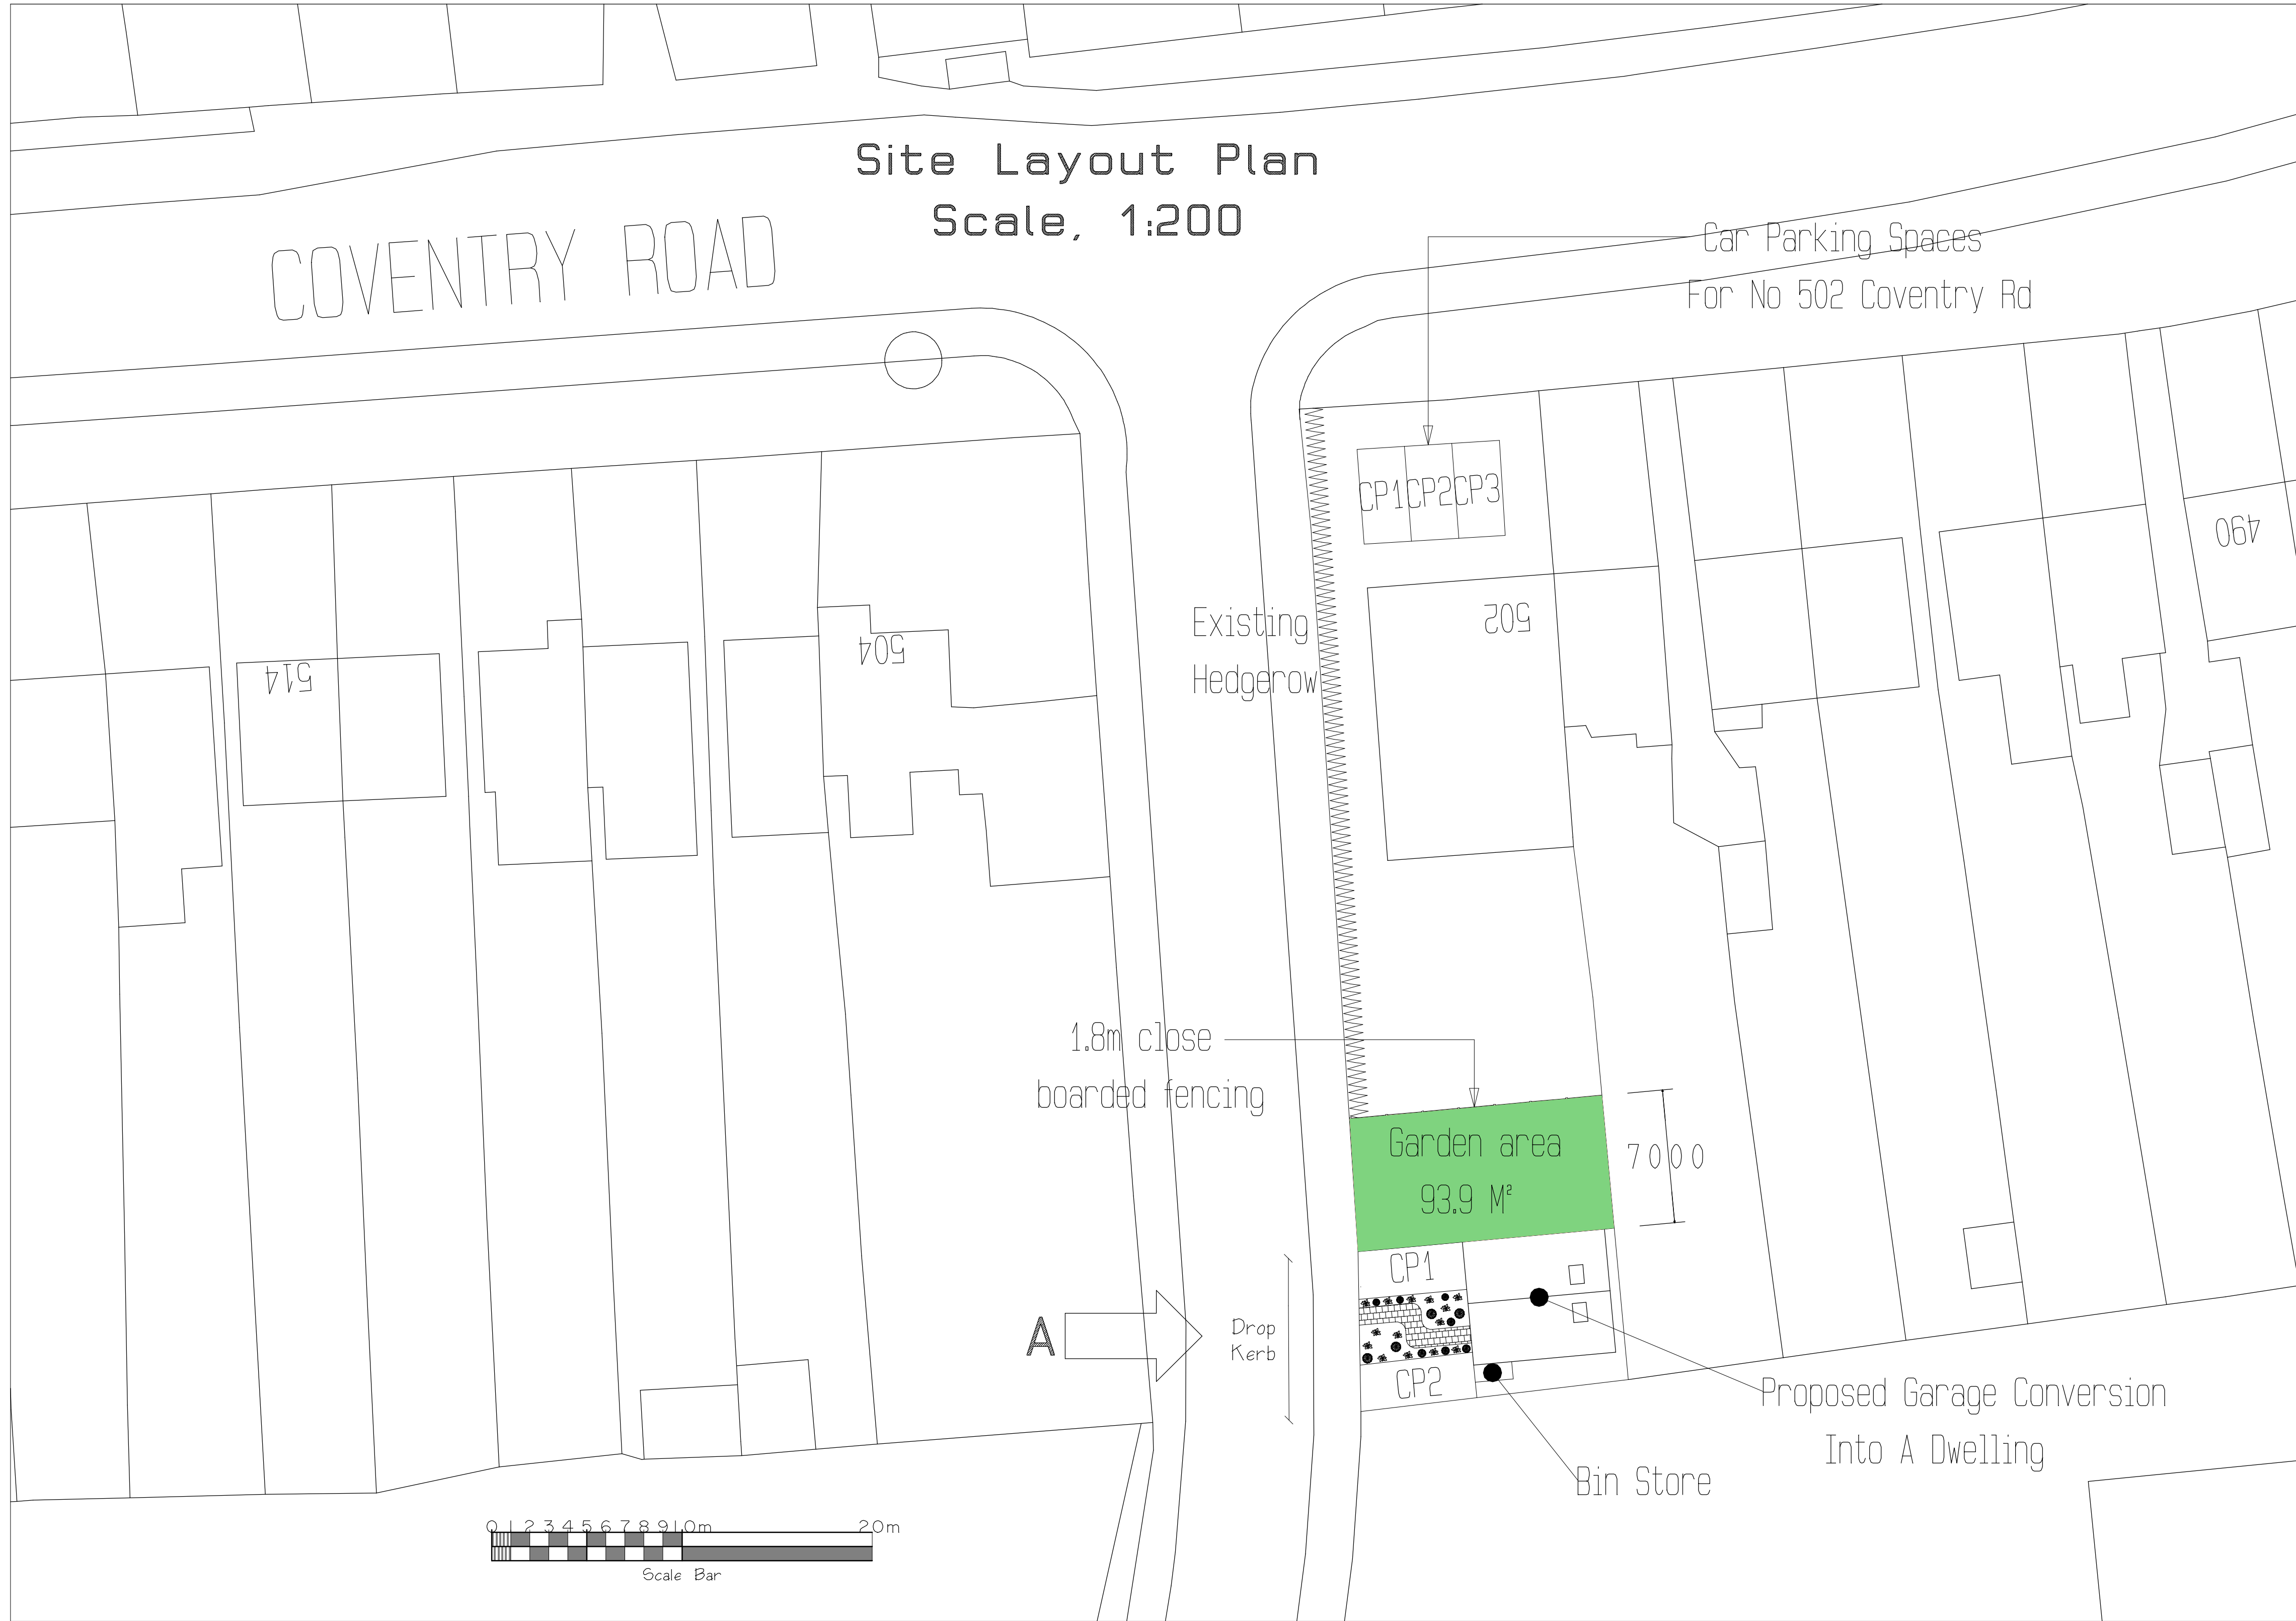

Dropped Kerb Elevations
Scale, 1:100

Existing Elevation On Arrow A

Proposed Elevation On Arrow A
Showing Dropped Kerb

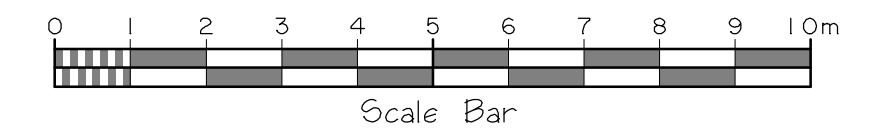

Scale, 1:500
Sheet, A4



CLIENT
Andrew Reid

JOB TITLE
**502 Coventry Road
Hinckley
Leicester
LE10 0NJ**

DRAWING TITLE
**Convert Existing
Garage To
Separate Dwelling
Block plan**

SCALE	SHEET	DATE	DRAWN BY
1:200#1:100	A1	June 2024	A Moore

ANDREW MOORE
ARCHITECTURAL SERVICES
Tel; 07973397765
Email;andrewmoore@workmail.com

DRG NO	SHEET NO
1654	2