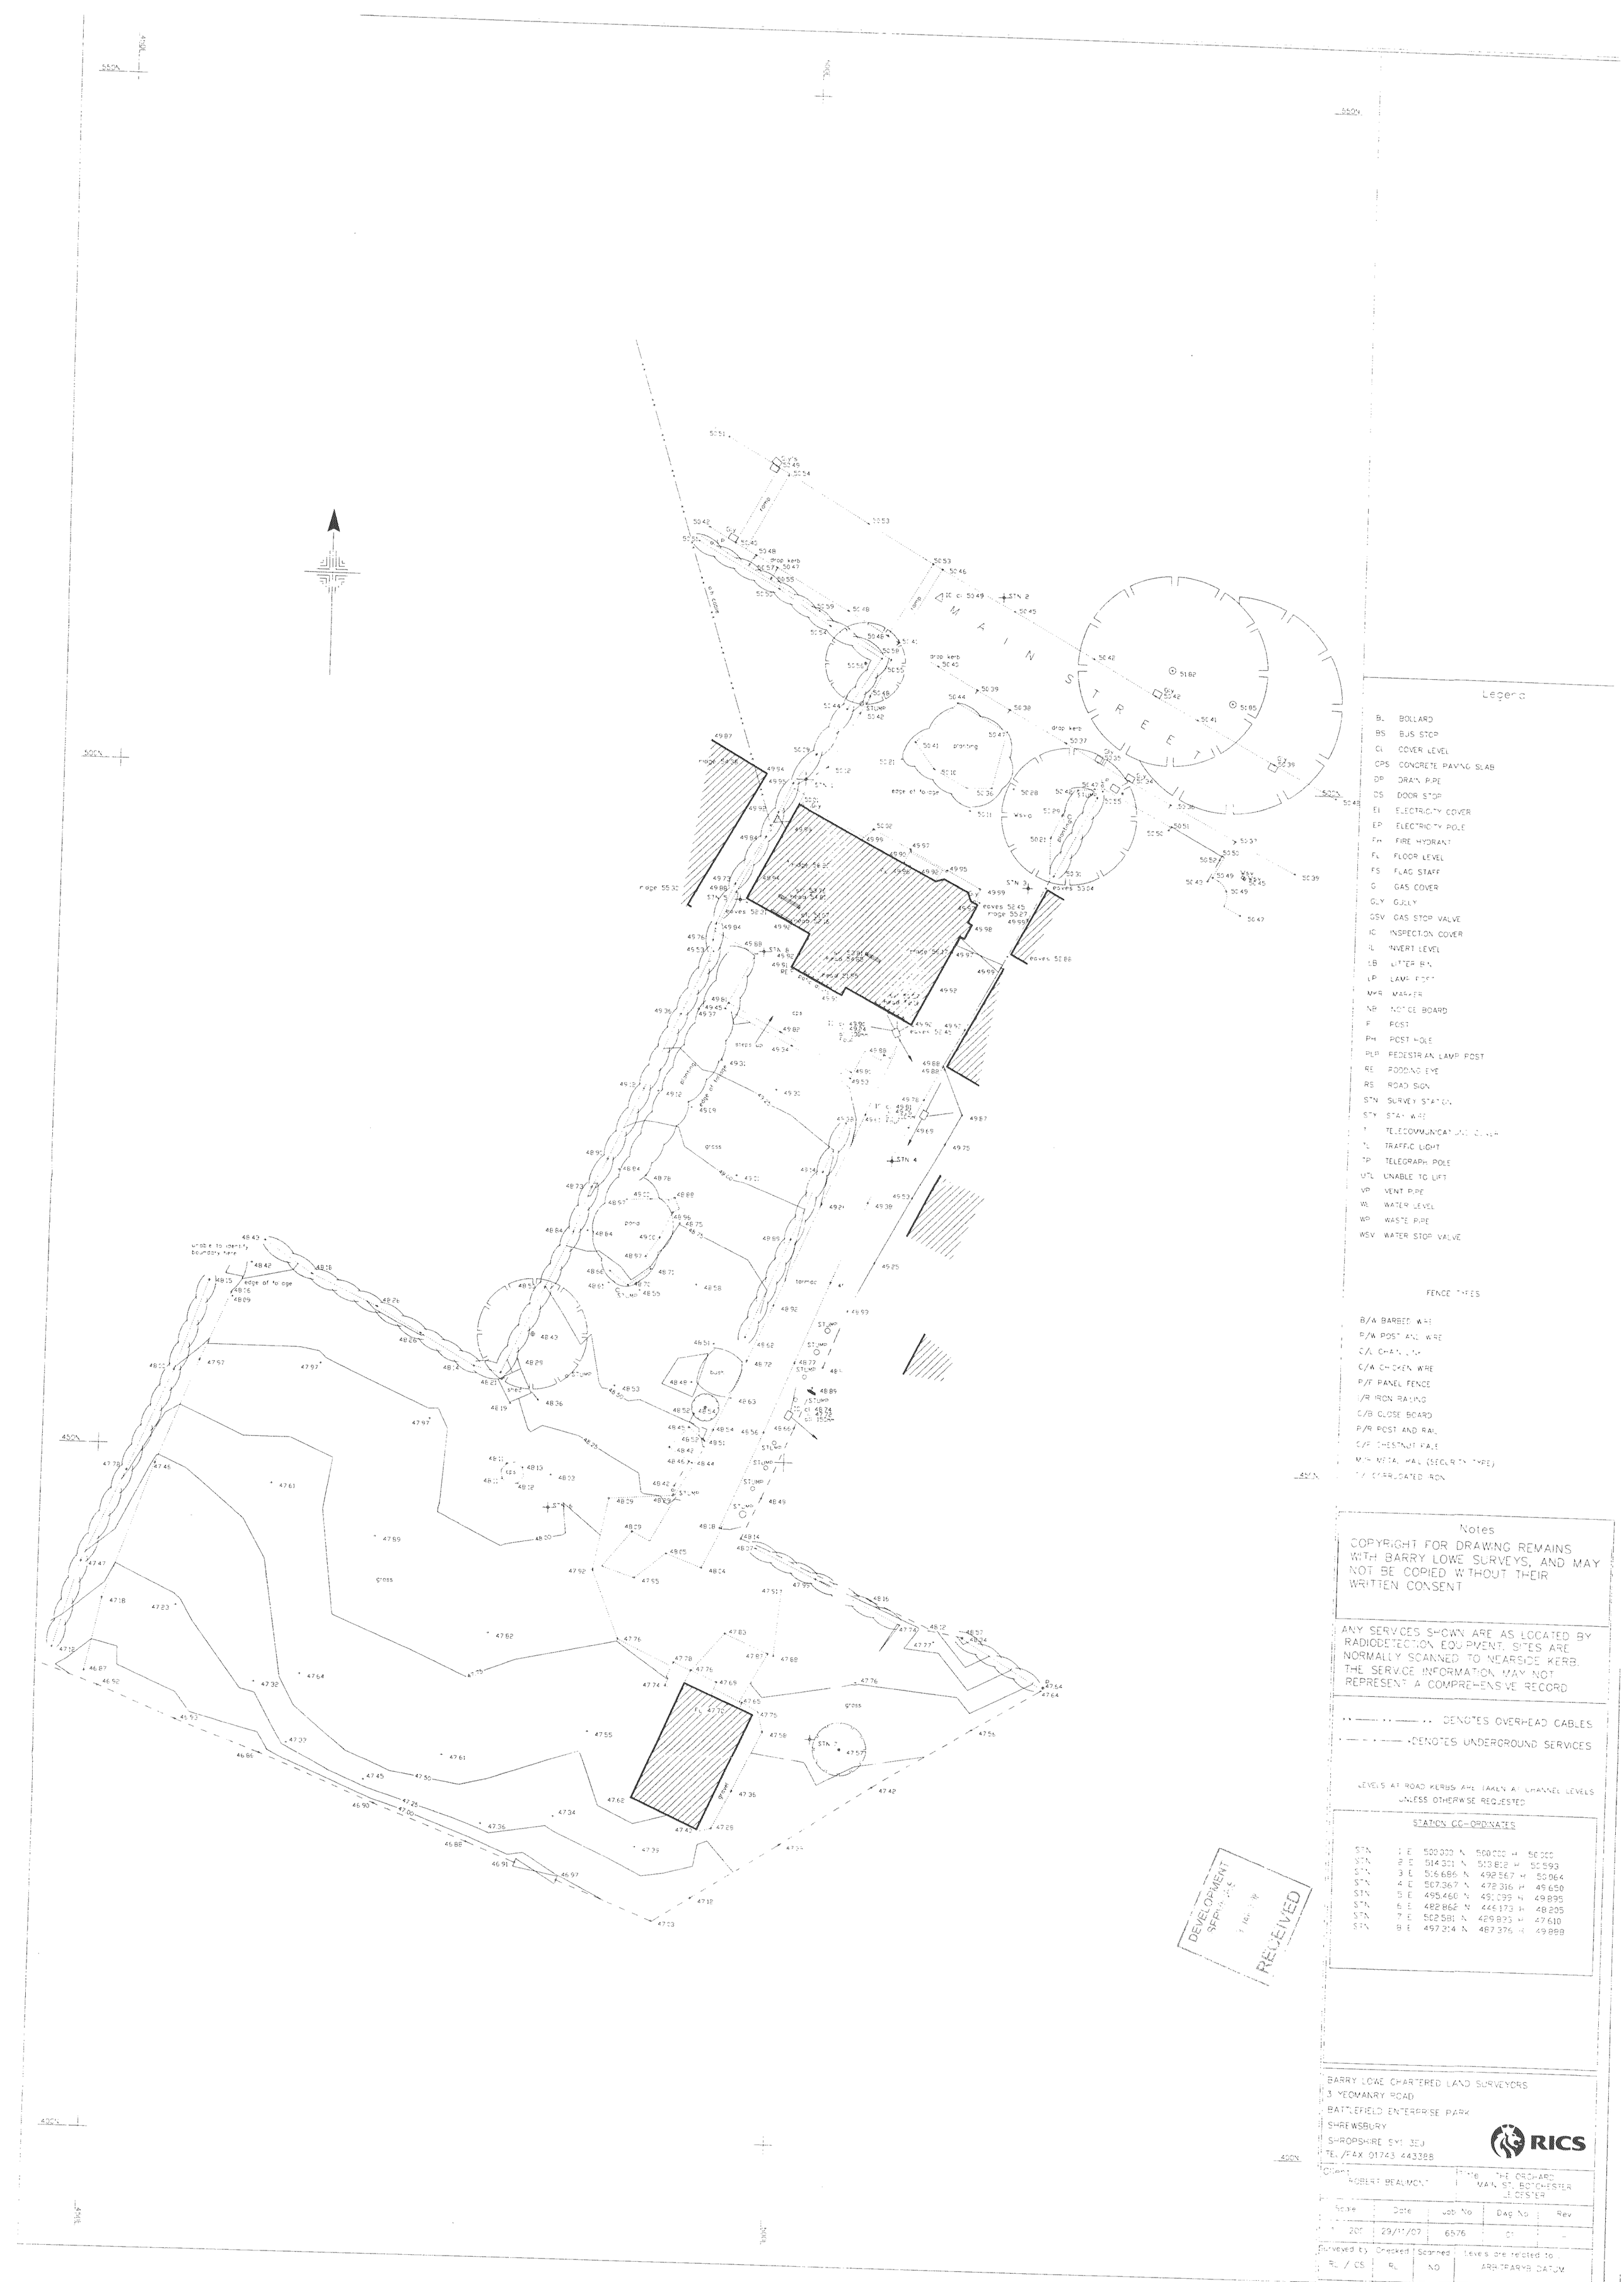

Notes

COPYRIGHT FOR DRAWING REMAINS WITH BARRY LOWE SURVEYS, AND MAY NOT BE COPIED WITHOUT THEIR WRITTEN CONSENT

ANY SERVICES SHOWN ARE AS LOCATED BY RADIODETECTION EQUIPMENT. SITES ARE NORMALLY SCANNED TO NEARSIDE KERB. THE SERVICE INFORMATION MAY NOT REPRESENT A COMPREHENSIVE RECORD

DENOTES OVERHEAD CABLES

DENOTES UNDERGROUND SERVICES

LEVELS AT ROAD KERBS ARE TAKEN AT CHANNEL LEVELS UNLESS OTHERWISE REQUESTED

STATION CO-ORDINATES

STN	1	E 500.000	N 500.000	H 50.000
STN	2	E 514.301	N 513.812	H 50.593
STN	3	E 515.686	N 492.567	H 50.064
STN	4	E 507.367	N 472.316	H 49.650
STN	5	E 495.460	N 491.099	H 49.895
STN	6	E 482.862	N 446.173	H 48.205
STN	7	E 502.581	N 429.835	H 47.610
STN	8	E 497.314	N 487.376	H 49.888

DEVELOPMENT SERVICES RECEIVED

BARRY LOWE CHARTERED LAND SURVEYORS
3 YEOMANRY ROAD
BATTLEFIELD ENTERPRISE PARK
SHREWSBURY
SHROPSHIRE SY1 3EJ
TEL/FAX 01743 443388

RICS

Client	Title
ROBERT BEAUMONT	THE ORCHARD MAIN ST. BOTCHESTER LEICESTER

Scale	Date	Job No	Dwg No	Rev
1:200	29/11/07	6576	01	-

Surveyed by	Checked	Scanned	Levels are related to
RL / OS	RL	NO	ARBITRARY DATUM