


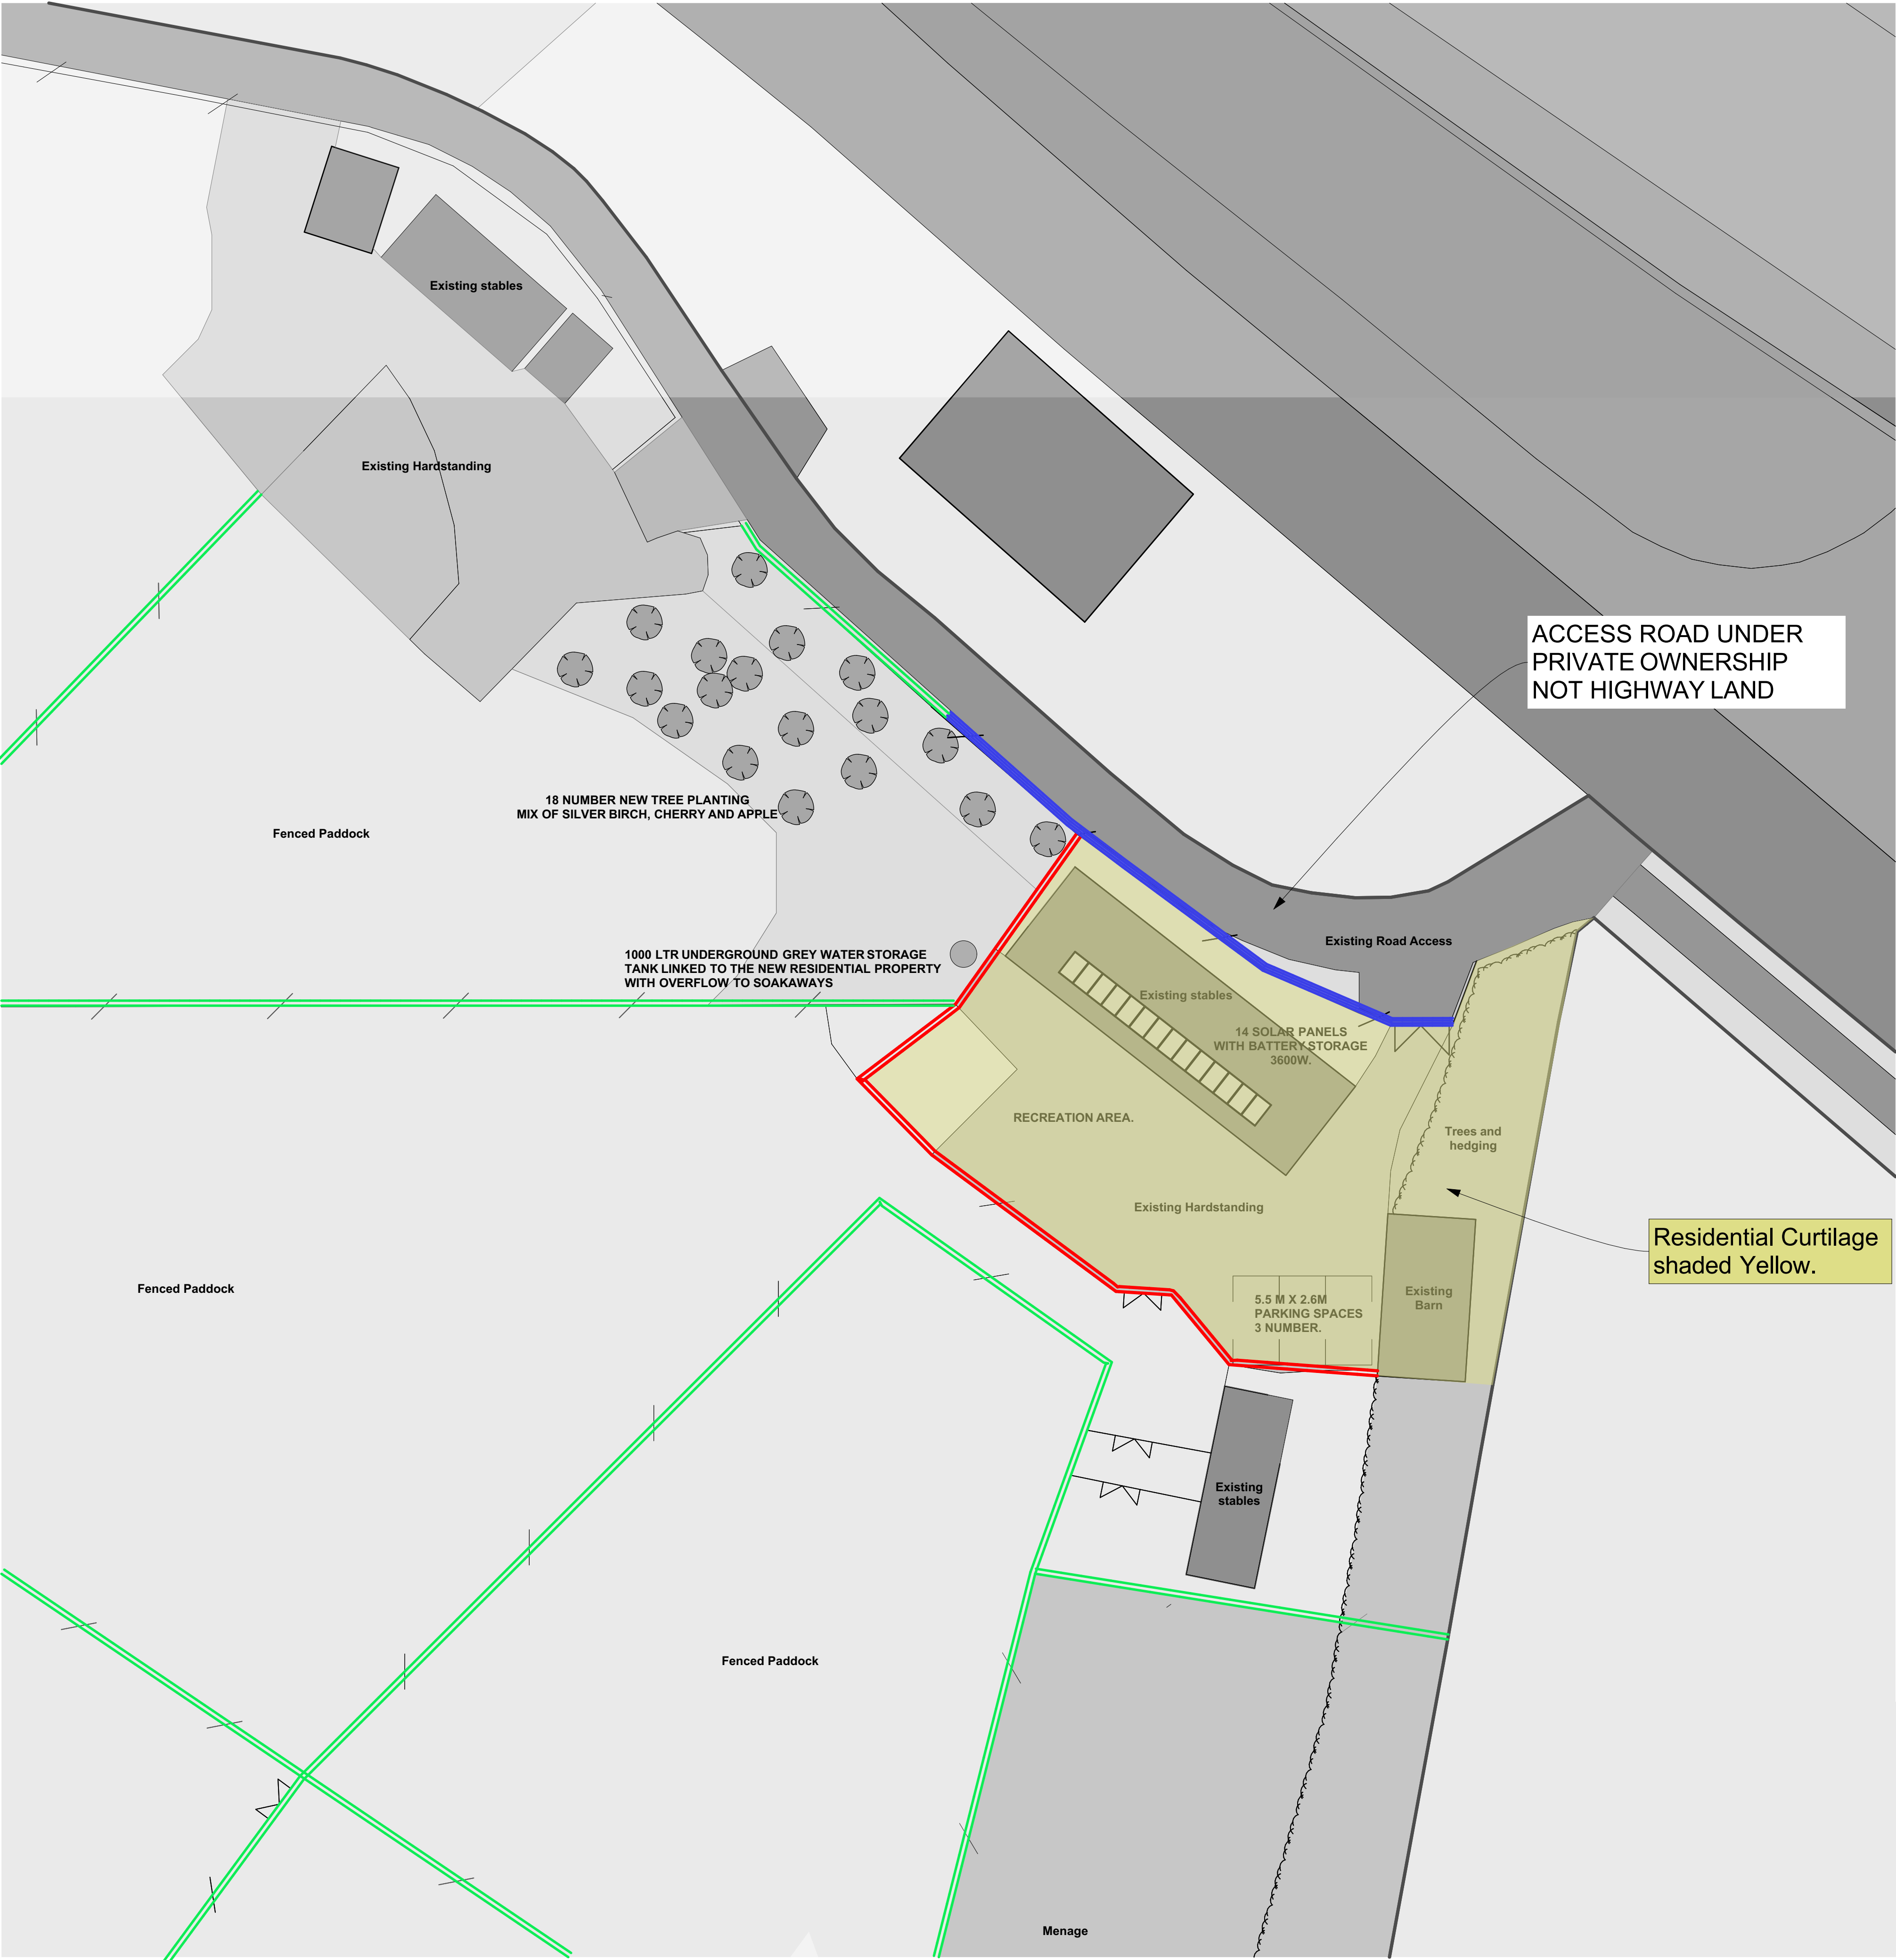

LEGEND.

Existing Timber Post and Rail Fence



Proposed 1.2m High Timber Post and Rail Fence Demarcating Residential Curtilage.
(To match existing post and rail fence)

2.4m '12K' Close Boarded Timber Acosustic Fence.

12K Envirofence with 20mm thick boards. Constructed using boards with a planed Tongue and Grooved design with small chamfers which form a “V” join between boards. The 12K acoustic timber construction provides an attractive natural appearance that looks great in gardens, estates and protecting properties. Its solid design and flat profile provide excellent privacy and protection against climbing, with the added benefit of noise reduction.

Min 25dB reduction.



- Notes
- 1) This drawing MUST NOT BE SCALED.
 - 2) All dimensions to be CHECKED ON SITE and any DISCREPANCY reported to the Architects.
 - 3) The site boundary shown is the best assumed from available data and does NOT represent legal ownership.

Revisions.	
APPROVAL	INFORMATION
PRELIMINARY	FOR CONSTRUCTION

Project
WHITTINGTON EDGE STABLES
MARKFIELD ROAD
LE6 0LU

Client
MR AND MRS BERRIDGE

Drawing Title
BOUNDARY TREATMENT PLAN

Drawing By PJT	Checked By JHS
-------------------	-------------------

Date NOVEMBER 2023	Scale 1:200 @ A1
-----------------------	---------------------

Drawing Number 7579 / 22	Revision
-----------------------------	----------

4B FIR TREE LANE
GROBY
LEICESTER
LE6 0FH
TEL: 0116 254 7868
FAX: 0116 255 7293
EMAIL: enquiries@gwh.co.uk

