


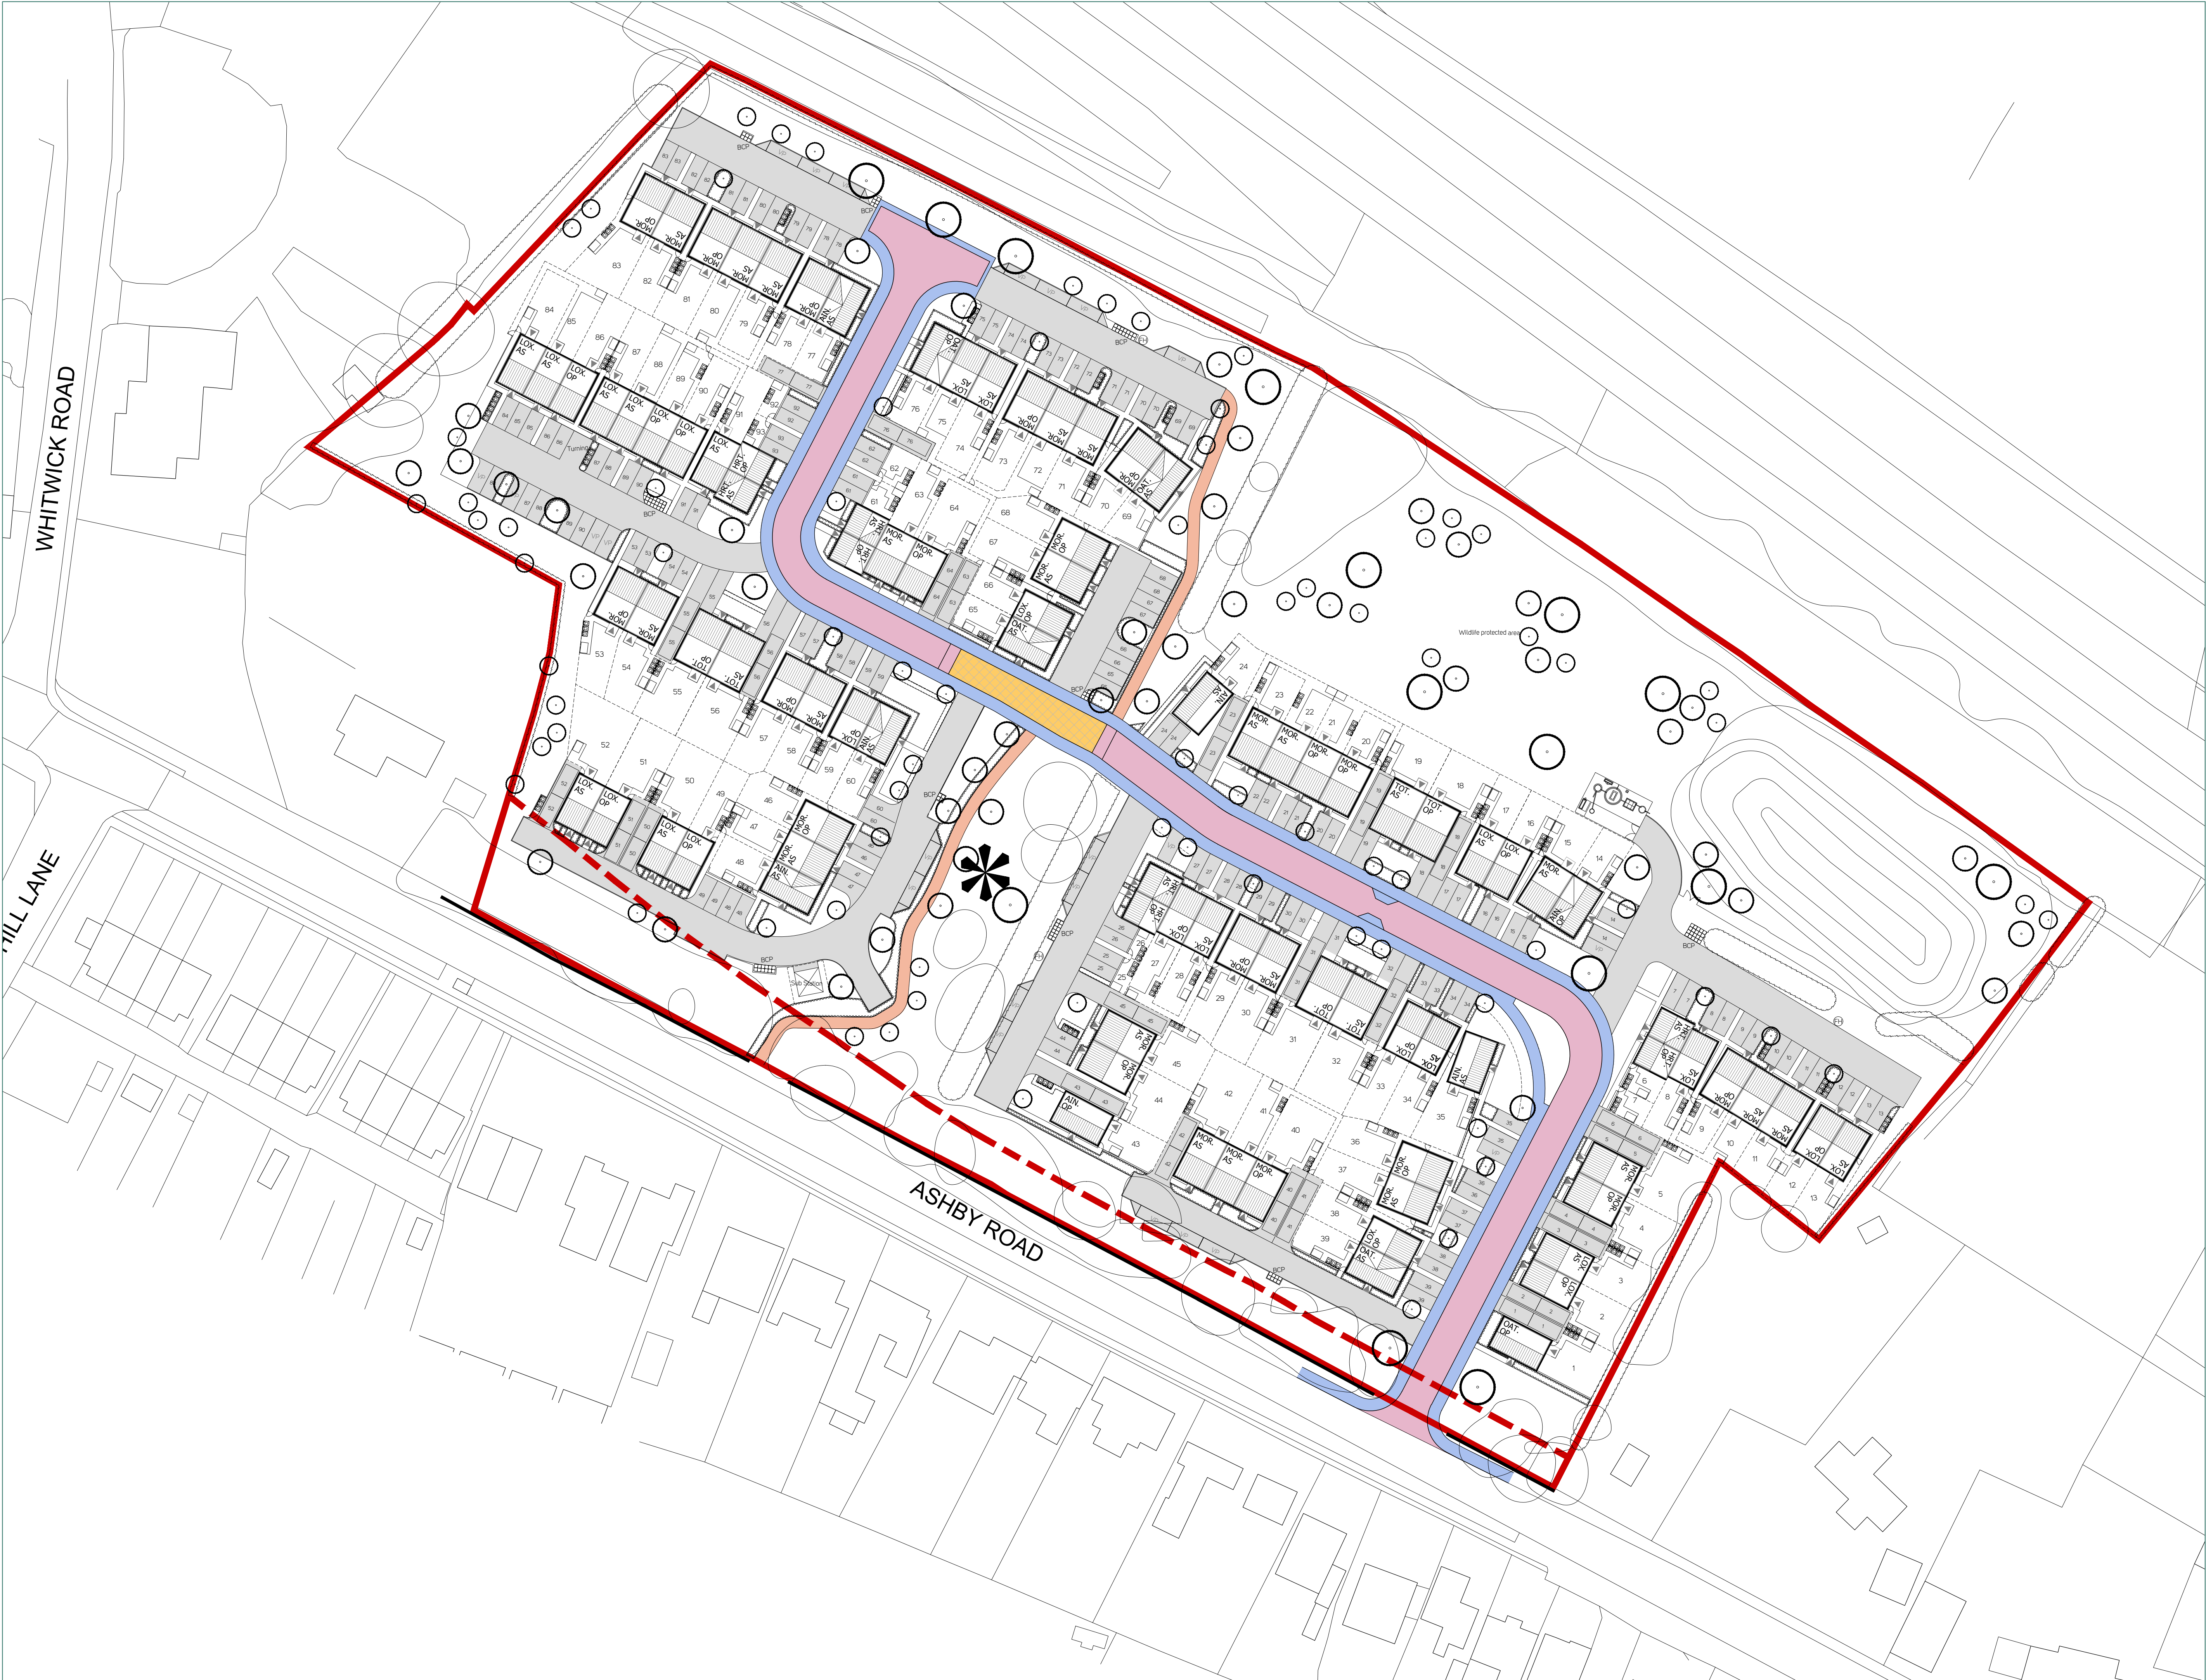


Key

- Application site boundary
- Borough boundary
- Adopted carriageway tarmac (to be agreed with Highways)
- Private driveway tarmac
- Adopted footpath tarmac (to be agreed with Highways)
- Footpath link self-binding gravel
- Adopted raised table feature (material to be agreed with Highways)
- Paving slab bin collection points

All plot paths to be paving slabs

D	21/07/26	Drawing Updated in line with Planning Layout rev M
C	05/06/26	Drawing Updated in line with Planning Layout rev I
B	11.05.26	Updated to latest planning layout.

Rev | Date | Comments

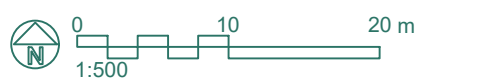


**ALLISON
HOMES**
nineteen47
CHARTERED TOWN PLANNERS
& URBAN DESIGNERS

Project
Land off Ashby Road, Markfield

Drawing Title
Hard Surfaces Plan

Project Code	Drawing Nr	Rev	Drawing Scale
n2159	008-06	D	1:500 @ A1