
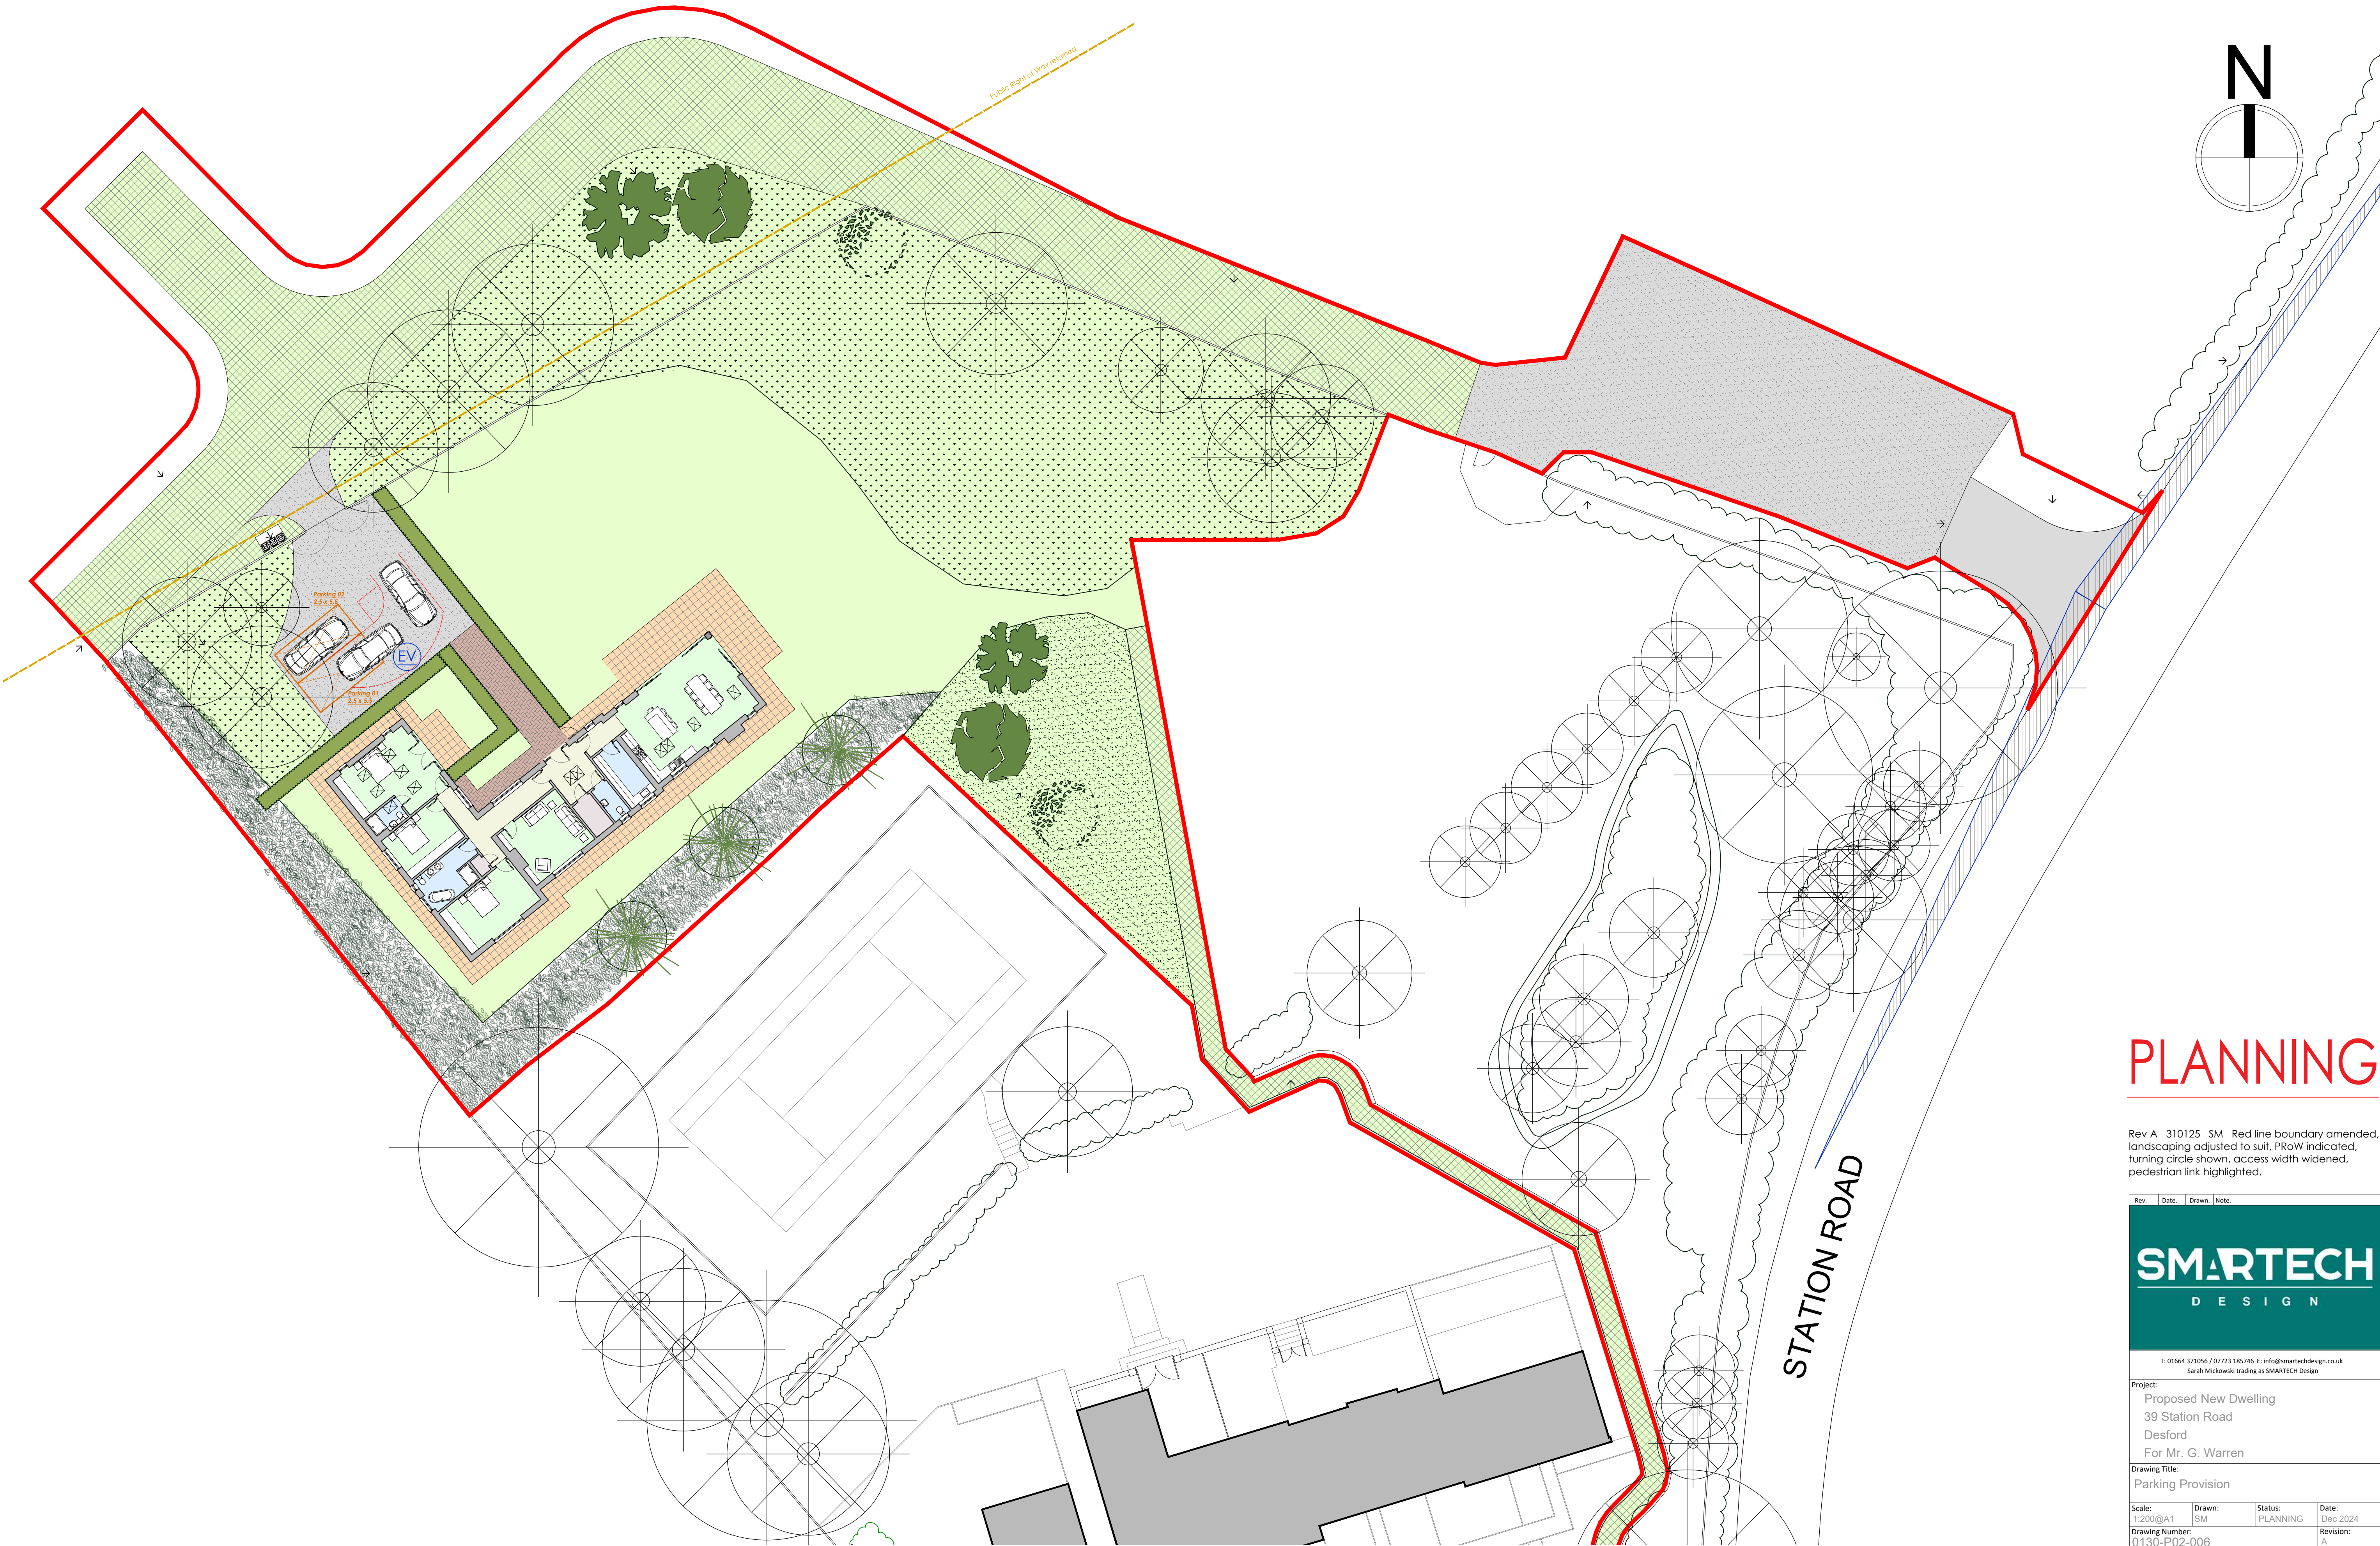


COPYRIGHT NOTICE:
This drawing is the copyright of the designer and may not be reproduced or used except by written permission.

Do not scale from this drawing. Use figured dimensions only. All levels and dimensions to be checked on site. All level and dimensional discrepancies are to be brought to the immediate attention of SMARTTECH Design. Responsibility cannot be accepted for alterations and/or deviation from this design without prior written permission of SMARTTECH Design. Copyright reserved. This drawing may only be used for the client and location specified in the title block. It may not be copied or disclosed to any other third party without prior written consent from SMARTTECH Design.

1:200 0 5 10m

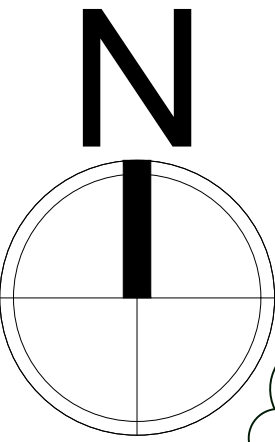

PLANNING

Rev A 310125 SM Red line boundary amended, landscaping adjusted to suit, PRoW indicated, turning circle shown, access width widened, pedestrian link highlighted.

Rev.	Date	Drawn	Note
SMARTTECH DESIGN			
T: 01664 373056 / 07723 385746 E: info@smarttechdesign.co.uk Sarah Mickowski trading as SMARTTECH Design			
Project: Proposed New Dwelling 39 Station Road Desford For Mr. G. Warren			
Drawing Title: Parking Provision			
Scale: 1:200@A1	Drawn: SM	Status: PLANNING	Date: Dec 2024
Drawing Number: 0130-P02-006	Revision: A		