


LEGEND

PLAY AREA LEGEND

Thumbnails

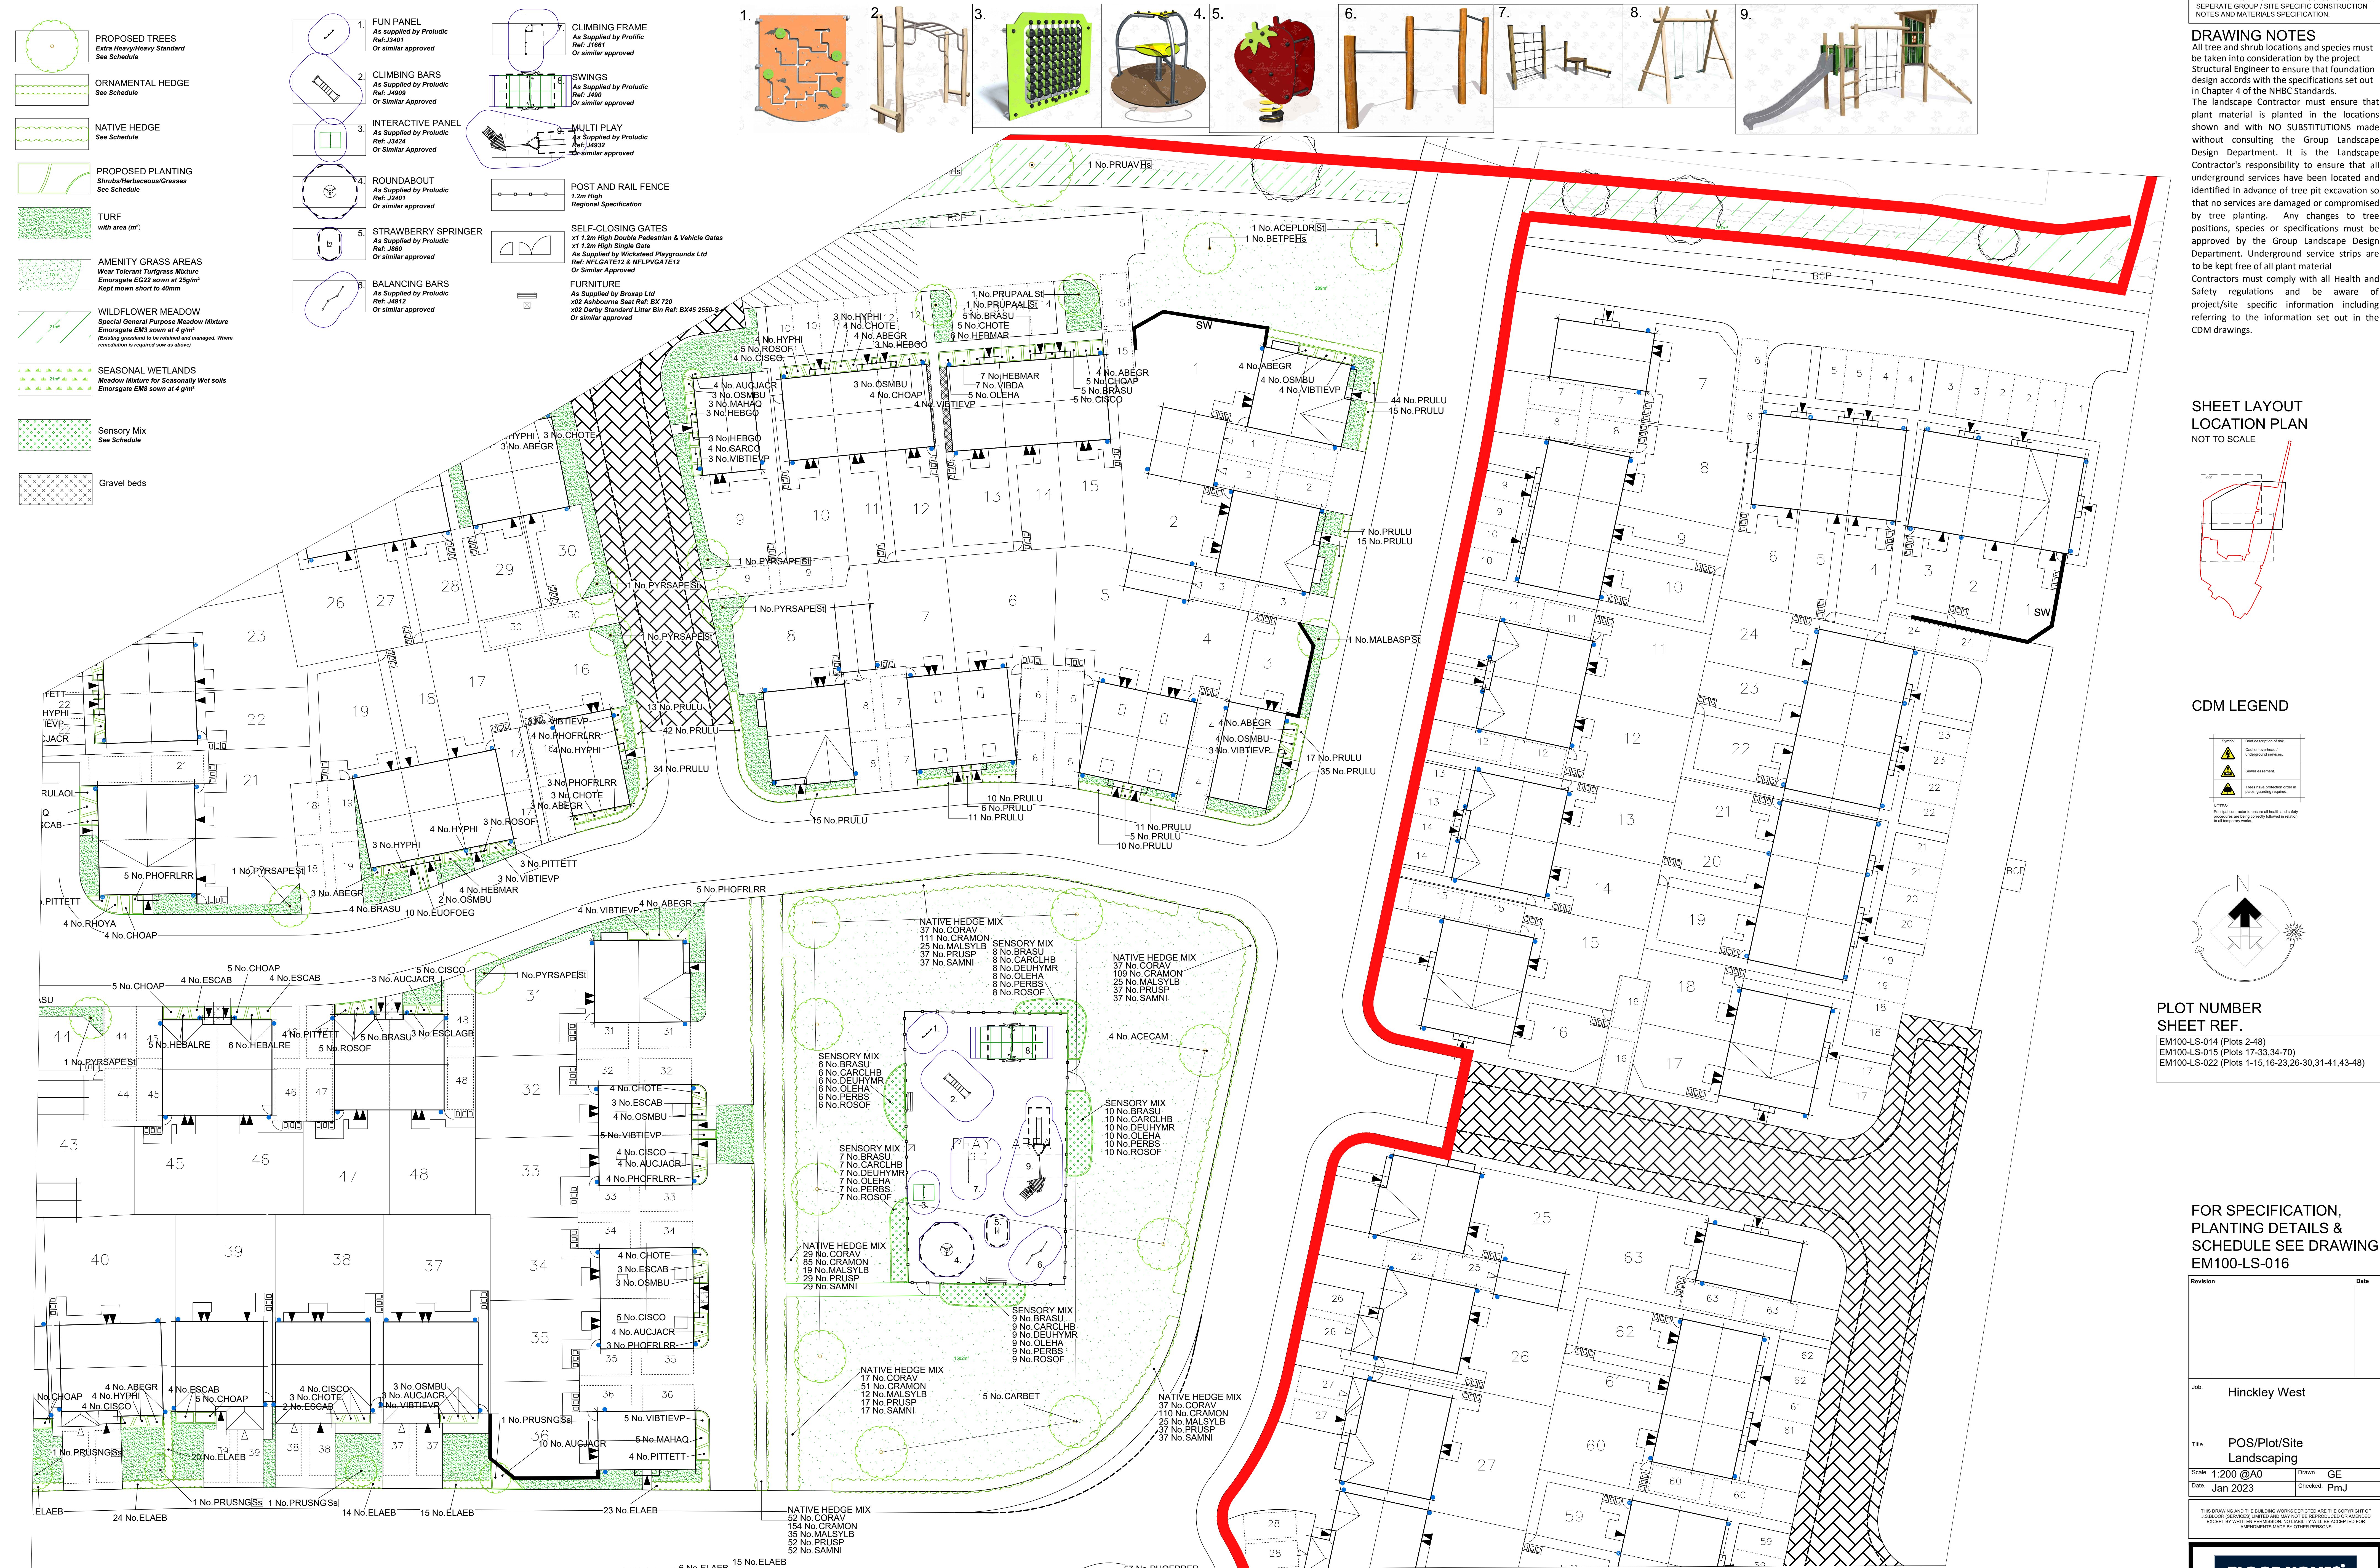


DRAWING NOTES

All tree and shrub locations and species must be shown in consideration by the project Structural Engineer to ensure that foundation design accords with the specifications set out in Chapter 4 of the NHBC Standards.



Contractors must ensure that all plant material is planted in the locations shown and with NO SUBSTITUTIONS made without consulting the Group Landscape Design Department. It is the Landscape Contractor's responsibility to ensure that all underground services have been located and the avoidance of tree pit excavations so that no services are damaged or compromised by tree planting. Any changes to tree positions, species or specifications must be approved by the Group Landscape Design Department. Underground service strips are to be kept free of all plant material.

Contractors must comply with all Health and Safety Regulations and be fully aware of project/site specific information including referring to the information set out in the CDM drawings.

SHEET LAYOUT
LOCATION PLAN
NOT TO SCALE

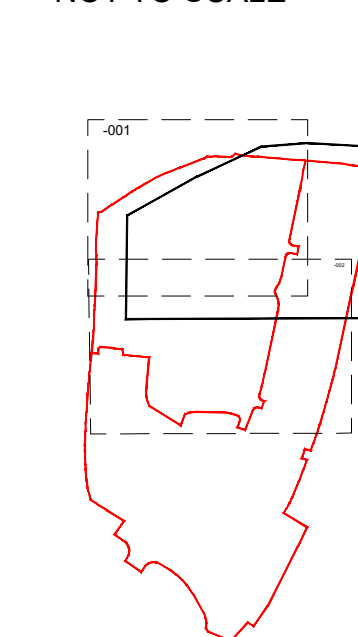

CDM LEGEND

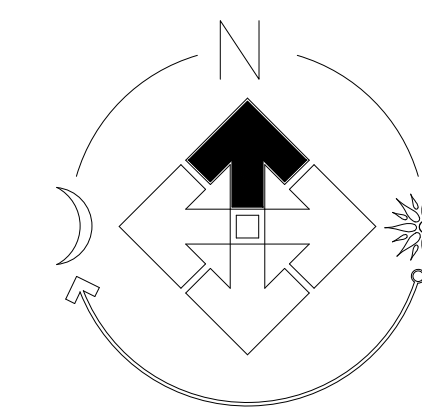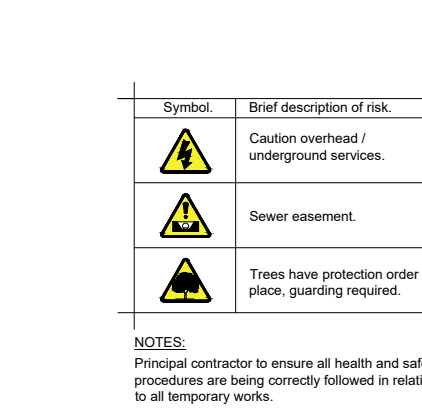

PLOT NUMBER
SHEET REF.

EM100-LS-014 (Plots 2-48)
EM100-LS-015 (Plots 17-33,34-70)
EM100-LS-022 (Plots 1-15,16-23,26-30,31-41,43-48)

FOR SPECIFICATION,
PLANTING DETAILS &
SCHEDULE SEE DRAWING
EM100-LS-016

Revision		Date	
Job: Hinckley West			
Title: POS/Plot/Site Landscaping			
Scale: 1:200 @A0	Drawn: GE		
Date: Jan 2023	Checked: PmJ		

THIS DRAWING AND THE BUILDING WORKS DEPICTED ARE THE COPYRIGHT OF J.S.BLOOR (SERVICES) LIMITED AND MAY NOT BE REPRODUCED OR AMENDED EXCEPT BY WRITTEN PERMISSION. NO LIABILITY WILL BE ACCEPTED FOR AMENDMENTS MADE BY OTHER PERSONS

Drawing No.
EM100-LS-023

HINCKLEY WEST PH4