


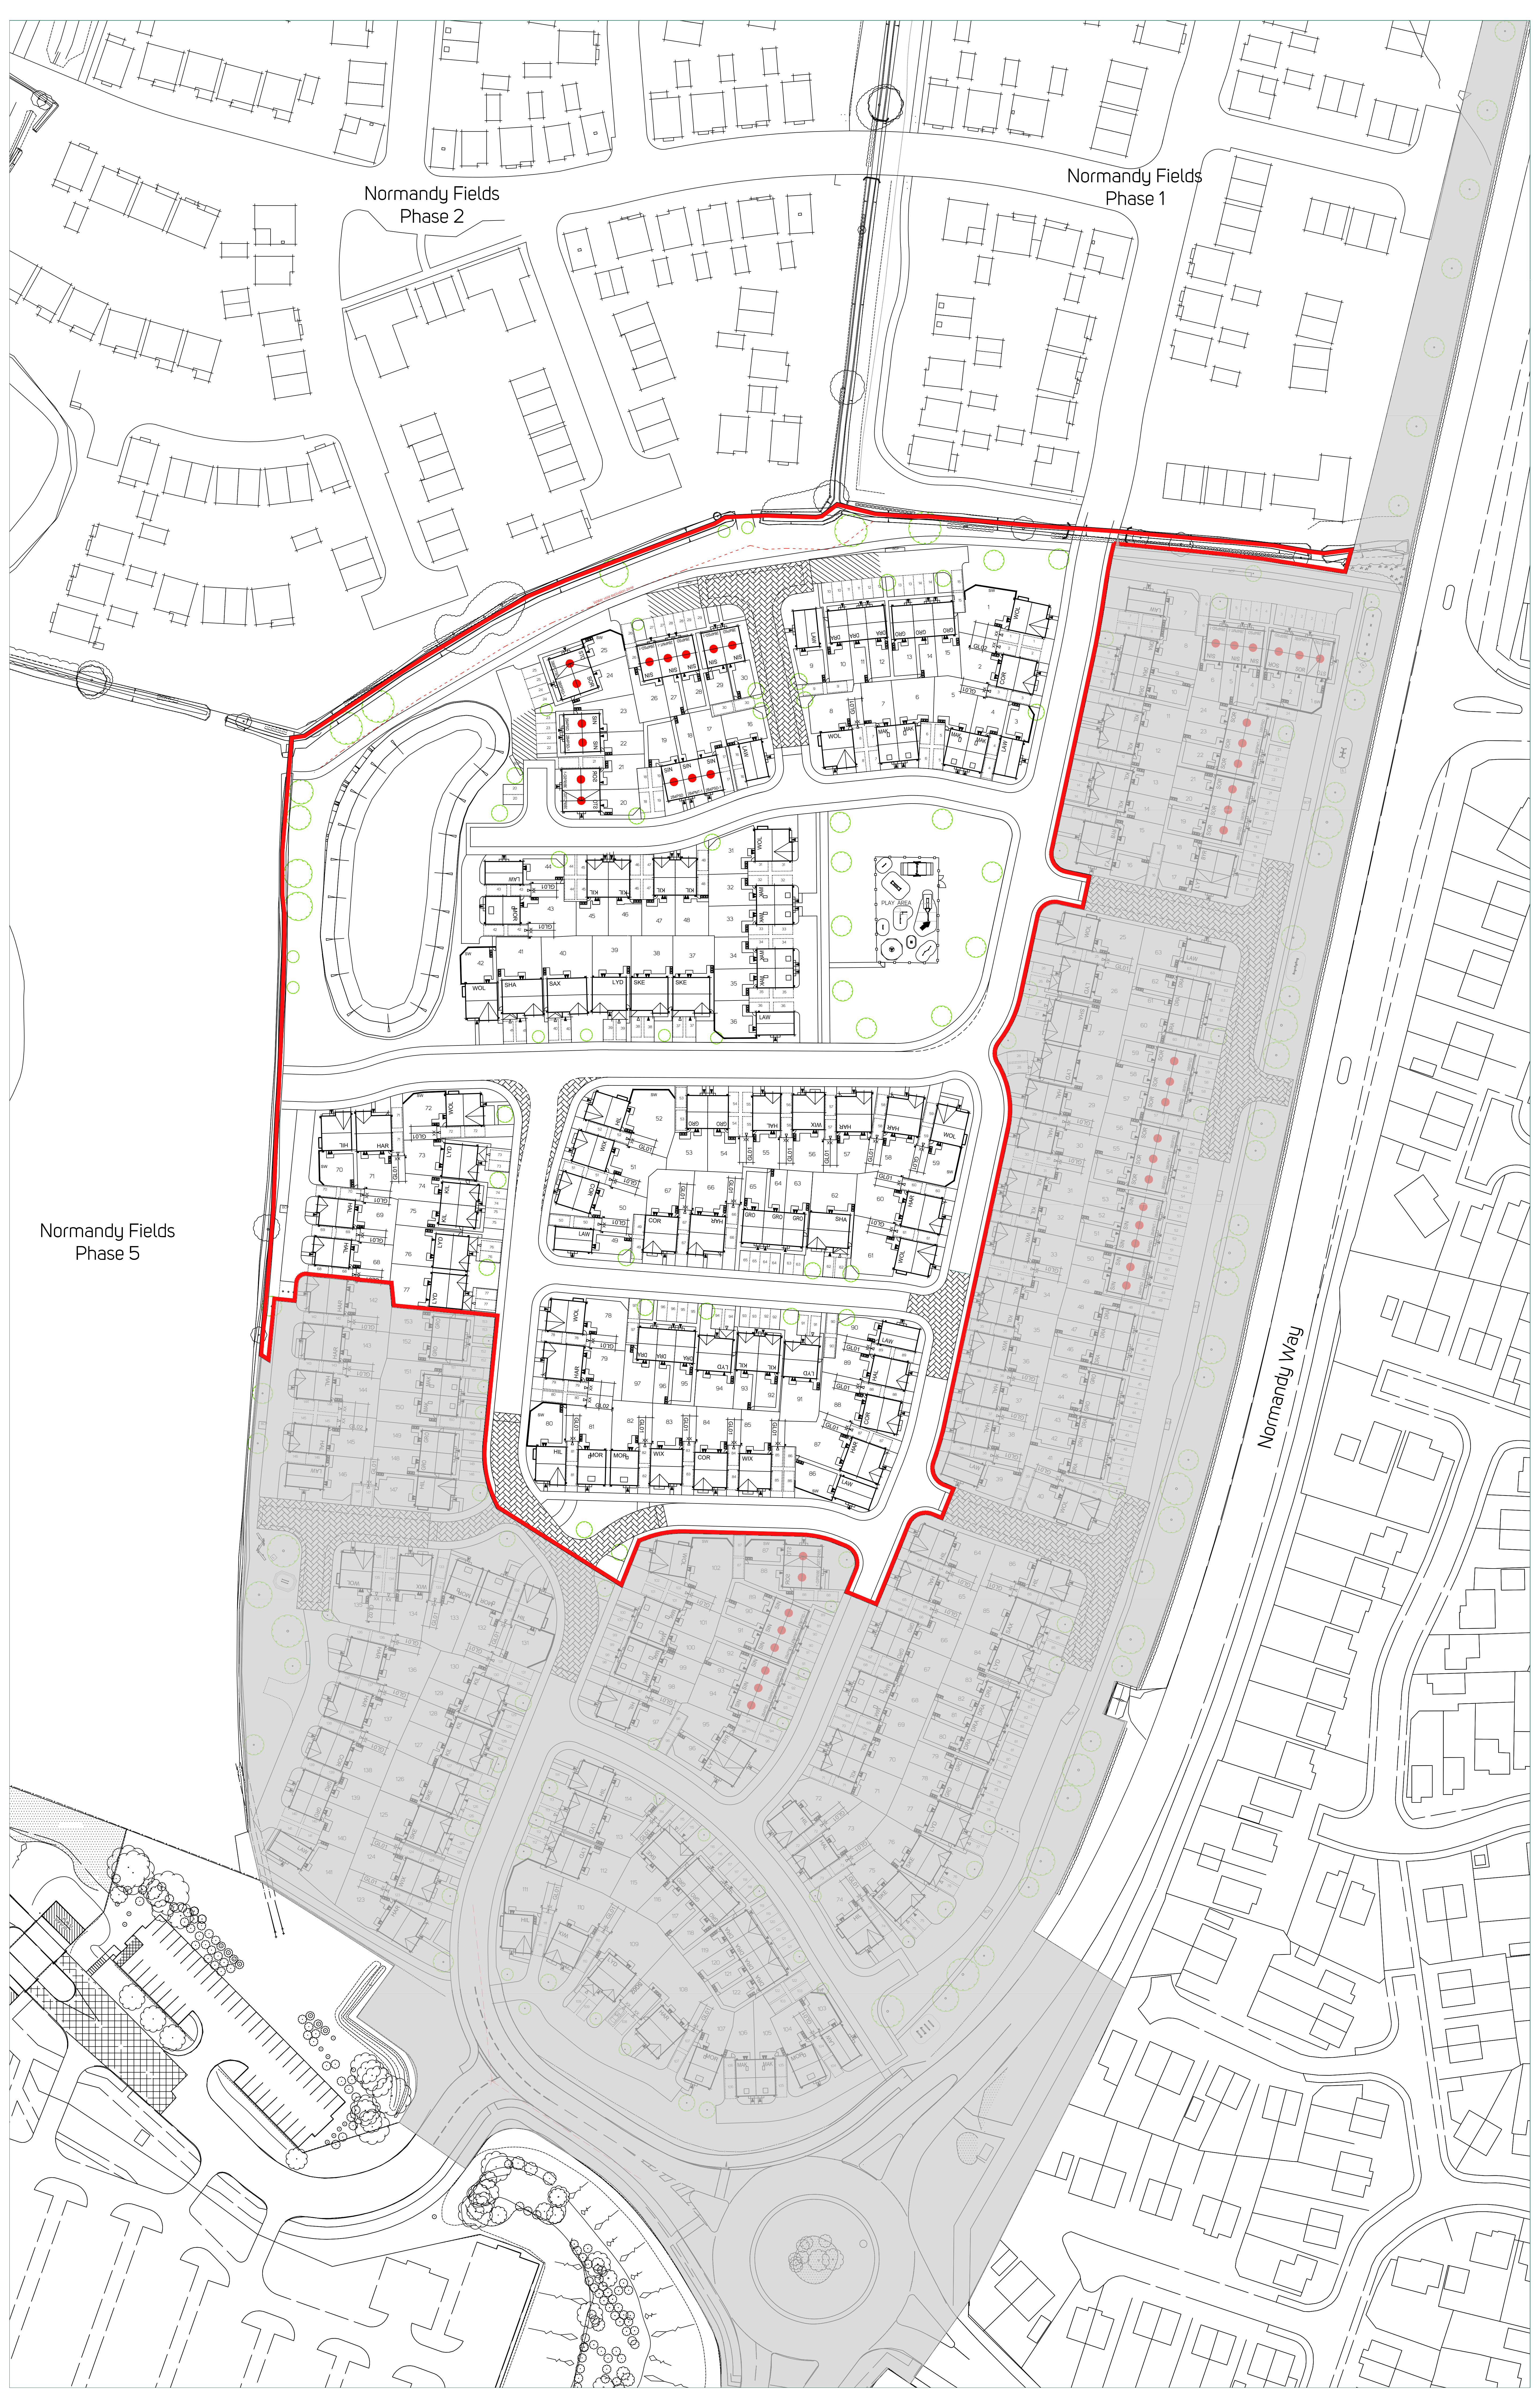

Key

- Proposed Tree
- Existing Tree
- BCP
- Bin Storage Area
- Increased Spec Private Drive
- Affordable Housing
- Area under separate application

House Type Names	House Type Codes	Beds	Nr
Affordable			
Condo	SDN	2	10
Condo	SDR	3	2
Condo	STD	3	2
Sub Total		14	
Market			
Condo	DBA	2	6
Condo	GRO	3	8
Condo	HL	3	8
Condo	LAW	3	8
Condo	MAW	3	8
Condo	WAX	3	4
Condo	SAX	3	1
Condo	HAL	4	4
Condo	HLG	4	3
Condo	HL	4	3
Condo	SWK	4	2
Condo	WEL	4	5
Condo	COE	4	8
Condo	MOE	4	3
Condo	SWA	4	2
Condo	HAR	4	7
Sub Total		93	
Total		107	



CHARTERED TOWN PLANNERS
& URBAN DESIGNERS
Project
Hinckley West - Phase 4
Drawing Title
Planning Layout
Project Code
Drawing No
Rev
Drawing Scale
n1787 RM-008 D 1:500 @ A0