


Burbage Parish Council


AGP



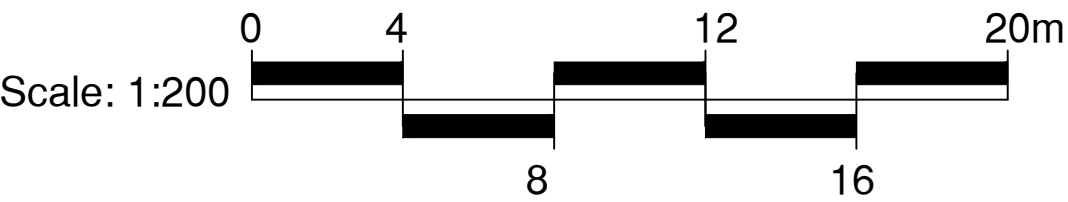

CONSULTANTS
Surfacing Standards LTD
Office: 2, Eppingham House,
Ketter Road, Eppingham, LE15 9AY
(01535 400172)


1. DO NOT SCALE FROM DRAWING UNLESS FOR PLANNING PURPOSES ONLY. ALL DIMENSIONS TO BE CHECKED ON SITE PRIOR TO COMMENCEMENT OF WORKS.
2. THIS DRAWING IS COPYRIGHT TO SURFACING STANDARDS LTD.
3. ALL PERSONNEL SHOULD BE AWARE OF THE HEALTH AND SAFETY PLAN WHICH IS RETAINED IN THE SITE MANAGERS OFFICE.

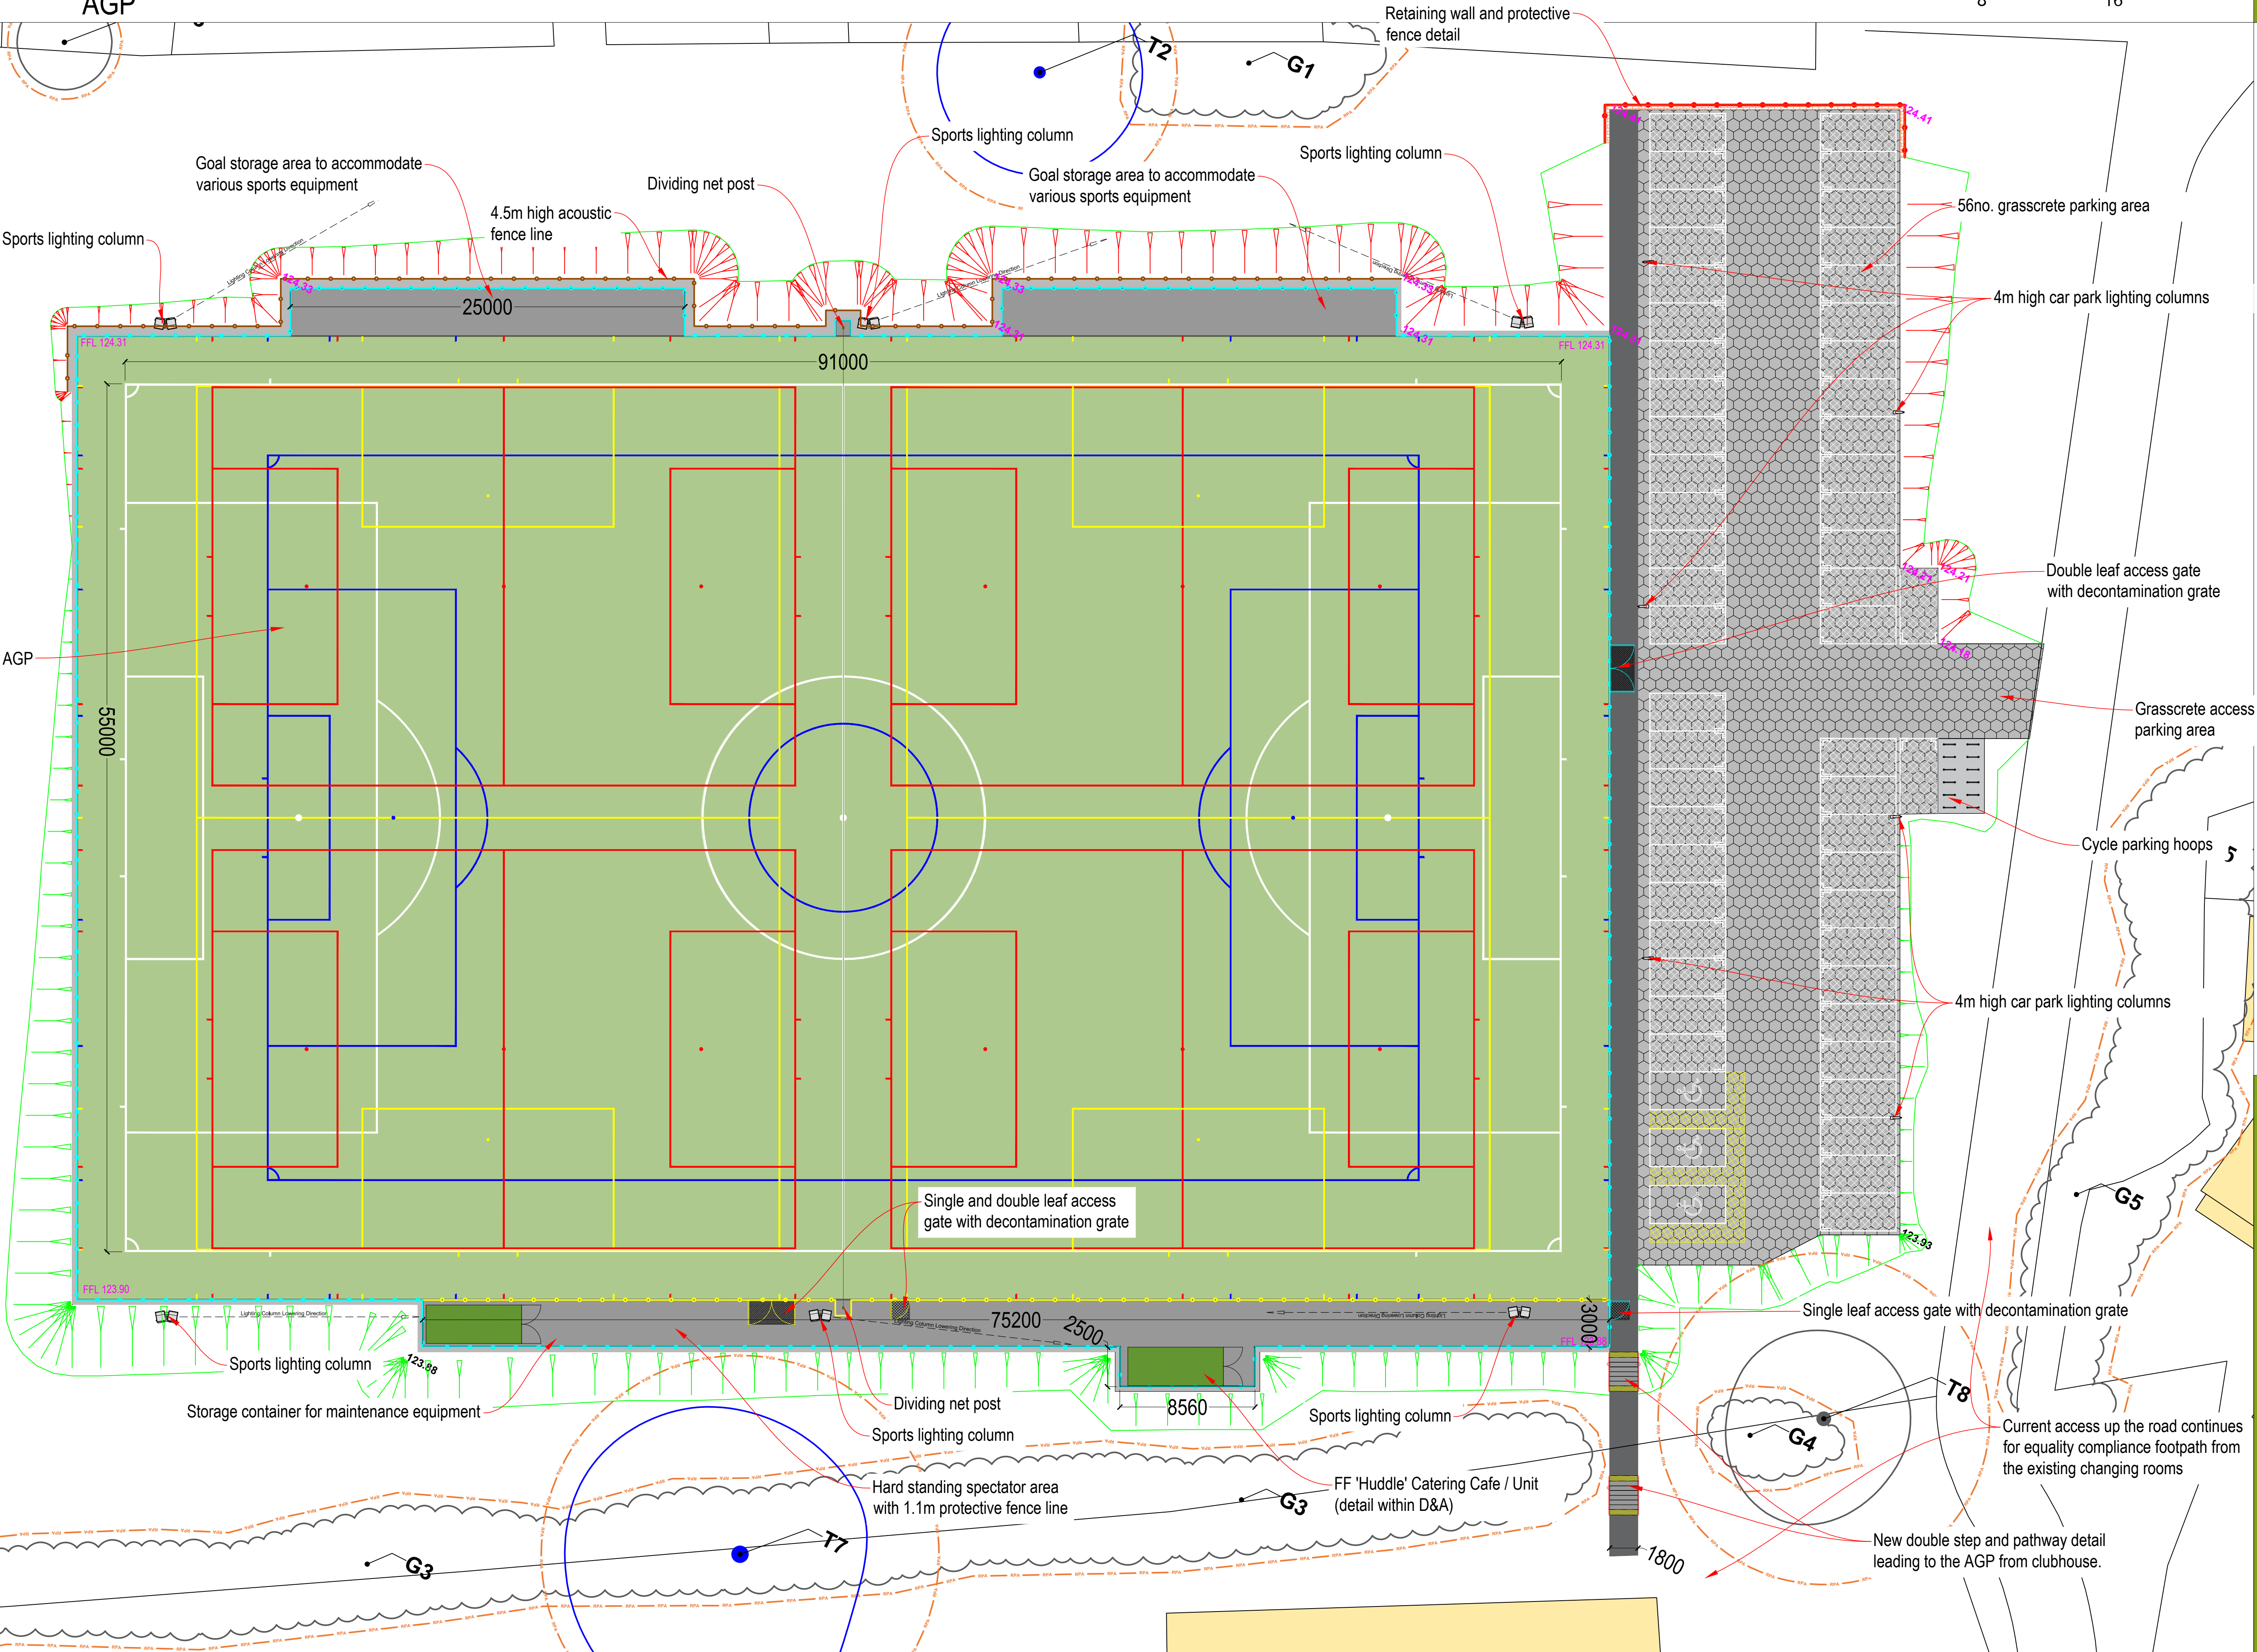

- Artificial Turf Playing Area
- Footpaths & Hard Standing Areas
- Crasscrete Car Parking
- 4.5m High Fence Line
- 1.2m High Fence Line
- 4.5m High Acoustic Fence Line
- Knee Rail Fence Line

Notes:
Line markings to accommodate:
1Nr. 11v11 91x55m (white)
1Nr. 9v9 73x46m (blue)
2Nr. 7v7 54.8x37m* (yellow)
4Nr. 5v5 37x25.32m* (red)

*Smaller than recommended size but acceptable for FA match play

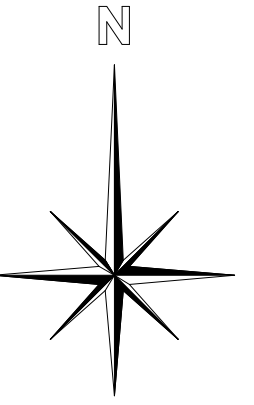

01	PLANNING ISSUE	WB	18/03/26
00	PLANNING ISSUE	WB	06/12/25
REV	DESCRIPTION	REV	CK DATE



Surfacing Standards Limited
SPORTS PITCH CONSULTANTS



AUTHOR WB			
TITLE Burbage Parish Council AGP Proposed AGP Plan			
PROJECT G-227556	SCALE 1:200	SIZE A1	
DRAWING No 04	REVISION 01		