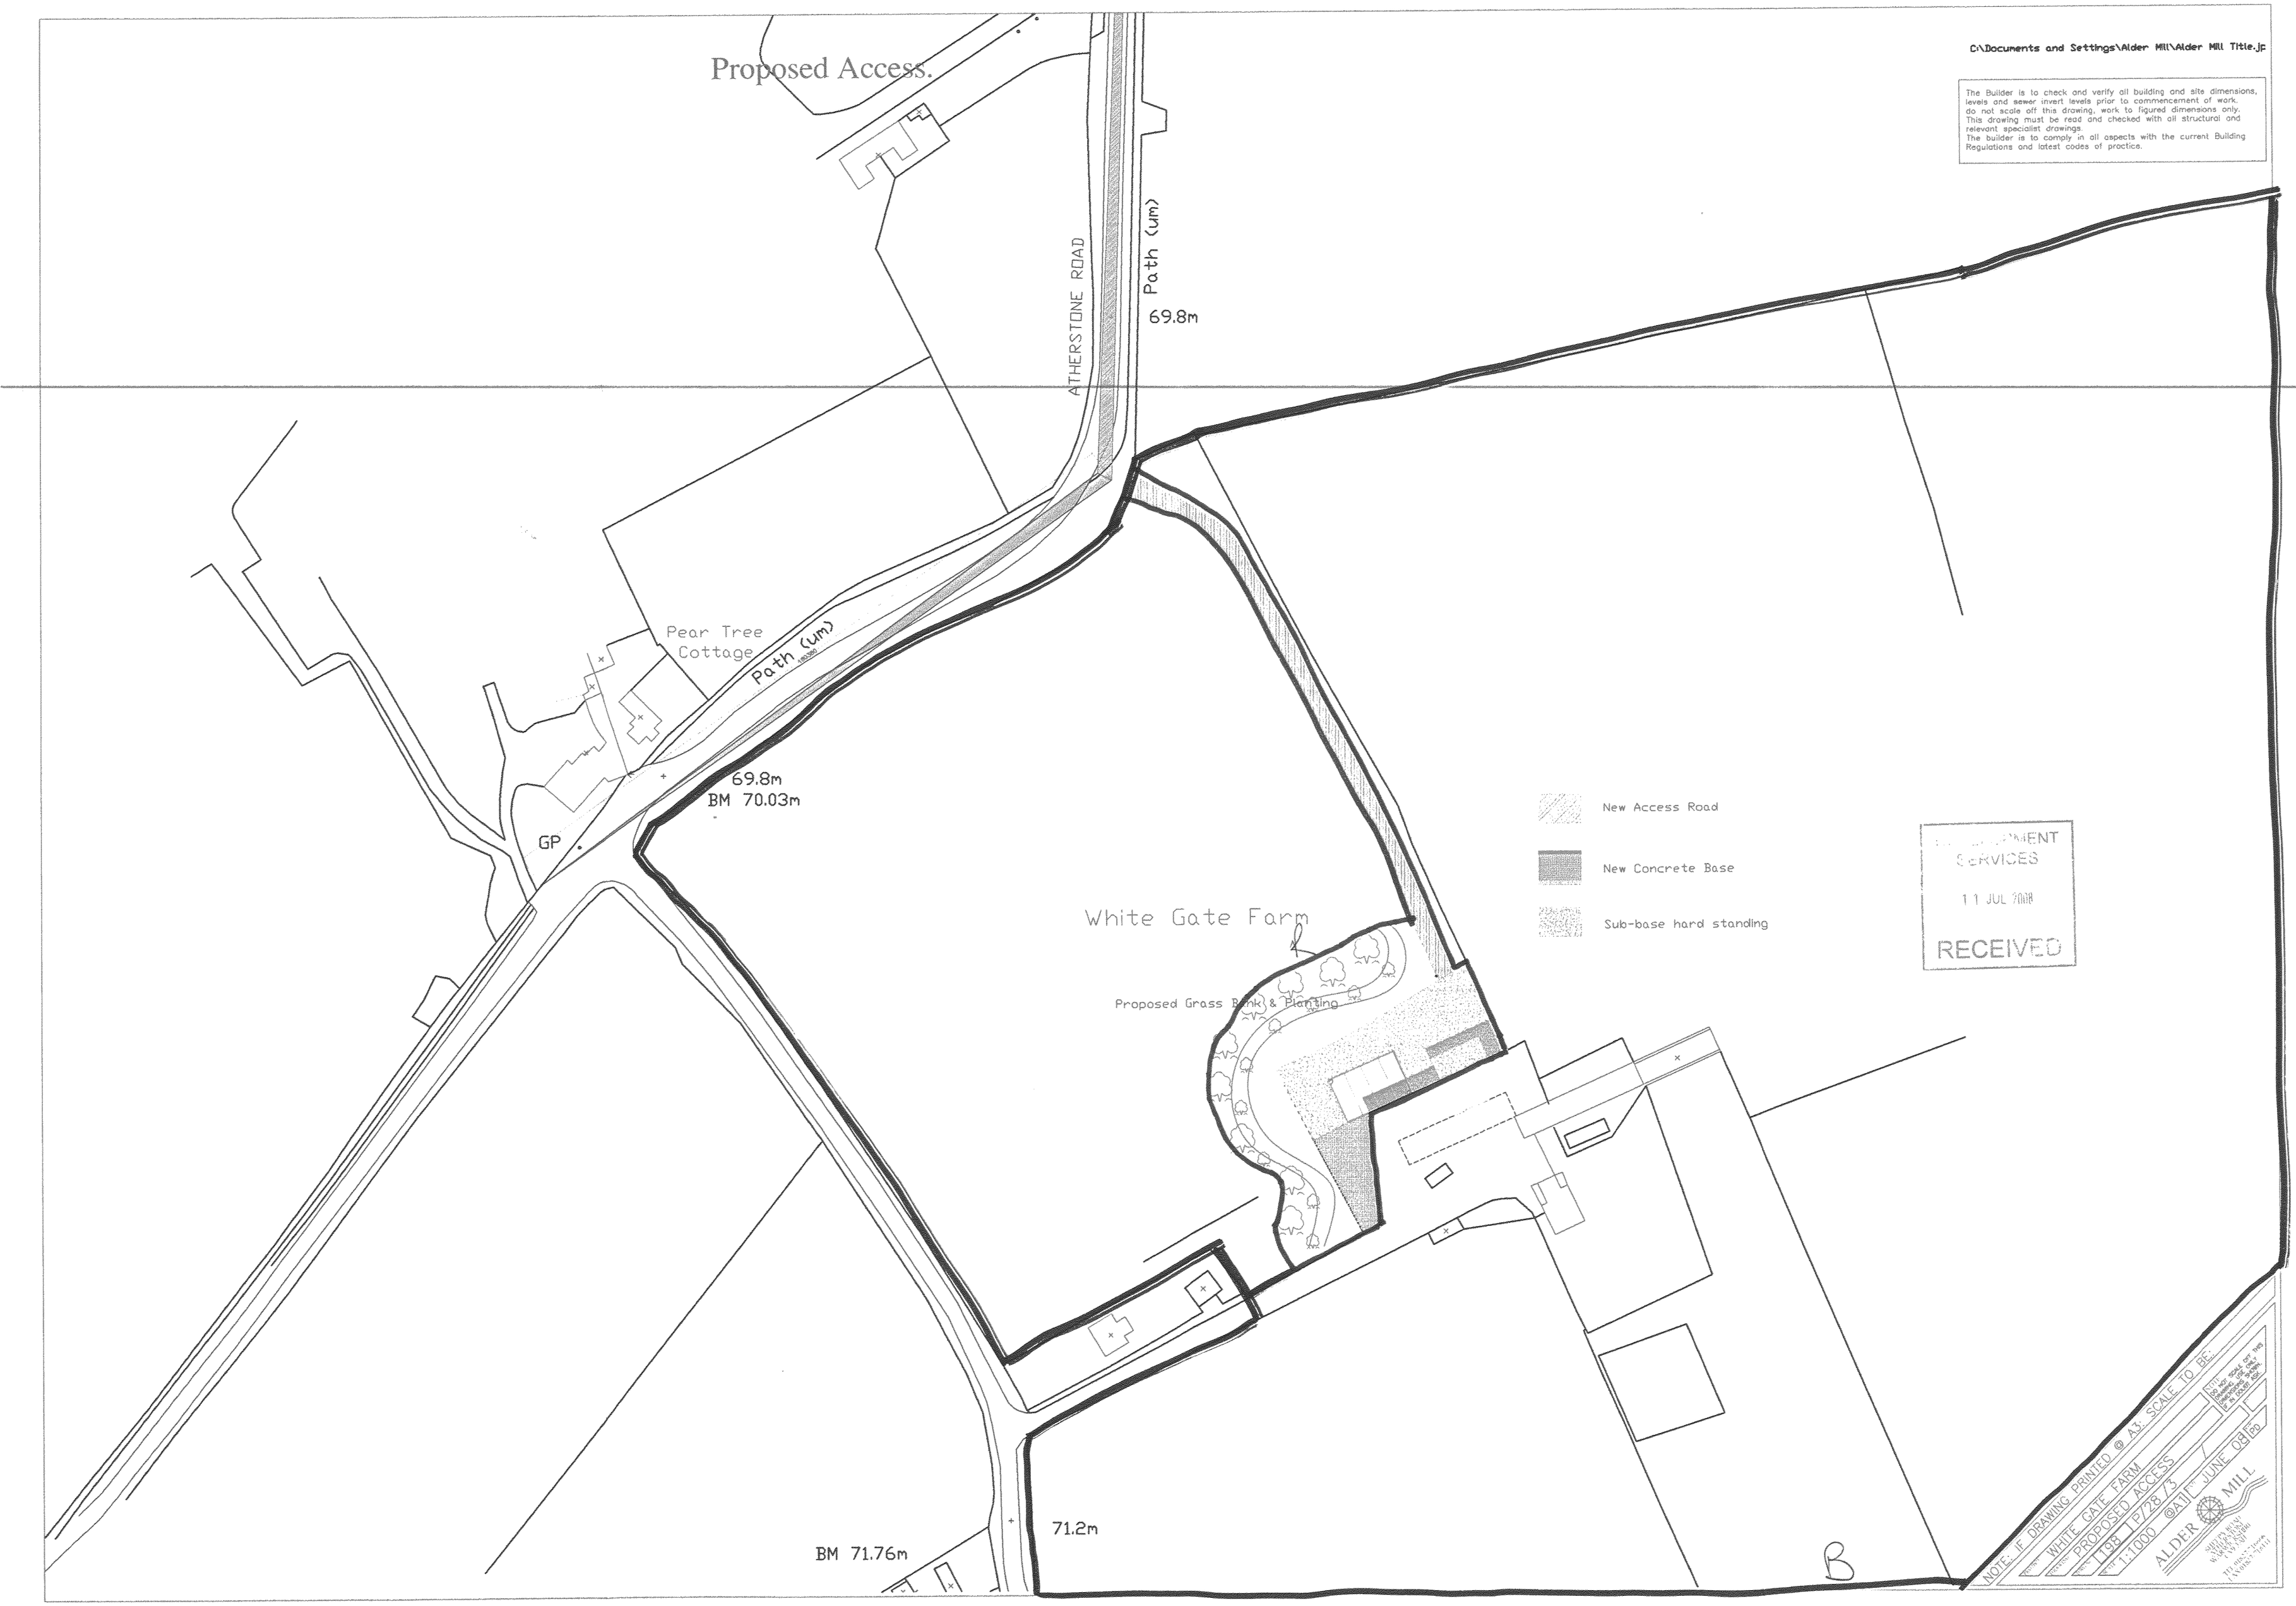

Proposed Access.
C:\Documents and Settings\Alder Mill\Alder Mill Title.jp
The Builder is to check and verify all building and site dimensions, levels and sewer invert levels prior to commencement of work. do not scale off this drawing, work to figured dimensions only. This drawing must be read and checked with all structural and relevant specialist drawings.
The builder is to comply in all aspects with the current Building Regulations and latest codes of practice.
ATHERSTONE ROAD
Path (um)
69.8m
Pear Tree Cottage
Path (um)
69.8m
BM 70.03m
GP
White Gate Farm
Proposed Grass Bank & Planting
New Access Road
New Concrete Base
Sub-base hard standing
SERVICES
11 JUL 2008
RECEIVED
71.2m
BM 71.76m
B
NOTE: IF DRAWING PRINTED @ A3: SCALE TO BE:
WHITE GATE FARM
PROPOSED ACCESS
198 P/28/3
1:1000 @A1
JUNE 08
ALDER MILL