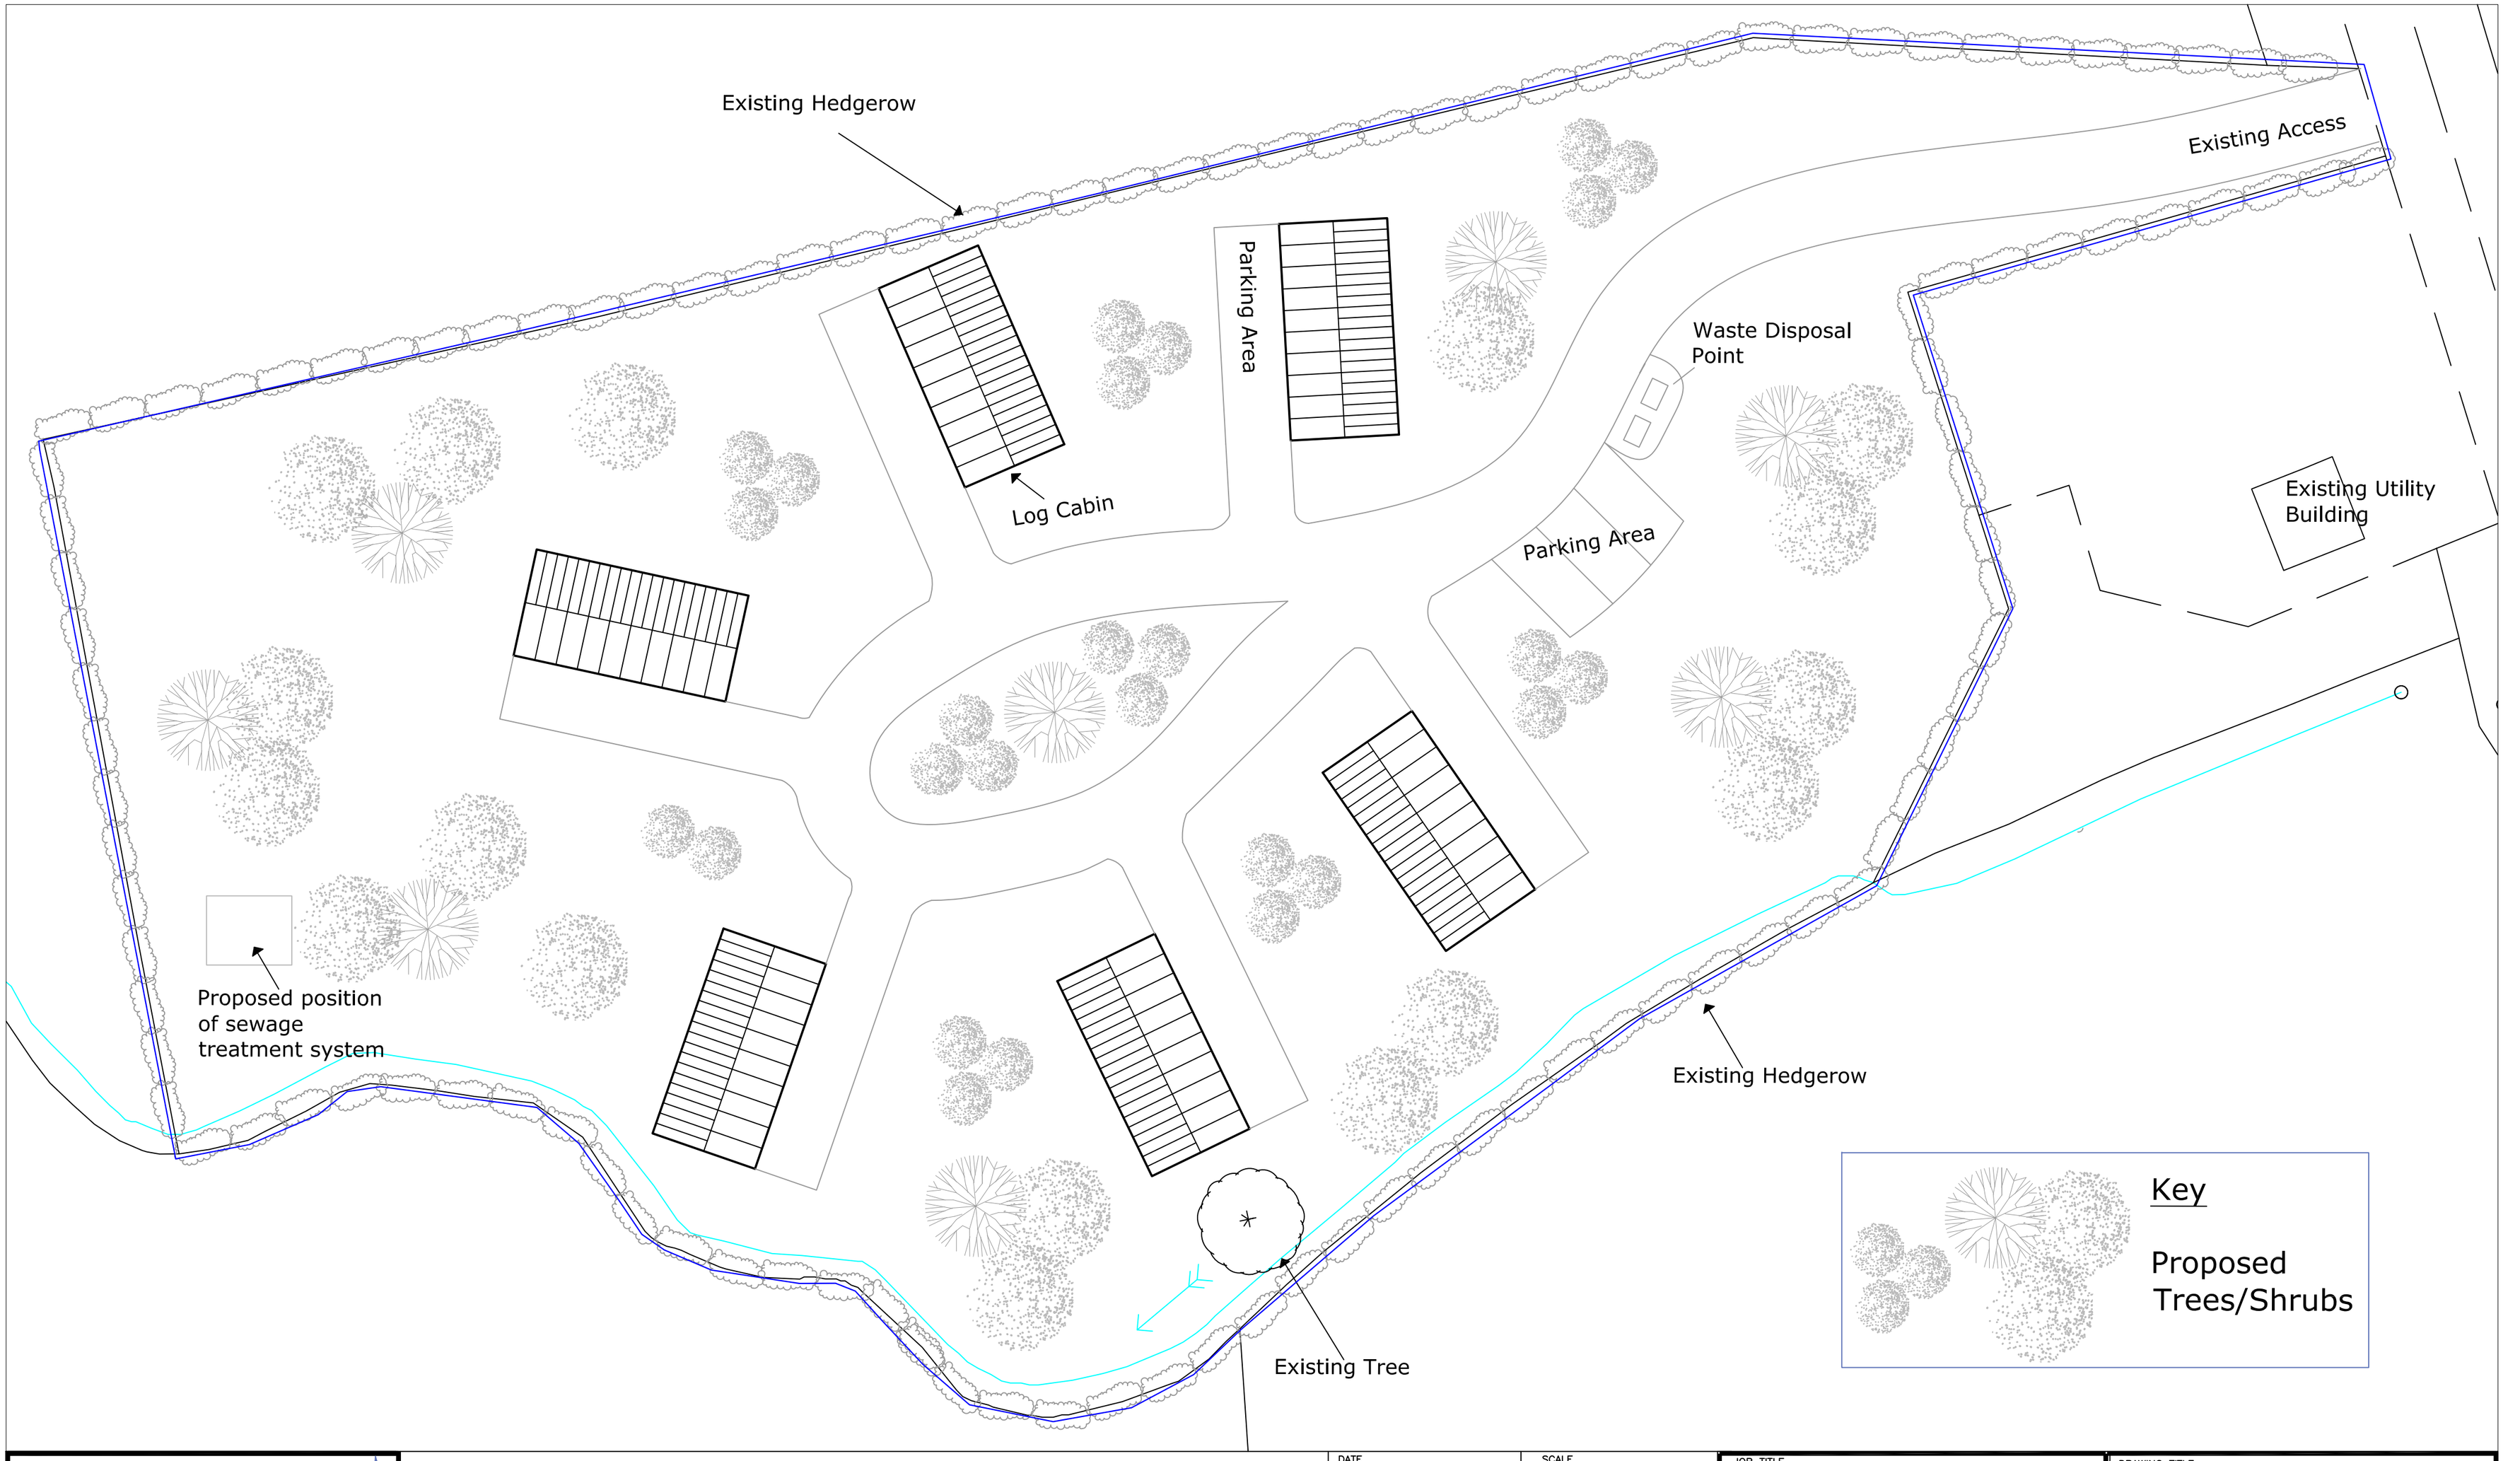

RICS
acorus rural property services
Chartered Surveyors and Planning Consultants
Woodthorne, Wergs Rd, Wolverhampton. WV6 8TQ
Tel: (01902) 693213 Fax: (01902) 693234

NOTE:
1. If in doubt please ask
2. Do not scale: use written dimensions.
3. This drawing is confidential and remains the exclusive property of Acorus.
4. Do not copy unless authorised.

Reproduced from SuperPlan data by permission of Ordnance Survey® on behalf of The Controller of Her Majesty's Stationery Office. © Crown copyright, based on date of map. All rights reserved. Licence number **100039456.**

FOR PLANNING PURPOSES ONLY

©Copyright to Acorus Rural Property Services

DATE	SCALE
19/06/09	1:200 @ A2
ORIGIN @ Wolves	

JOB TITLE
Land at Barton in the Beans
Congerstone

CLIENT
MR N Bayley

DRAWING TITLE
Land Ownership Plan

FILE REF.	DRAWING No.	REV.
WOL-446-/BAY/PP	PL-03	