



PROPOSED SITE LAYOUT - MASTERPLAN PHI and II PHASING PLAN

1:500

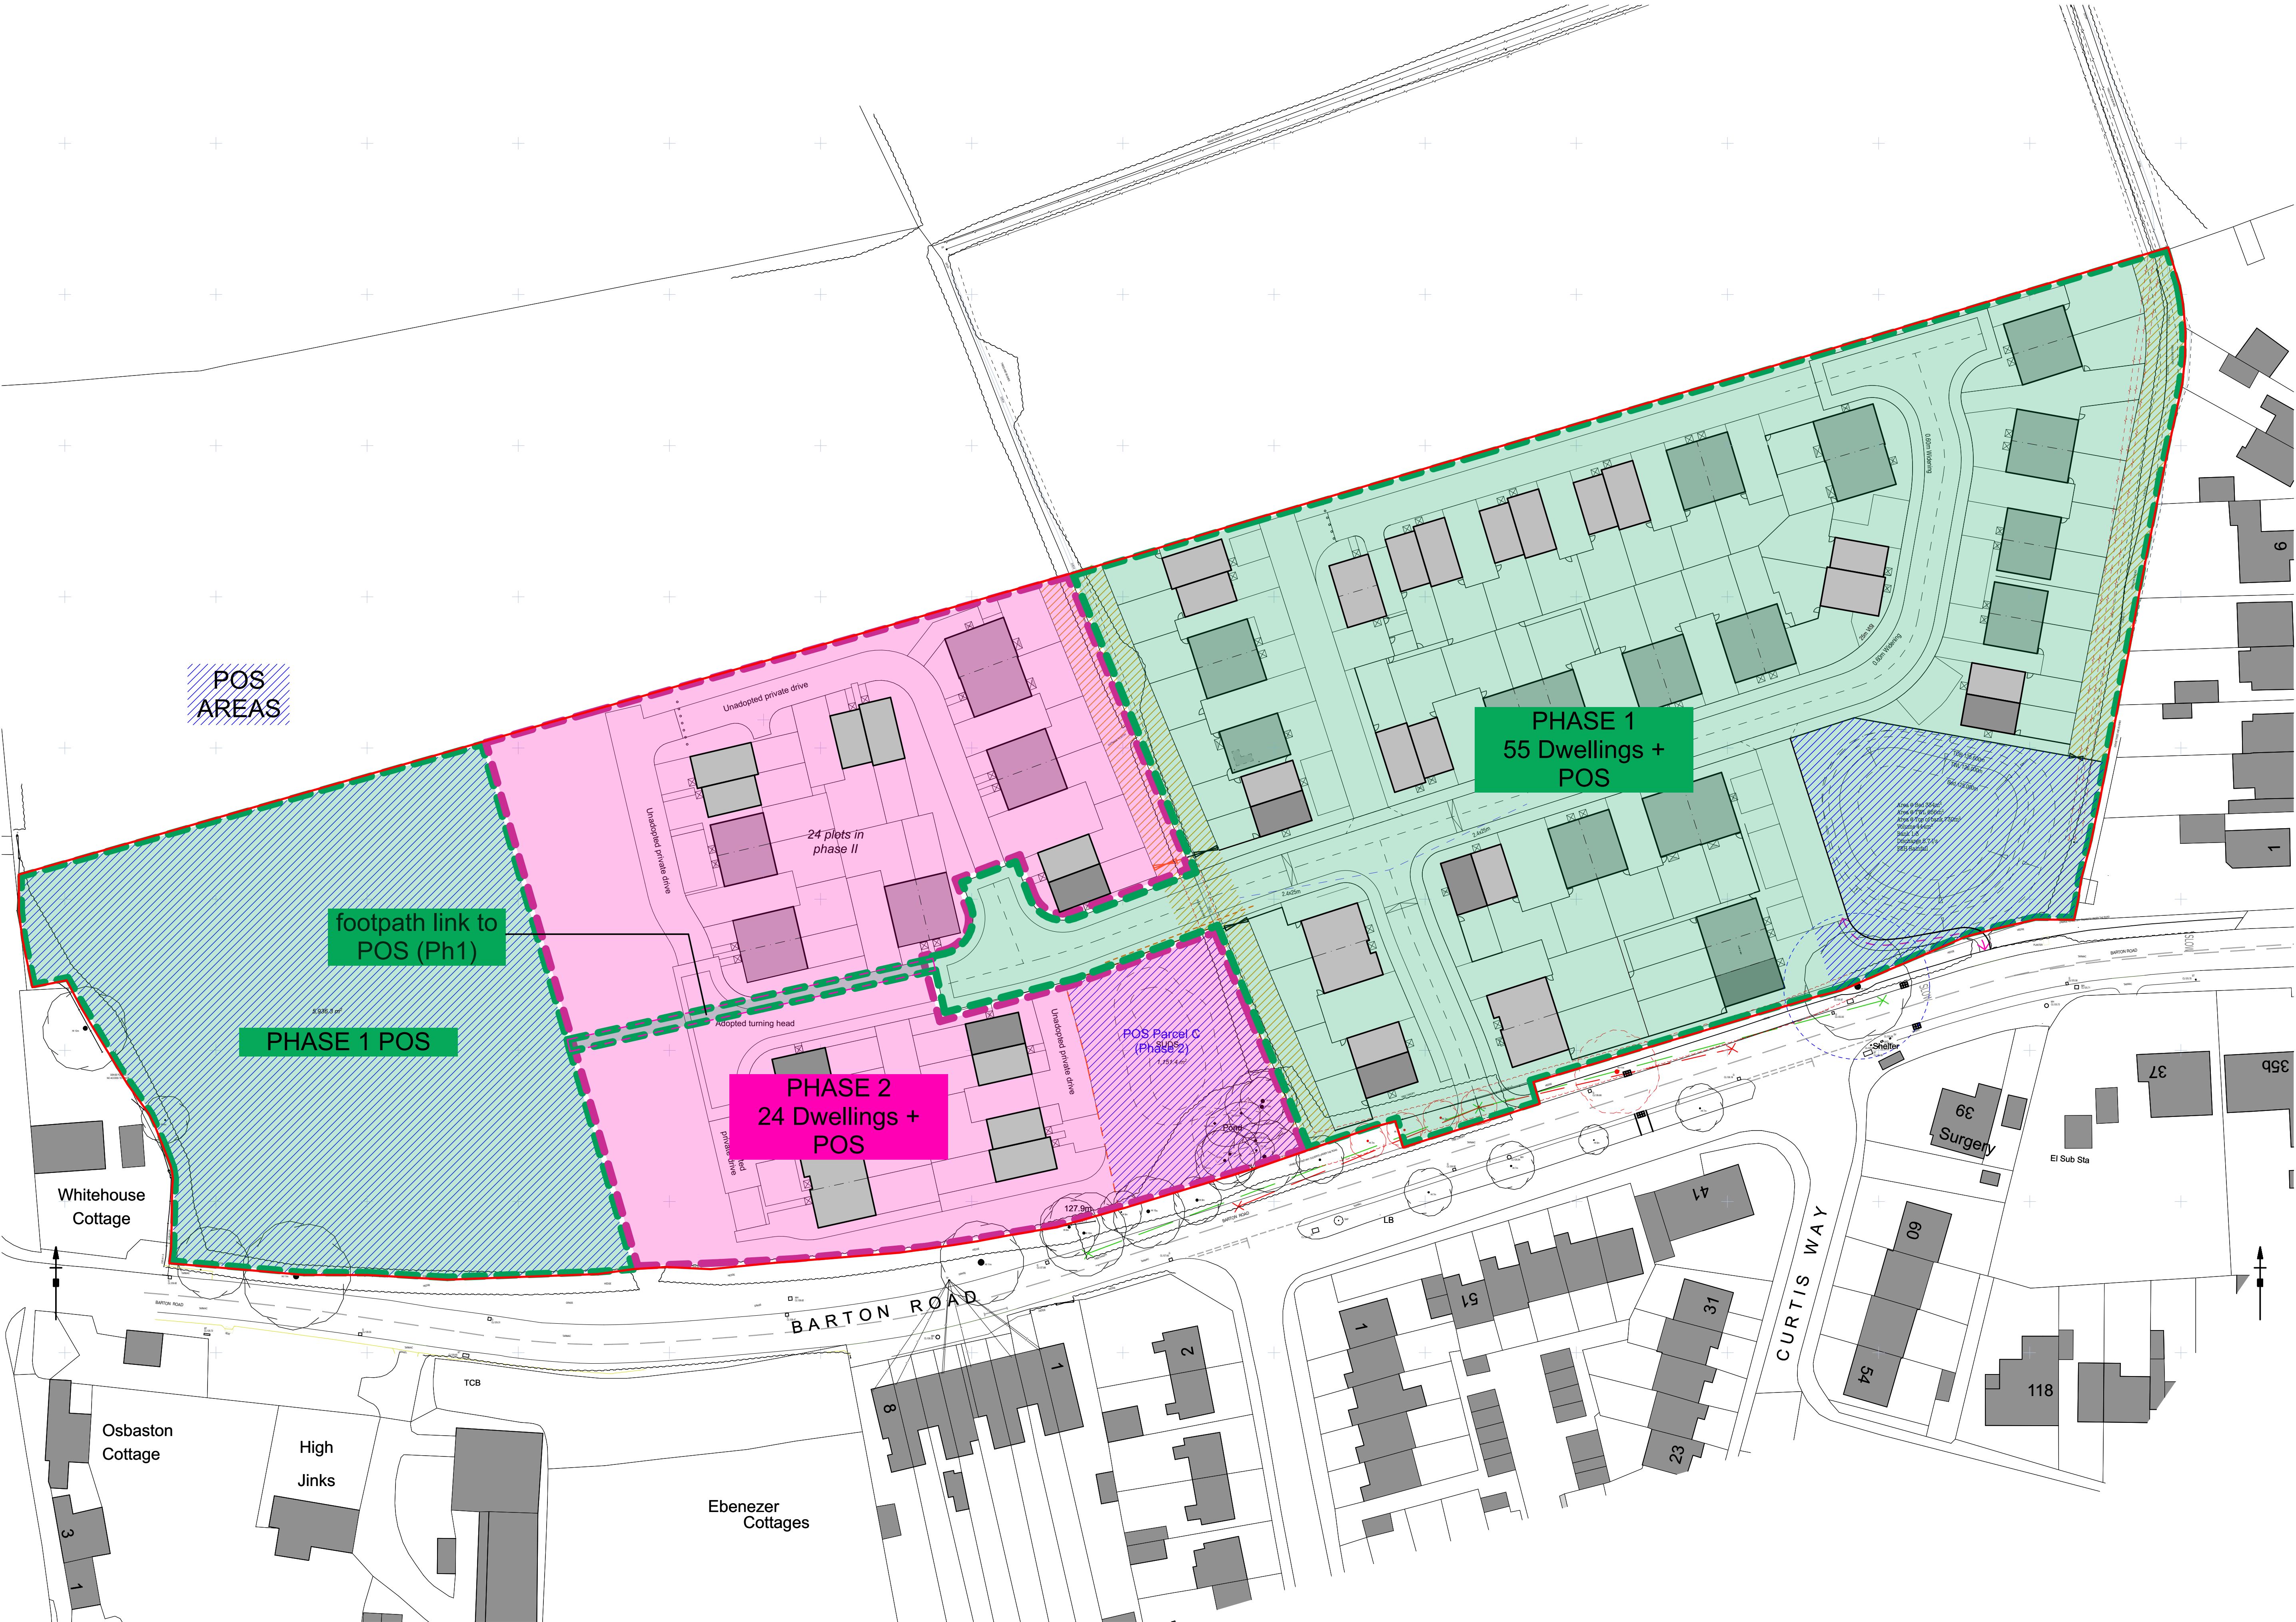

P3	20.06.2024	PLANNING ISSUE - Revised	OR
P2	20.03.2024	PLANNING ISSUE	OR
P1	13.03.2024	Prepared for planning application - issued for client sign off	OR
Rev/	Date	Description	By

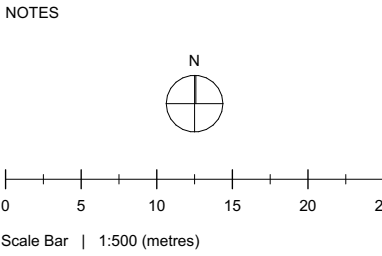

5 Brigham Enterprise Centre, Merca Court,
Brigham, Nottingham, NG13 8XZ
01482 21100 | info@anotherkind.com | www.ankd.com

JOB TITLE
Land North of Barton Road,
Barlestone

DWG TITLE
Phasing Plan - Phase I and II

JOB REF-SERIES-DWG NO. REVISION
22025-70-008_P3

STATUS
PLANNING

PROJECT NUMBER 22-025	SCALE 1:500	A1
DRAWN DKM	CHECKED OR	

This document and its design content is copyright of Anotherkind Architects Ltd & it shall be used in conjunction with all other associated project information including models, specifications, schedules and related documents. Do not scale from documents. All dimensions to be checked on site. Immediately report any discrepancies, errors or omissions on this document to the Originator. Document to be used only for status noted. If in doubt ASK.