


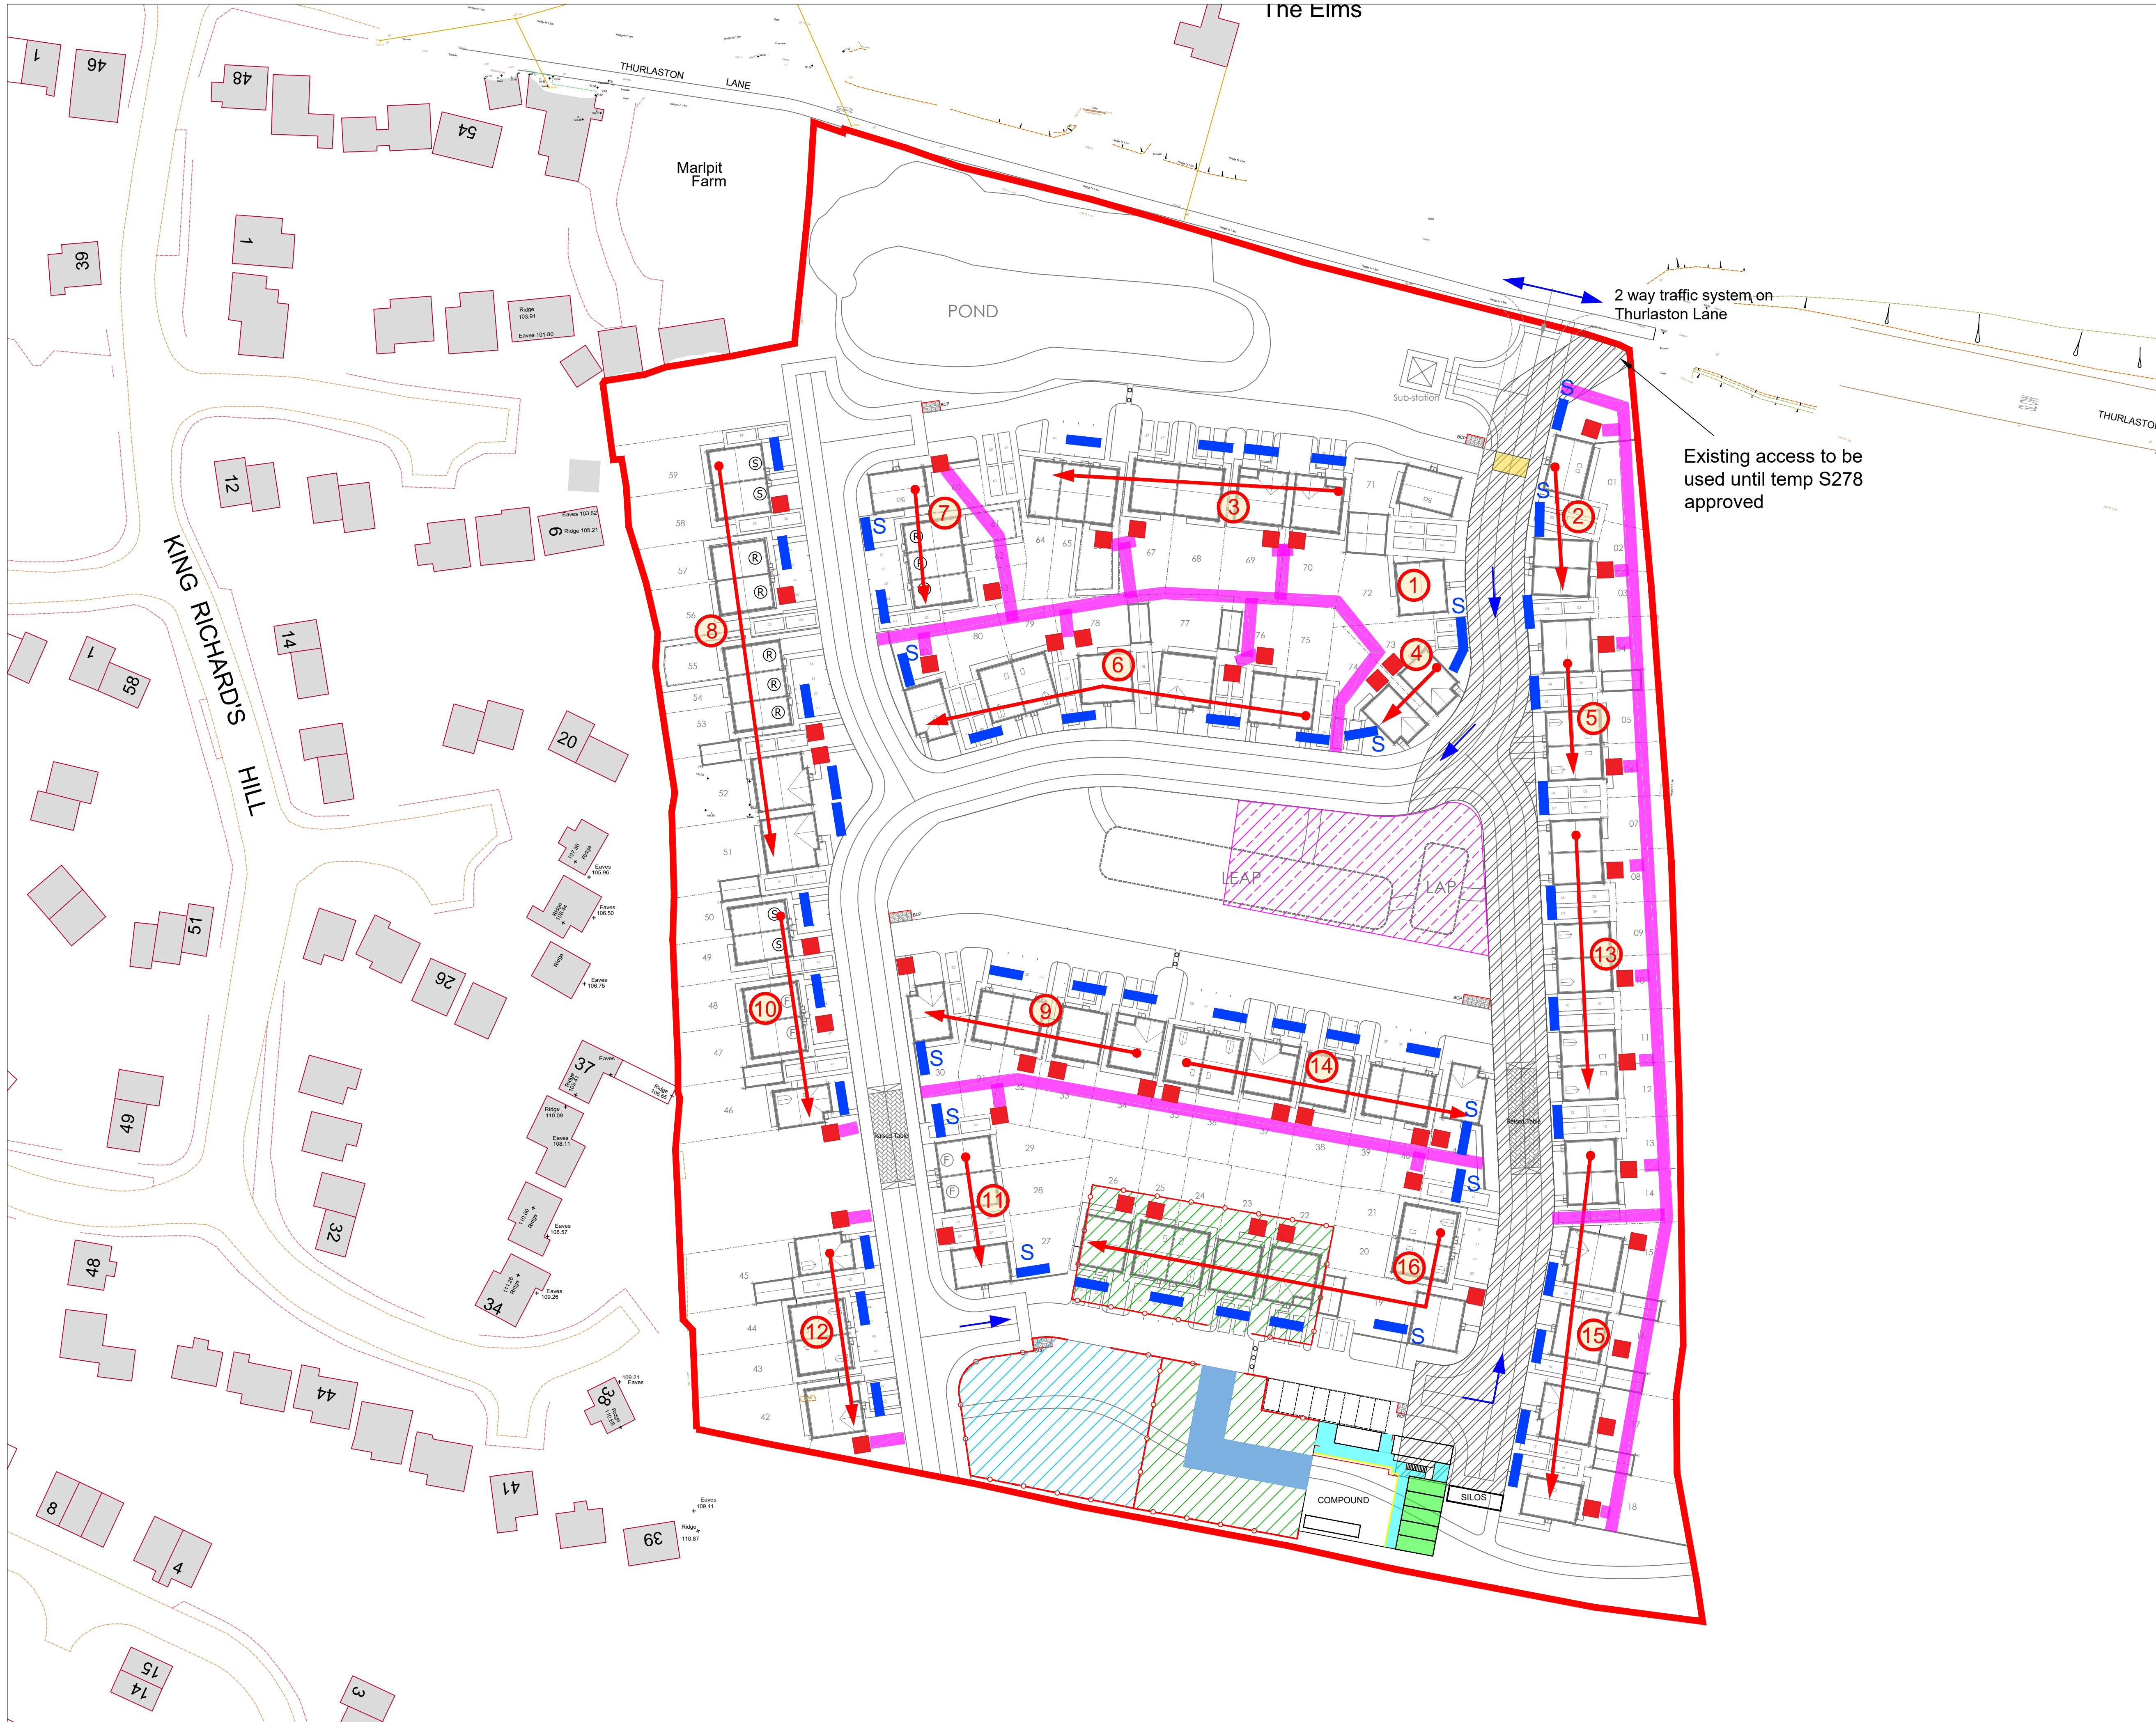

- KEY:**
- Loading Bay
 - Side Loading Bay
 - Garage Scaff. (includes Ladder)
 - Stair Tower with Access at rear of Plot where possible
 - Stone Pedestrian walkway 1.2m
 - Tarmac Parking Spaces
 - Heras Fencing on Wooden Posts
 - Vehicle Turning Point
 - Storage
 - Parking
 - Haul Road (temporary)
 - Temporary compound location
 - Wheel washing facility (location depending on build progress)
 - Tarmac Access Road in Storage Area

Rev D Haul Road updated & Tarmac Access Road in Storage area added. AP	18.09.24
Rev C Temp compound, wheel washing facilities & haul road added. AP	28.08.24
Rev B Revised as per JM comments. AP	11.07.24
Rev A Layout updated as per rev P. AP	05.06.24

Rev.	Description	Date
 PERSIMMON		
Persimmon Homes (NM), Davidson House, Meridian East, Meridian Business Park, Leicester, LE19 1WZ Tel: 0116 2815600 Fax: 0116 2815601		

Earl Shilton

Working at Heights / Build Route

Date	March 2022	Scale	1:500 @ A1	Drawn	WA
Dwg. Ref.	068/WH-01	Rev.	D		