
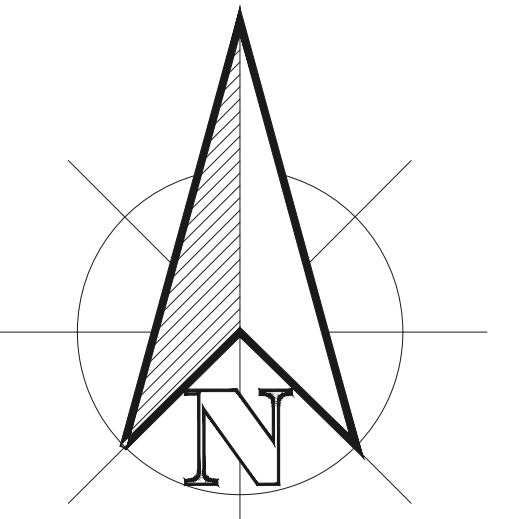


Sketchley Grange, Burbage, Hinckley

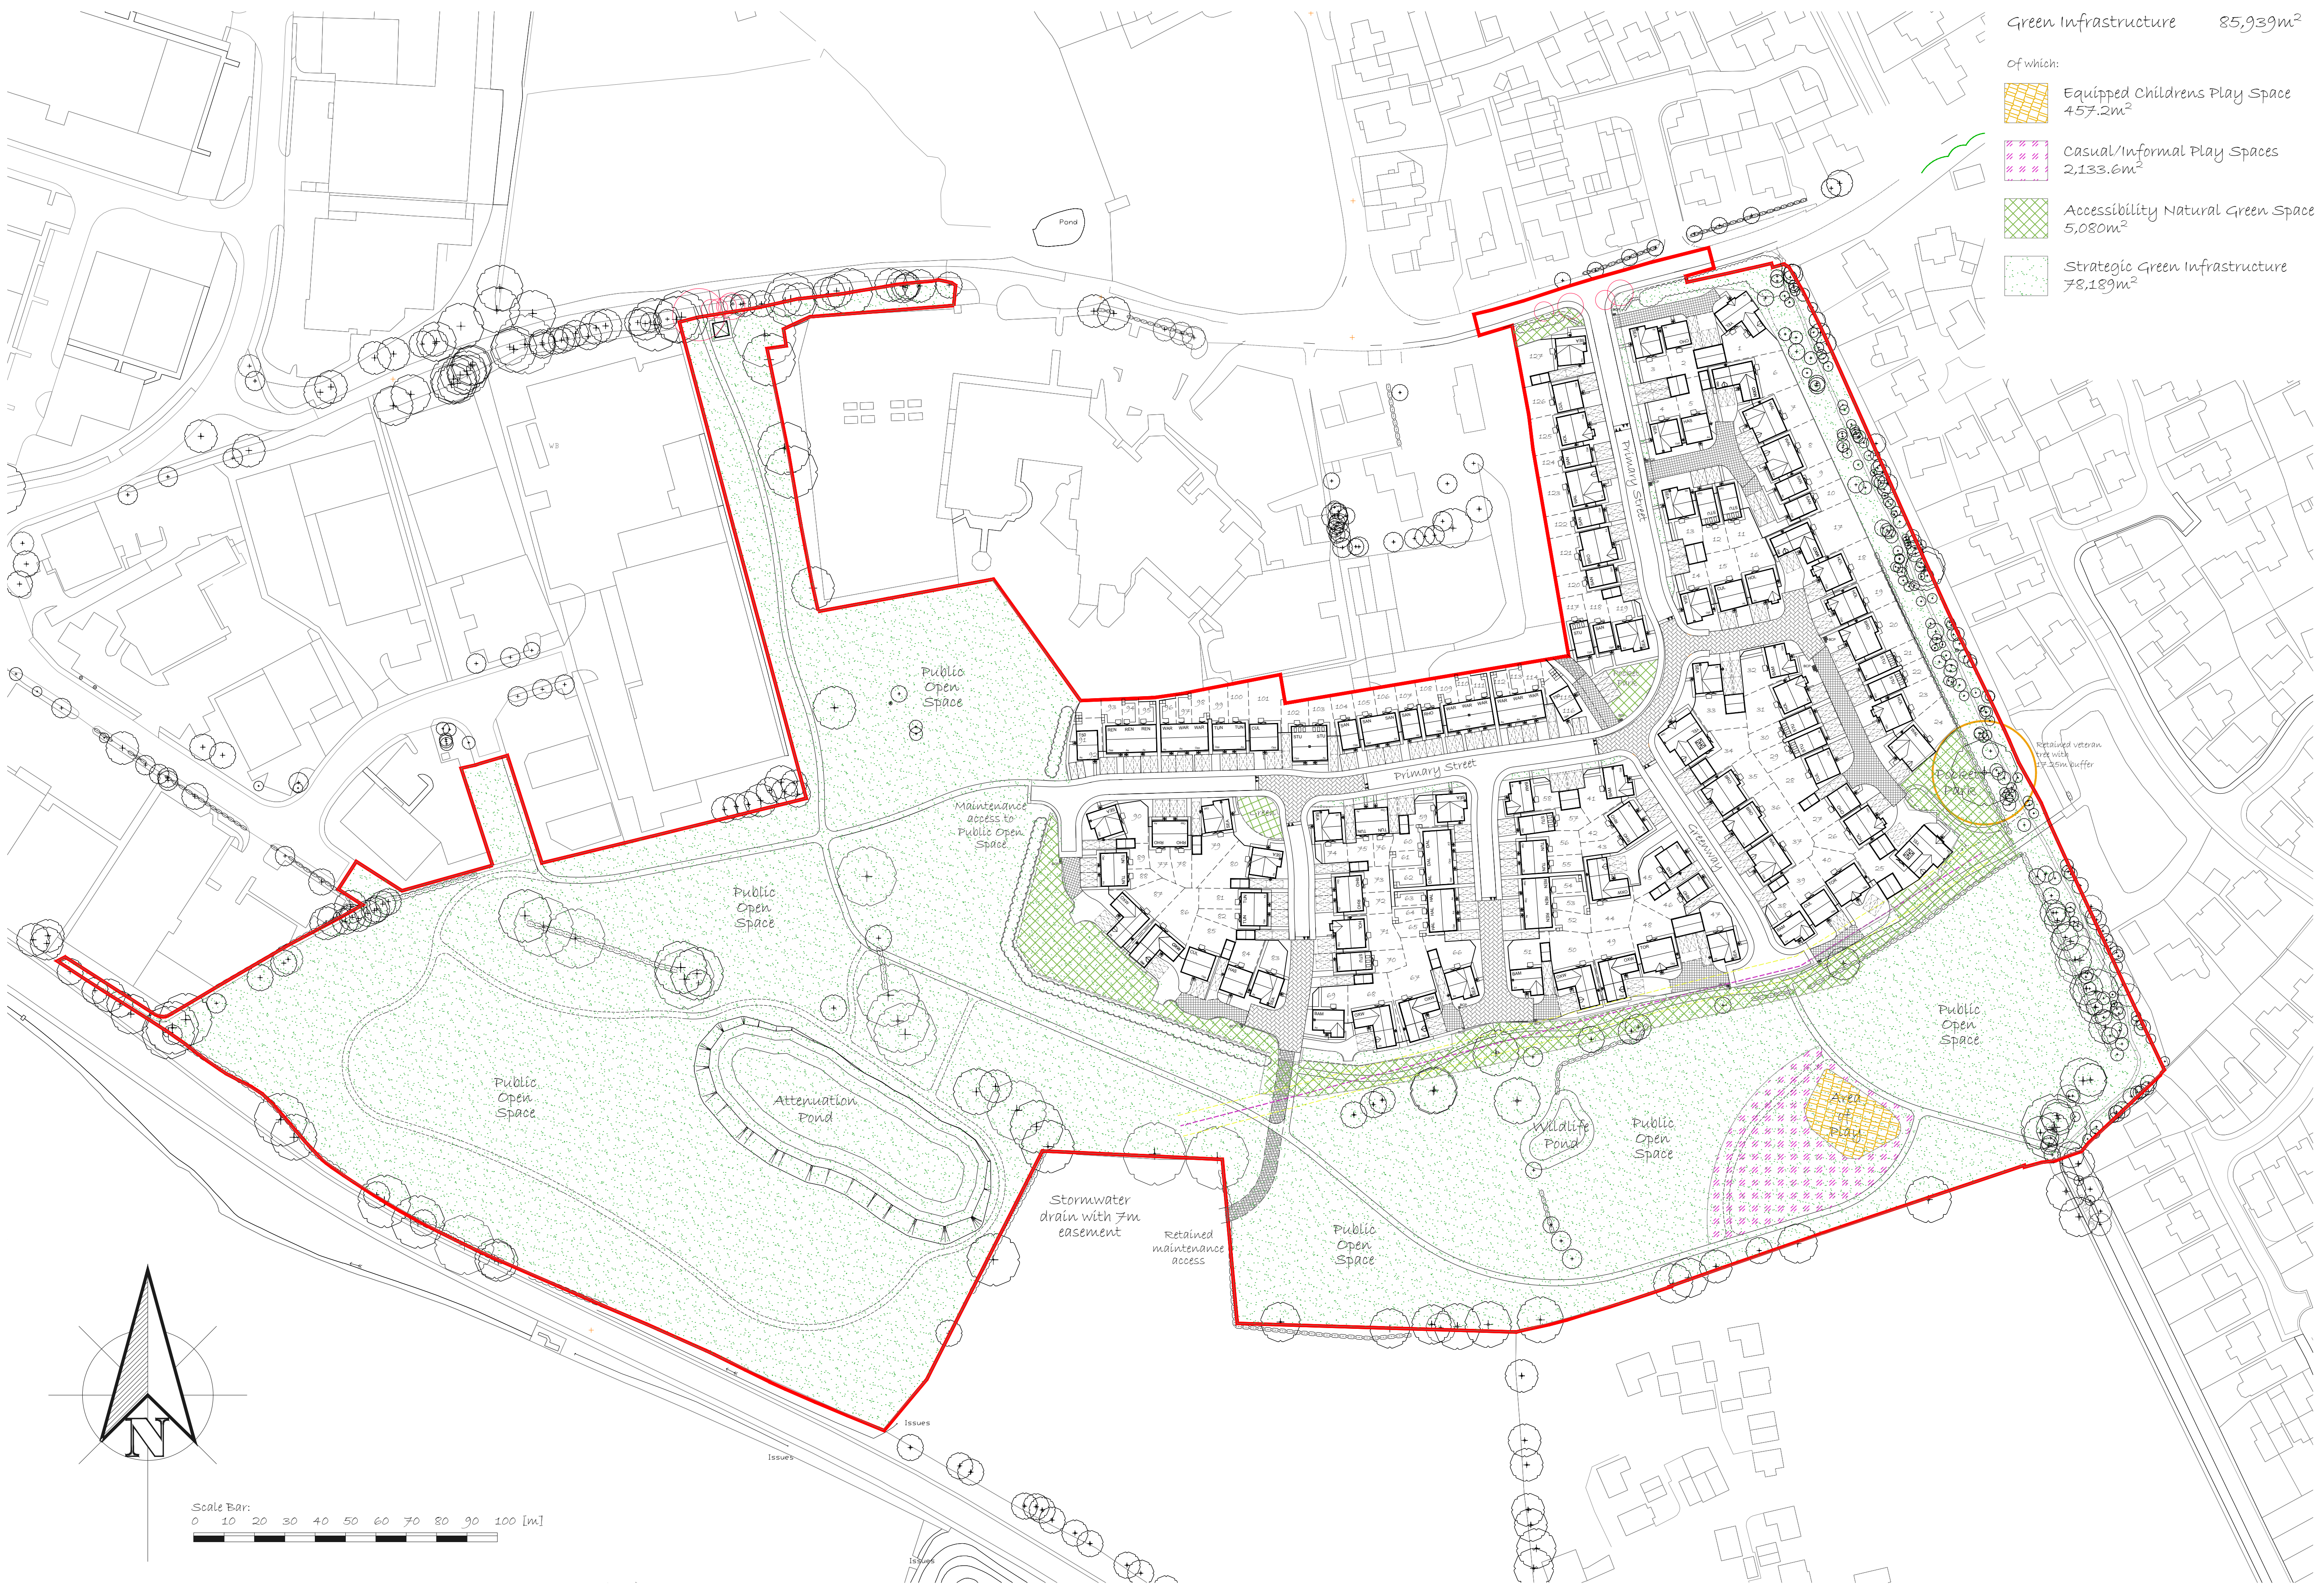

Revision:		
A:	Reference to 'Outdoor Sports Provision' omitted from plan.	TGDP 13-08-24
B:	Minor amendments in line with LPA comments.	TGDP 14-08-24
C:	Amendments in line with highways comments.	TGDP 22-08-24
D:	Strategic Green Infrastructure illustrated plus amendments.	TGDP 27-08-24
E:	Measures updated following inclusion of verge along main spine road.	TGDP 27-08-24
F:	Area of play updated to reflect detailed play spine design.	TGDP 01-09-24
G:	Area of play relocated together with informal play space.	TGDP 09-09-25

Development:
Sketchley Grange
Location:
Burbage, HINCKLEY

Drawing Title:
POS Categorisation Plan
Drawing Number:
TGDP/SQ-BH/POS-CP

Scale @ A1:
1:1000
Revision:
G

Drawn By:
TGDP
Date Started:
13/02/24