


Proposed Street Scene Elevation

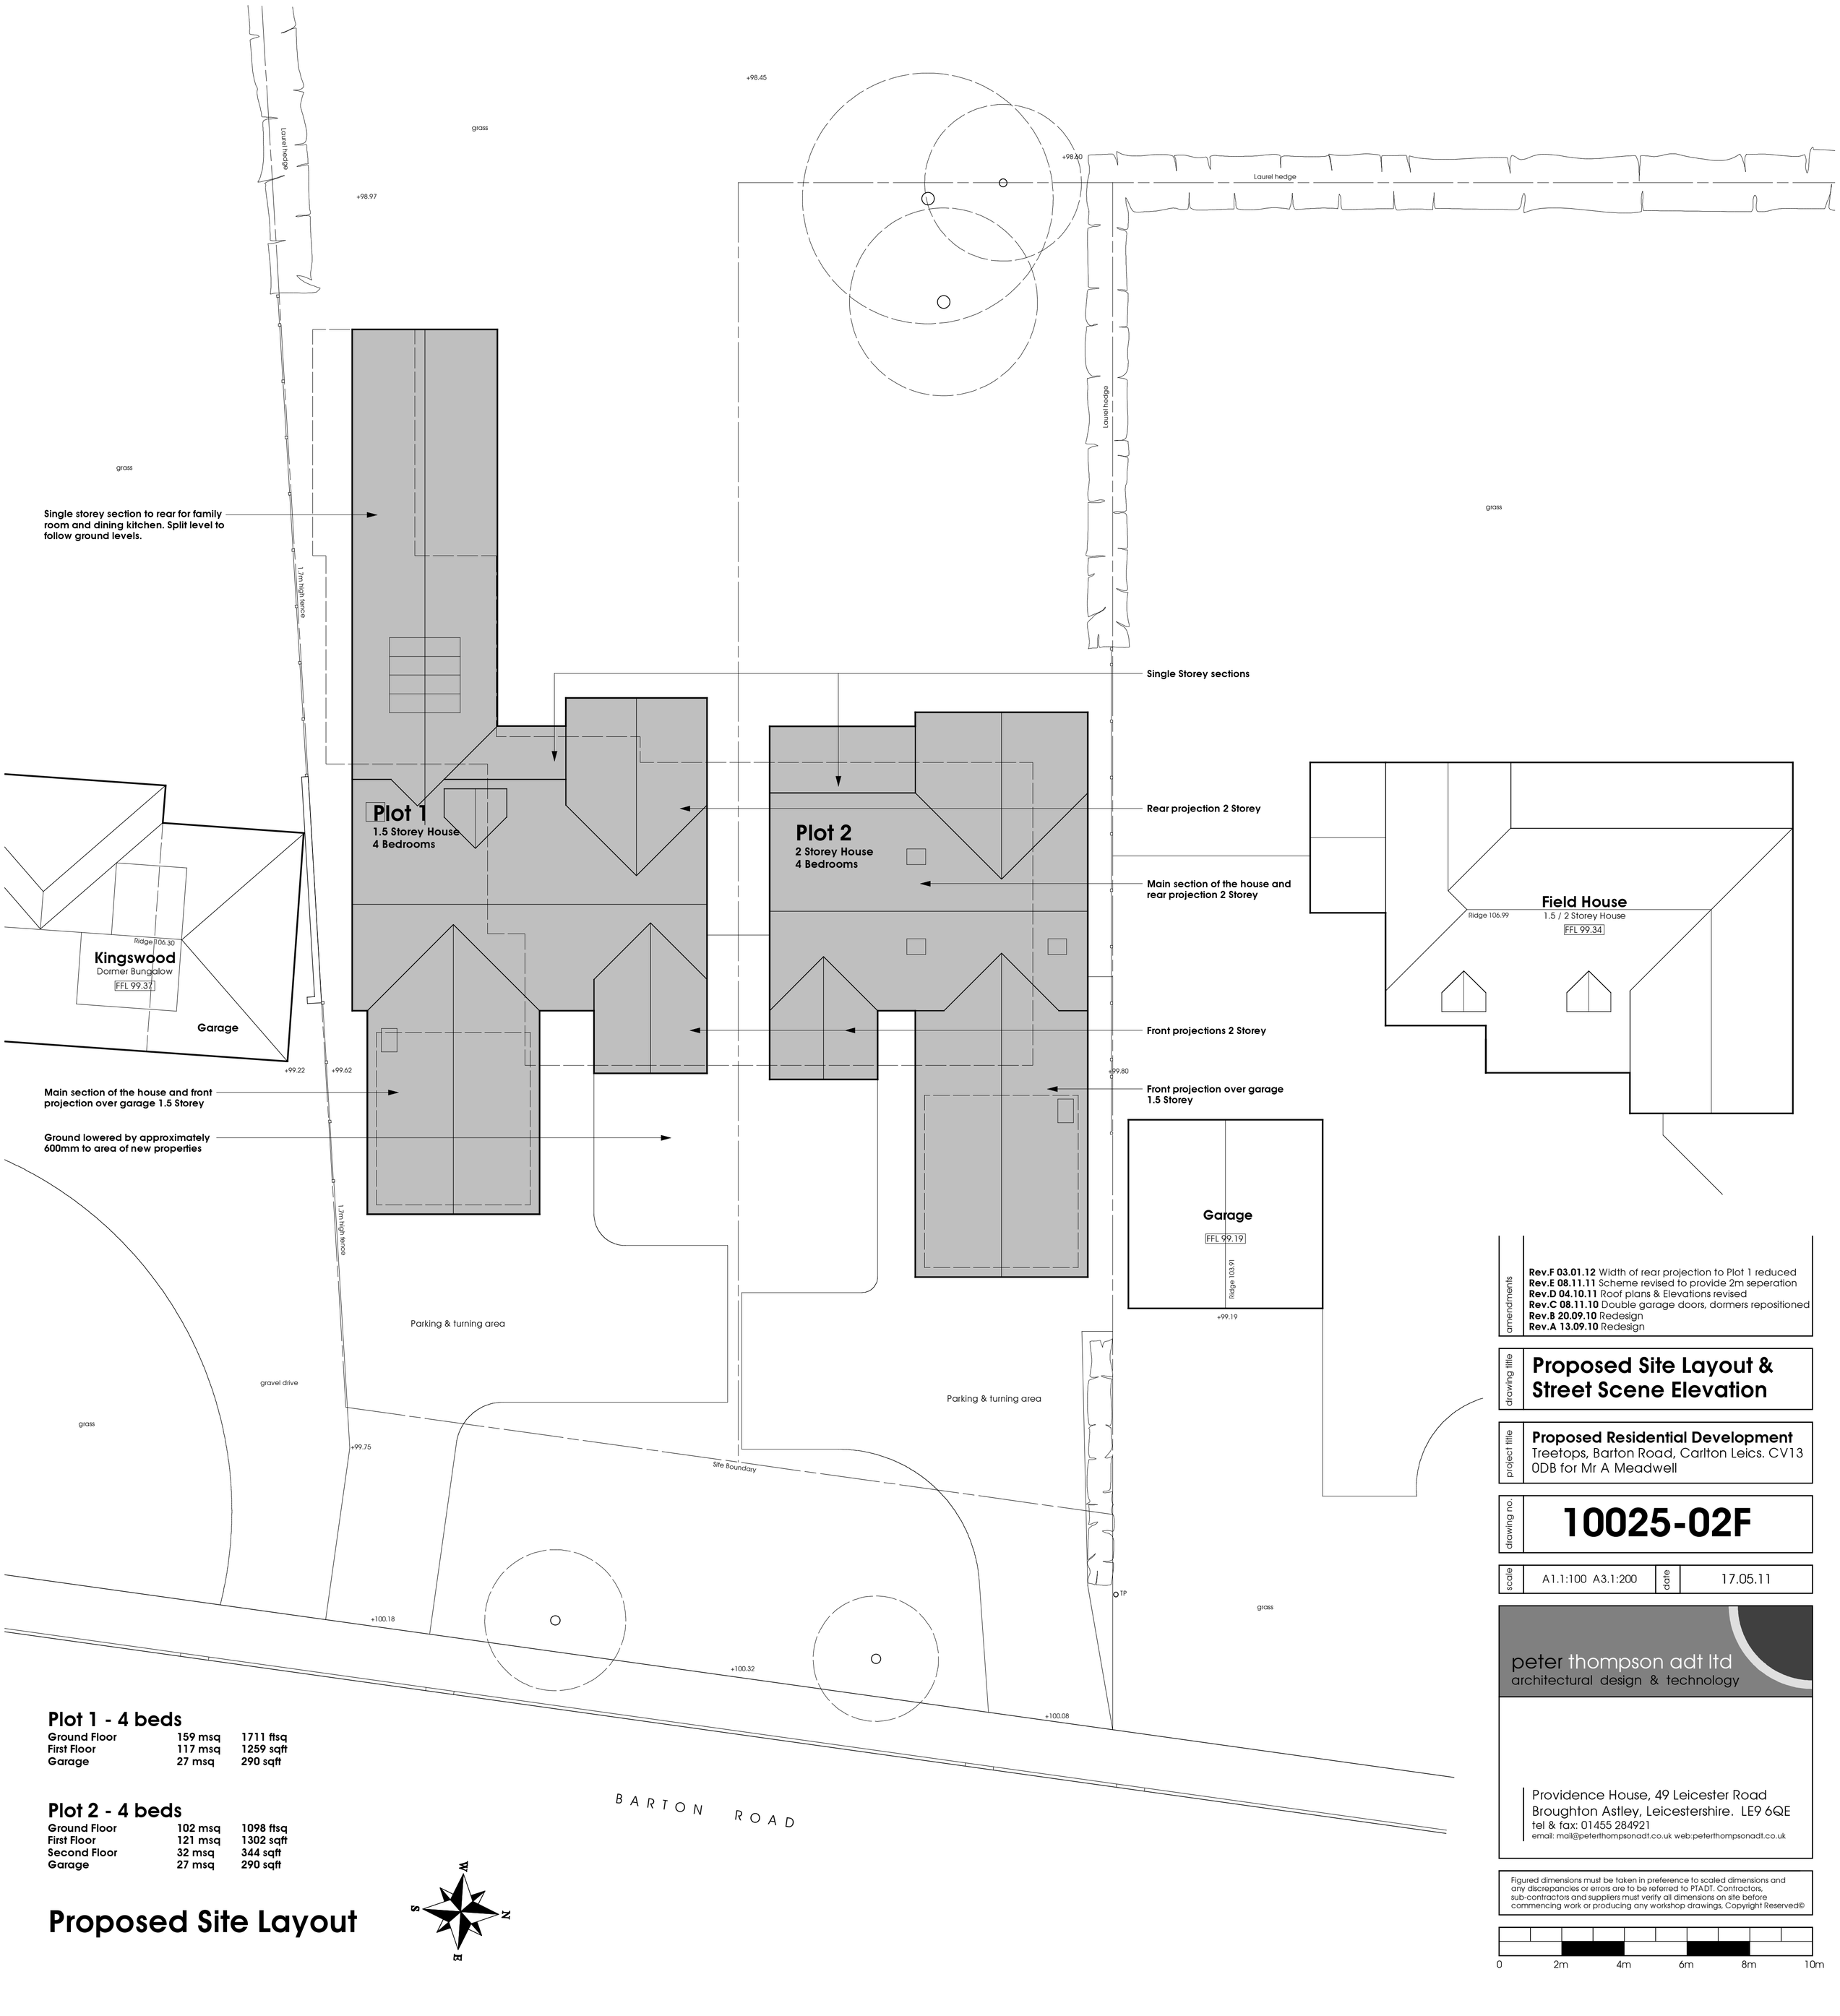

Plot 1 - 4 beds

Ground Floor	159 msq	1711 ftsq
First Floor	117 msq	1259 sqft
Garage	27 msq	290 sqft

Plot 2 - 4 beds

Ground Floor	102 msq	1098 ftsq
First Floor	121 msq	1302 sqft
Second Floor	32 msq	344 sqft
Garage	27 msq	290 sqft

Proposed Site Layout

amendments

Rev.F 03.01.12 Width of rear projection to Plot 1 reduced
Rev.E 08.11.11 Scheme revised to provide 2m seperation
Rev.D 04.10.11 Roof plans & Elevations revised
Rev.C 08.11.10 Double garage doors, dormers repositioned
Rev.B 20.09.10 Redesign
Rev.A 13.09.10 Redesign

drawing title

Proposed Site Layout & Street Scene Elevation

project title

Proposed Residential Development
Treetops, Barton Road, Carlton Leics. CV13 0DB for Mr A Meadwell

drawing no.

10025-02F

scale	A1.1:100 A3.1:200	date	17.05.11

peter thompson adt ltd
architectural design & technology

Providence House, 49 Leicester Road
Broughton Astley, Leicestershire. LE9 6QE
tel & fax: 01455 284921
email: mail@peterthompsonadt.co.uk web:peterthompsonadt.co.uk

Figured dimensions must be taken in preference to scaled dimensions and any discrepancies or errors are to be referred to PTADT. Contractors, sub-contractors and suppliers must verify all dimensions on site before commencing work or producing any workshop drawings, Copyright Reserved©

0 2m 4m 6m 8m 10m