Existing floor plan

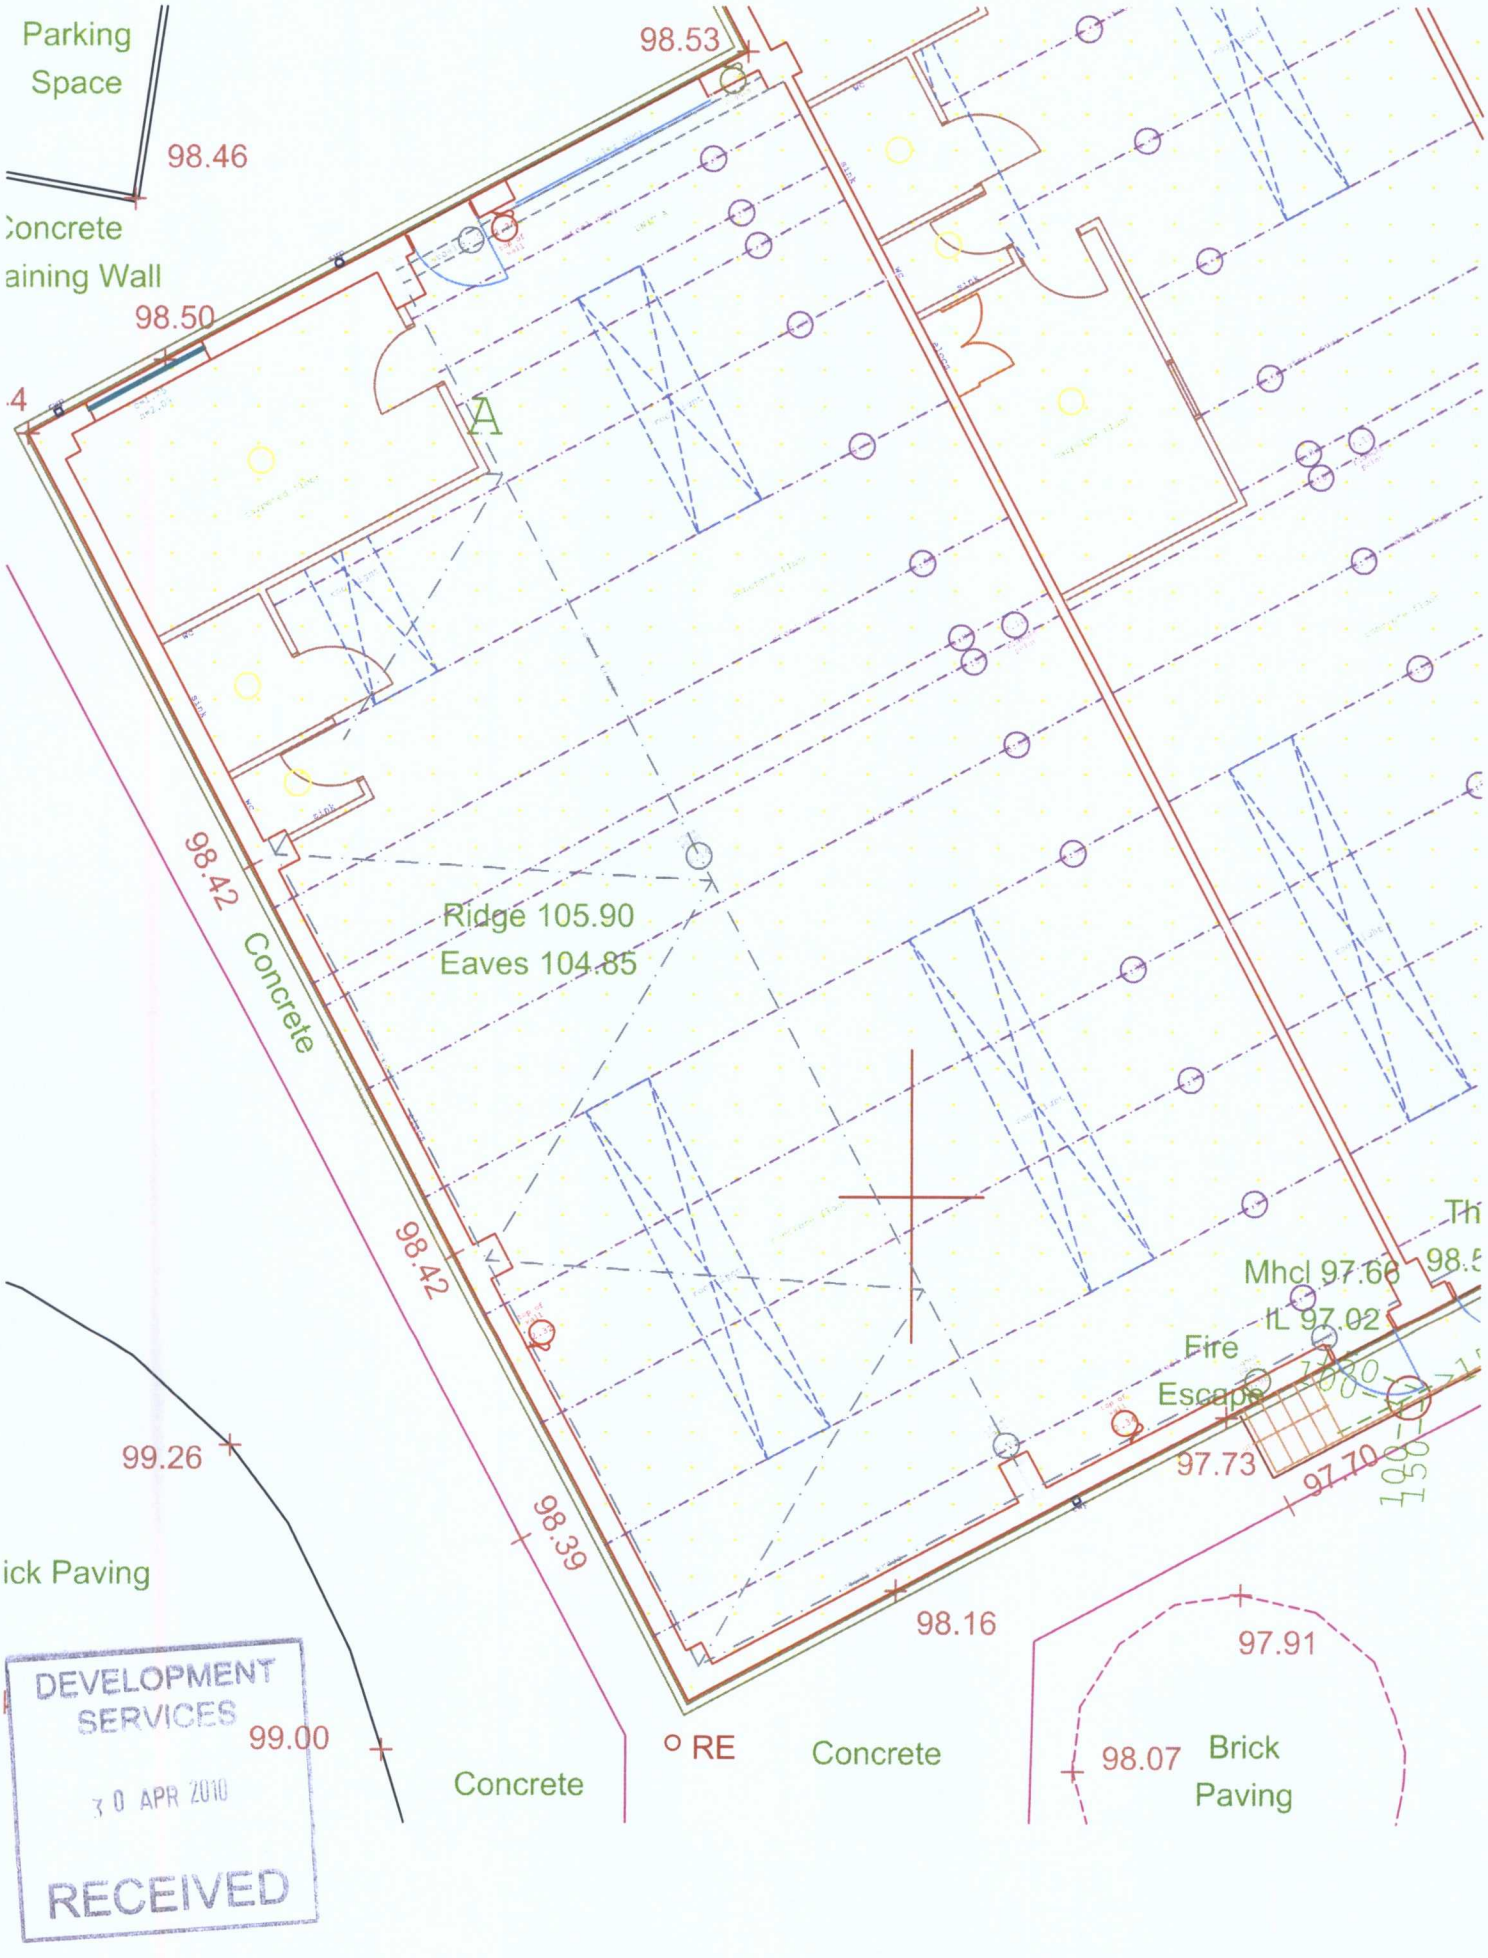

DEVELOPMENT SERVICES
30 APR 2010
RECEIVED