
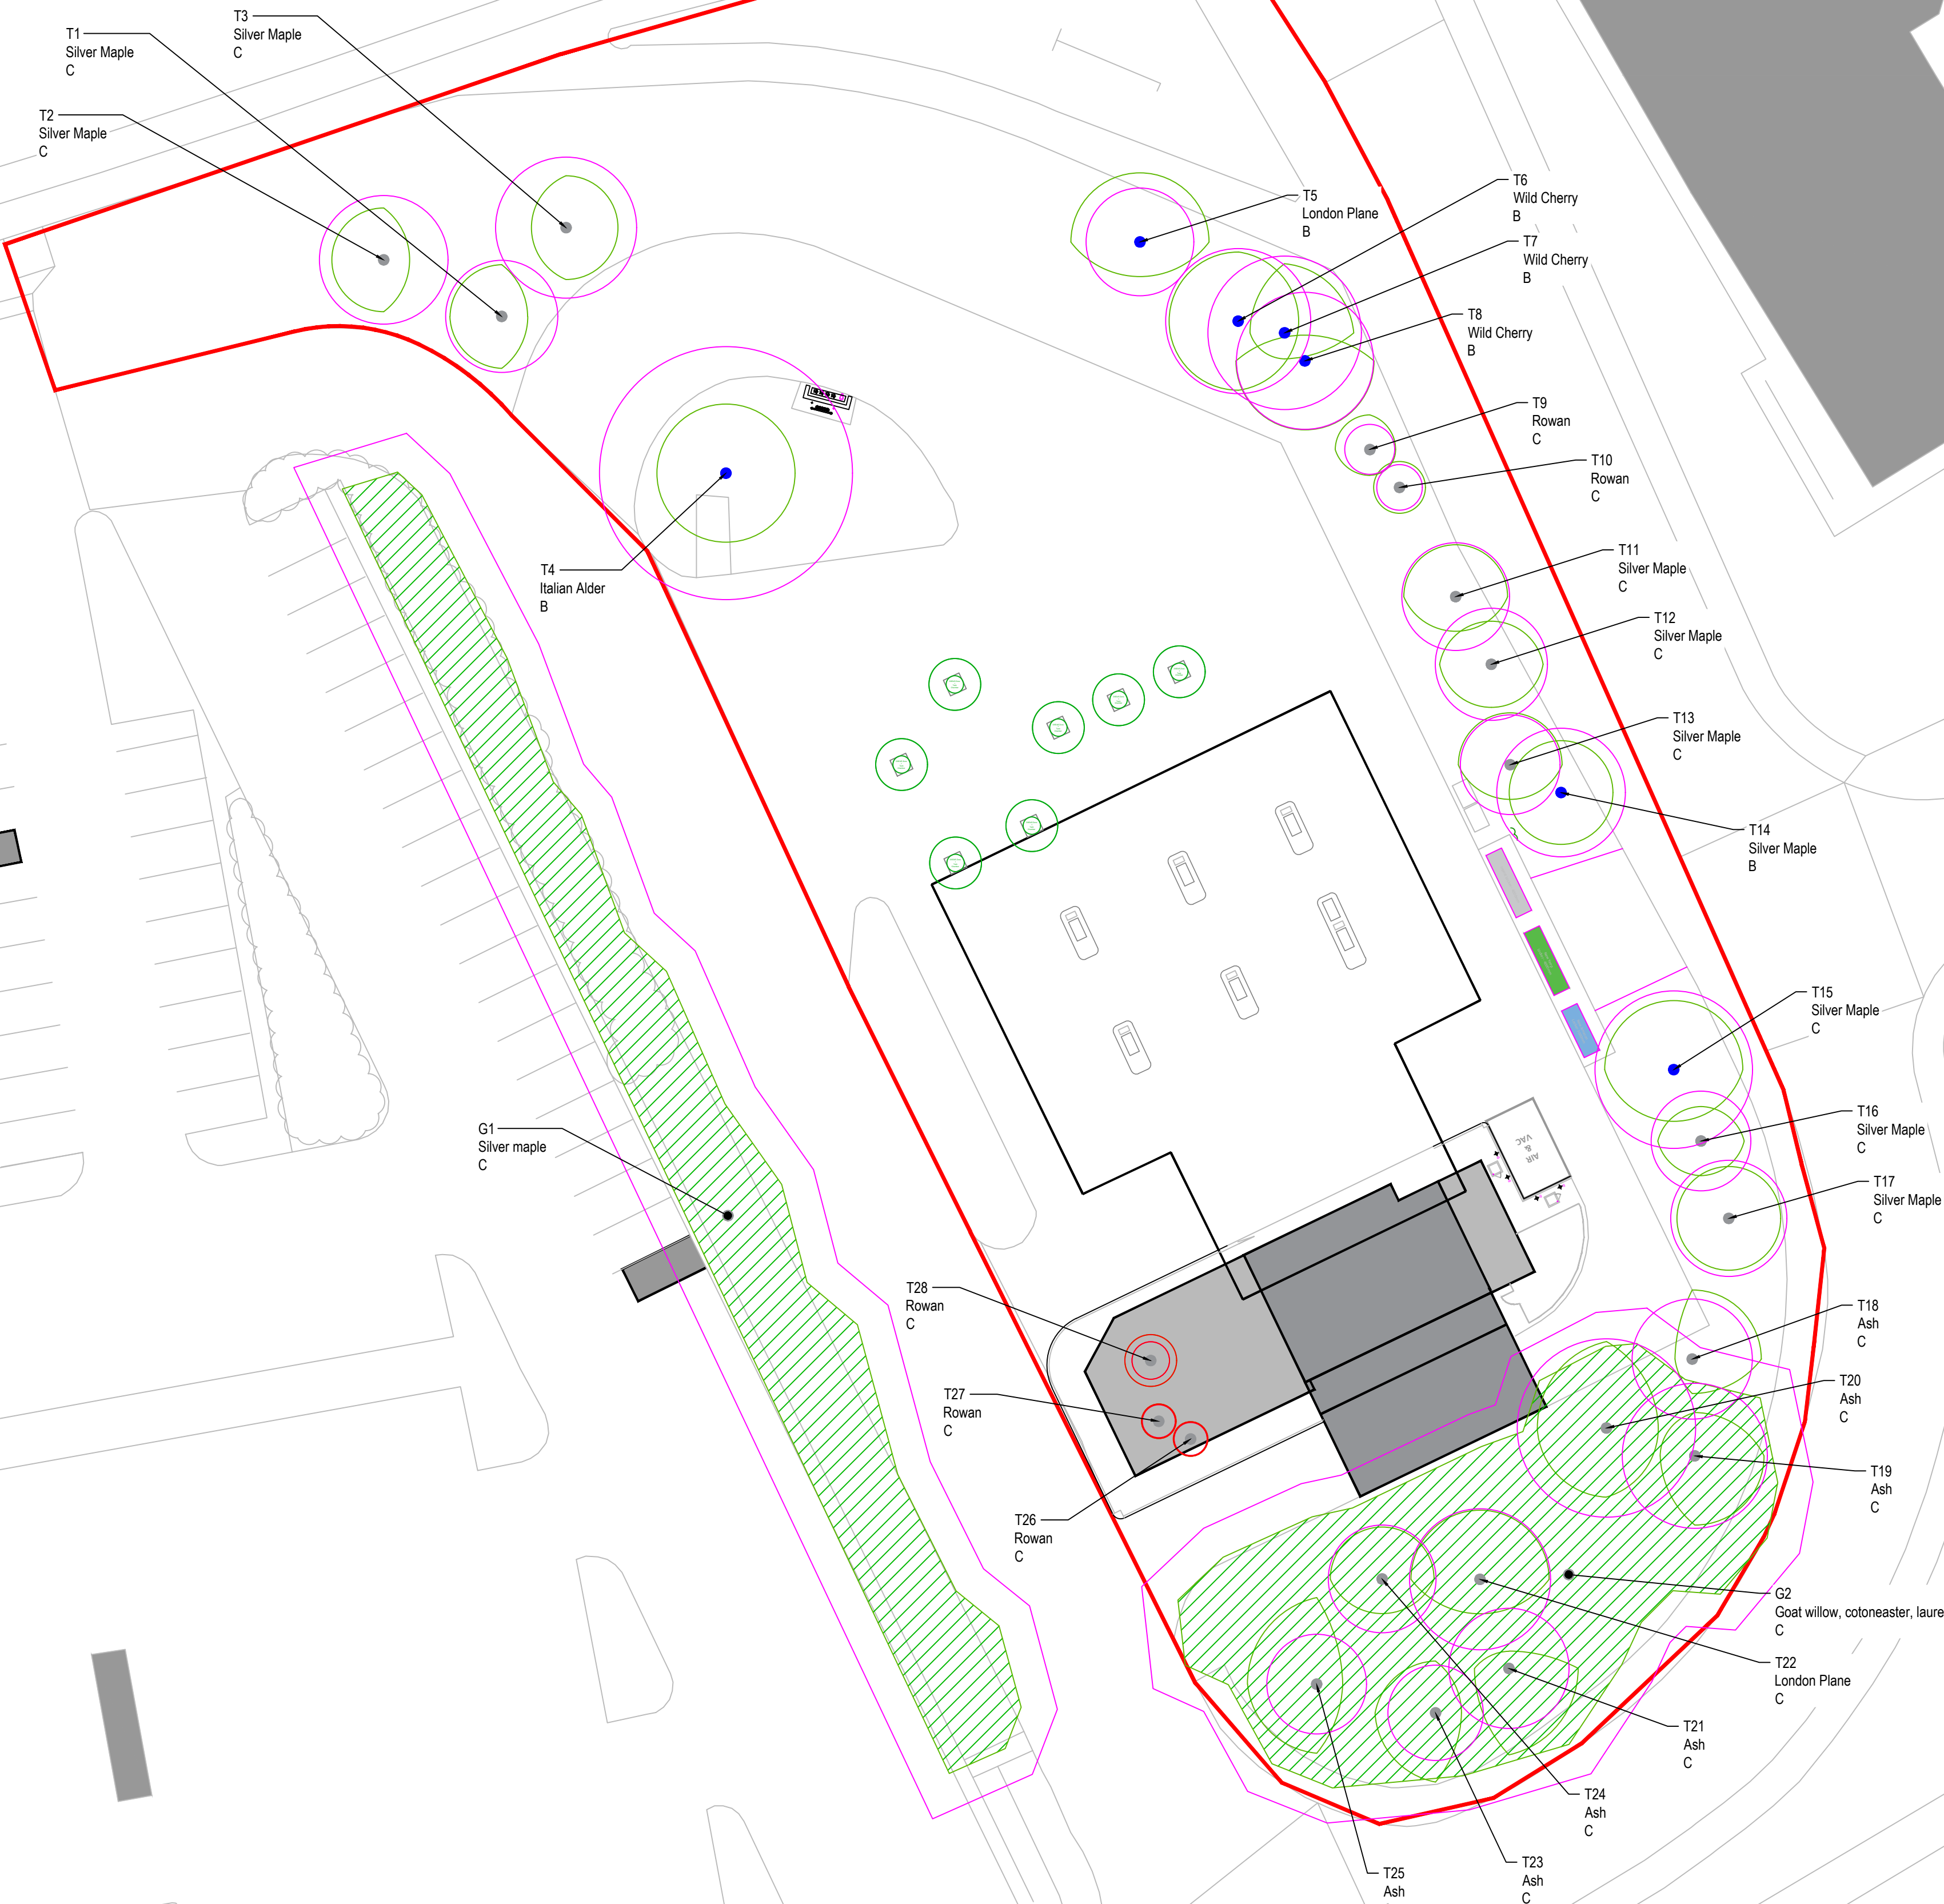


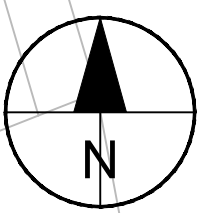

KEY

Trees

Tree Group

Root Protection Areas (RPA)

Category A

Category B

Category C

Category U

Trees Removed

Tree Group Removed

Purpose of Issue			
S2 - Issued for Information			
Classification			
Commercial in Confidence			
Client			
MFG			
Project			
Morrisons Hinckley			
Drawing			
Tree Removal Plan			
Scale at A1	Drawn	Checked	Approved
1:250	YC	TC	TC
Project No.	Date		Revision
26-0074	2026-09-07		P01
Drawing Identifier			
Project - Originator - Asset - Location - File Type - Role - Number			
MHK-epd-VES-XX-DR-V-0002			



Glendale Countryside Limited
The Stables, Duxbury Park,
Duxbury Hall Road, Chorley, PR7 4AT
Tel: 01257 460 461 www.epdlandscape.co.uk

