


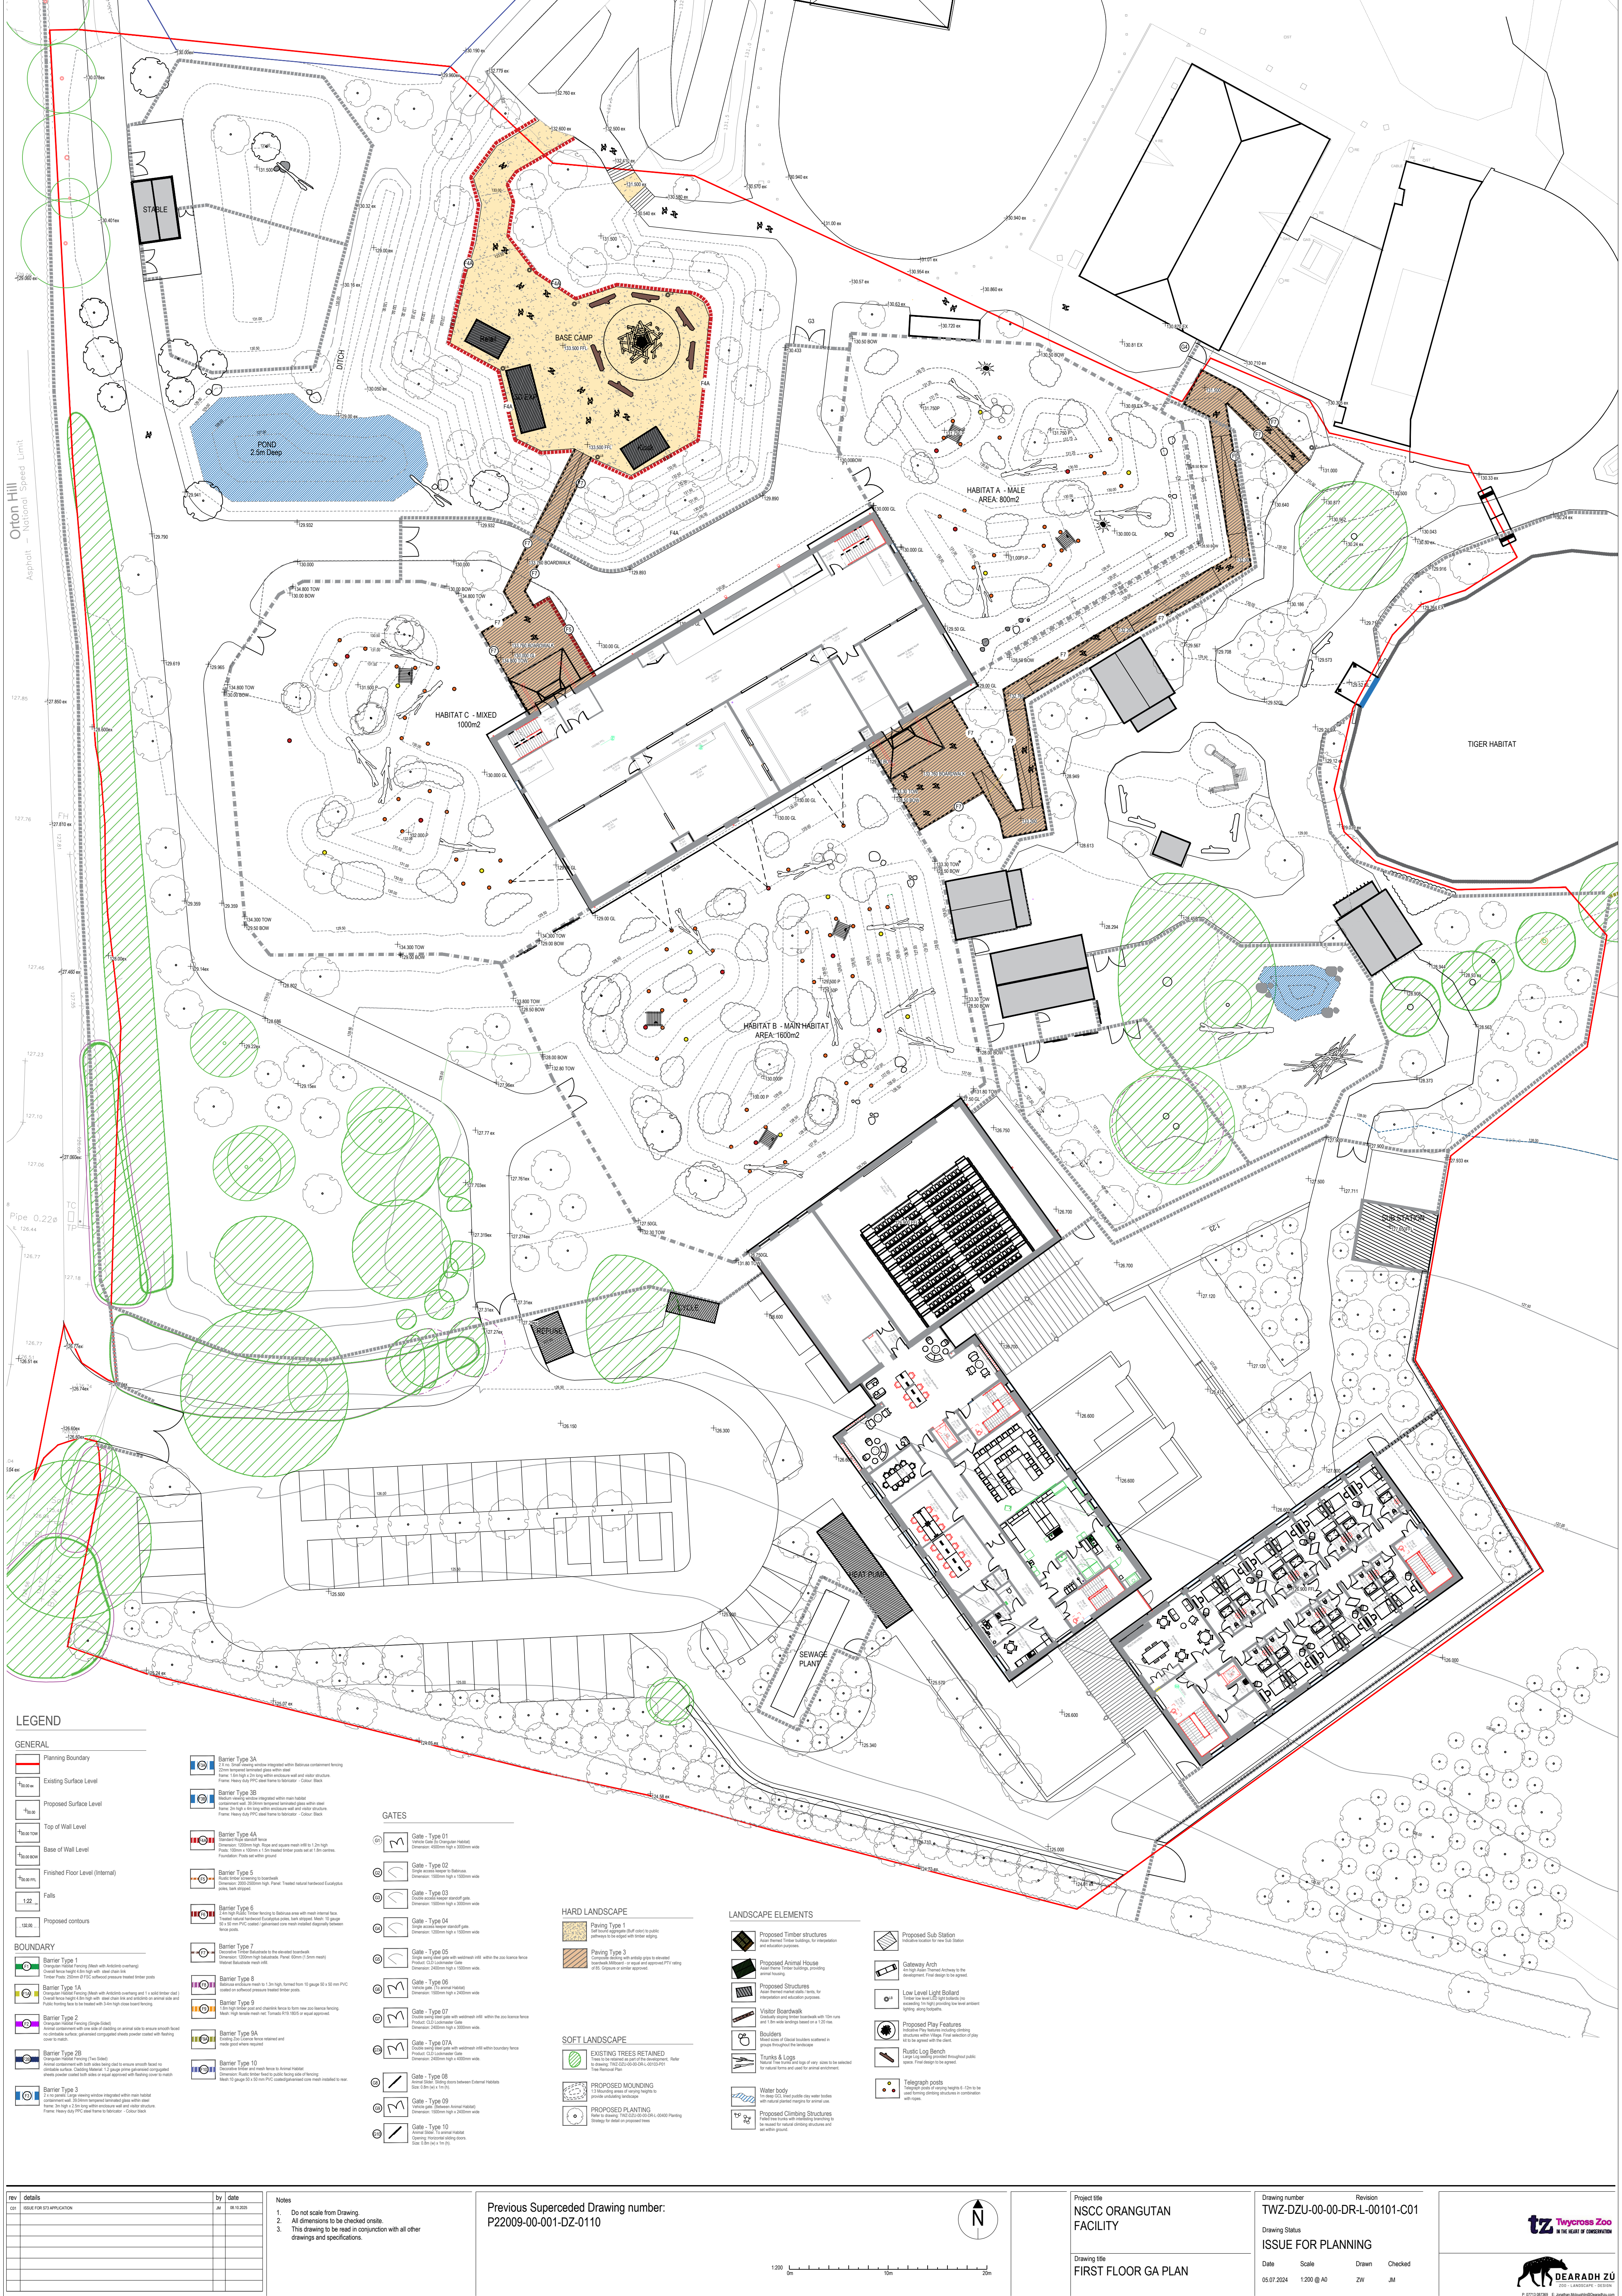

Planning Boundary

Existing Surface Level

Proposed Surface Level

Top of Wall Level

Base of Wall Level

Finished Floor Level (Internal)

Falls

Proposed contours

Barrier Type 1

Barrier Type 1A

Barrier Type 2

Barrier Type 2B

Barrier Type 3

Barrier Type 3A

Barrier Type 3B

Barrier Type 4A

Barrier Type 5

Barrier Type 6

Barrier Type 7

Barrier Type 8

Barrier Type 9

Barrier Type 9A

Barrier Type 10

Gates

Gate - Type 01

Gate - Type 02

Gate - Type 03

Gate - Type 04

Gate - Type 05

Gate - Type 06

Gate - Type 07

Gate - Type 07A

Gate - Type 08

Gate - Type 09

Gate - Type 10

HARD LANDSCAPE

Paving Type 1

Paving Type 3

SOFT LANDSCAPE

EXISTING TREES RETAINED

PROPOSED MOUNDING

PROPOSED PLANTING

LANDSCAPE ELEMENTS

Proposed Timber structures

Proposed Animal House

Proposed Structures

Visitor Boardwalk

Boulders

Trunks & Logs

Water body

Proposed Sub Station

Gateway Arch

Low Level Light Barrier

Proposed Play Features

Rustic Log Bench

Telegraph posts

rev

details

by

date

001

REVISE FOR DTA APPLICATION

AM

28.10.2025

Notes

1. Do not scale from Drawing.

2. All dimensions to be checked onsite.

3. This drawing to be read in conjunction with all other drawings and specifications.

Previous Superseded Drawing number:

P22009-00-001-DZ-0110

Project title

NSCC ORANGUTAN FACILITY

Drawing title

FIRST FLOOR GA PLAN

Drawing number

Revision

Issue for Planning

05.07.2024

1:200 @ A0

ZW

JM

001

00101-C01

tz

Twycross Zoo

IN THE HEART OF CONSERVATION

DEARADH ZU

230 - LANDSCAPE DESIGN

P: 0713 587 338 E: jordan@dearadh.co.uk

C:\Users\4777\OneDrive - Design School\3 - Shared\Drawings\2025\Twycross Zoo\NSCC - Twycross Zoo\22009-00-001-DZ-0110.dwg