




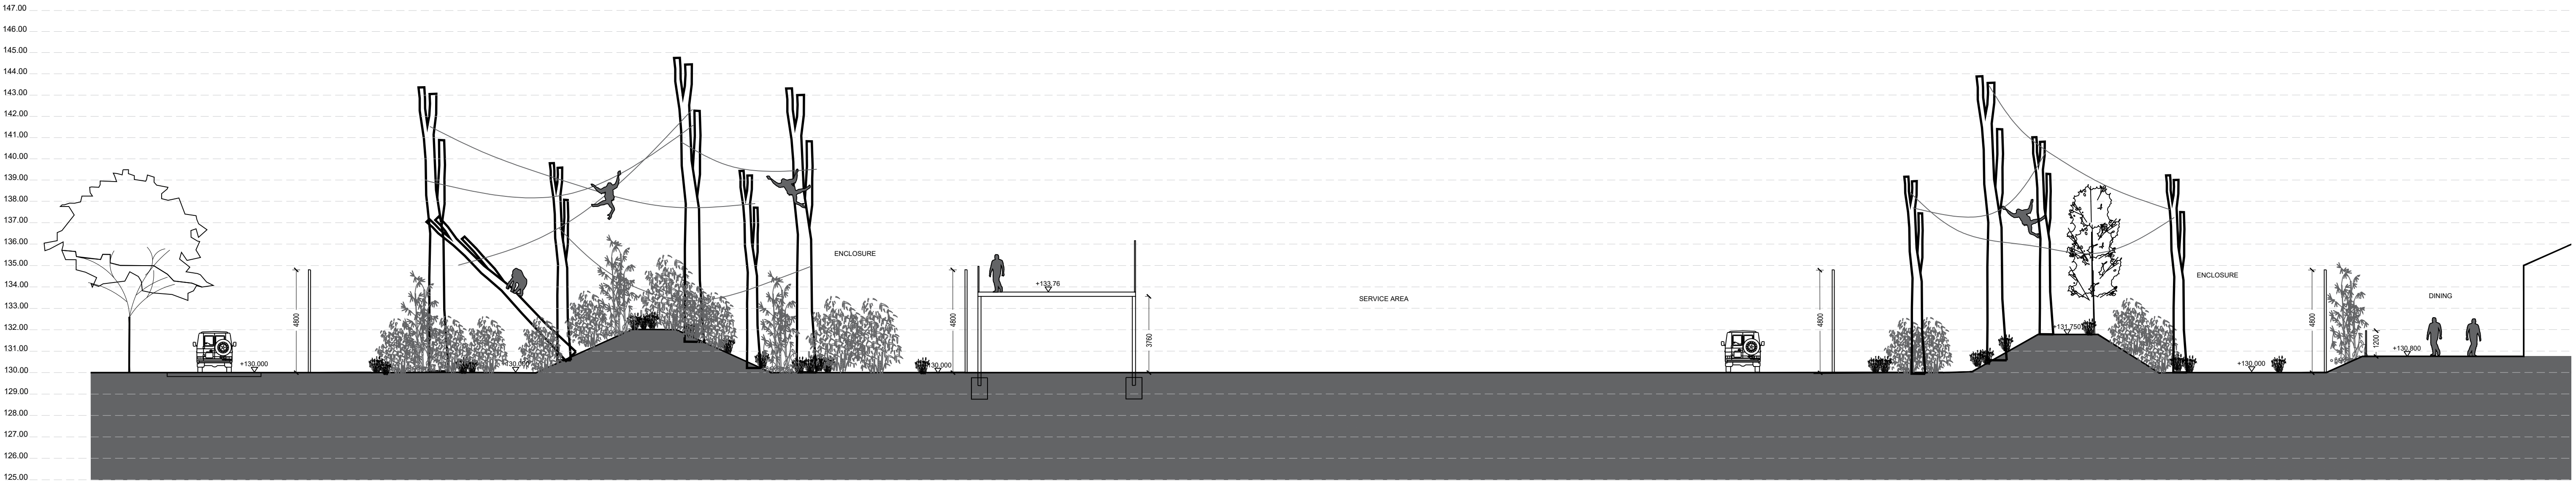

SITE SECTION 04: THROUGH THE VILLAGE, VIEWING CANOPY AND HABITAT B

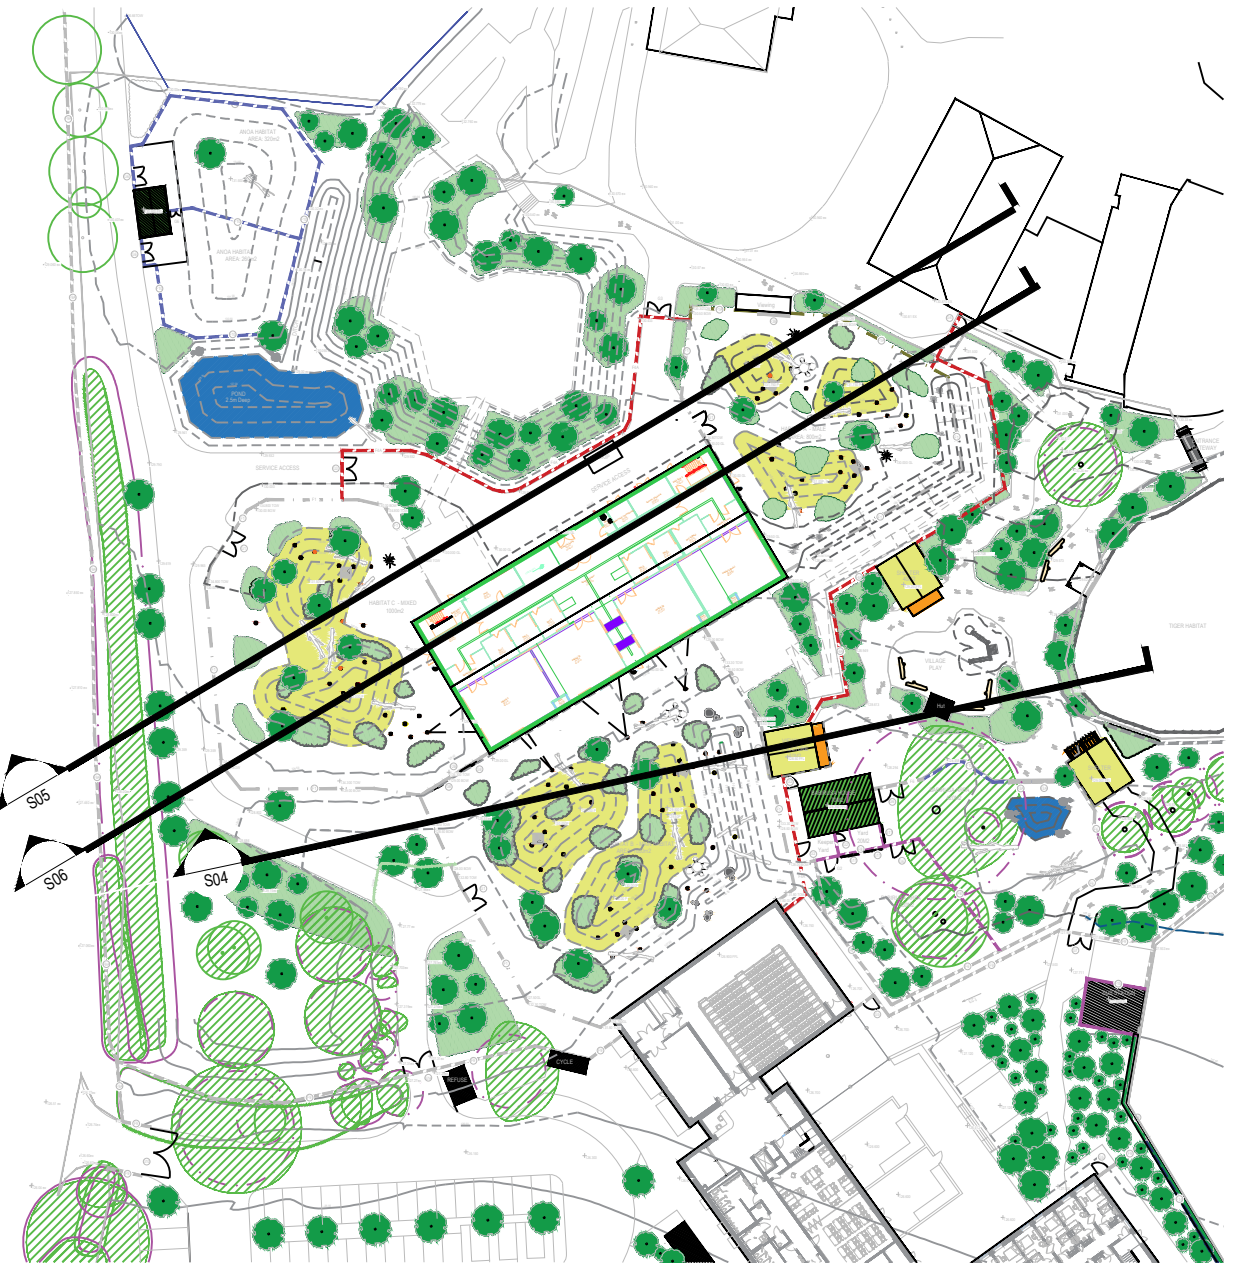

SITE SECTION 05: THROUGH PROPOSED OUTDOOR HABITAT C A, ELEVATED VIEWING AND SERVICE AREA

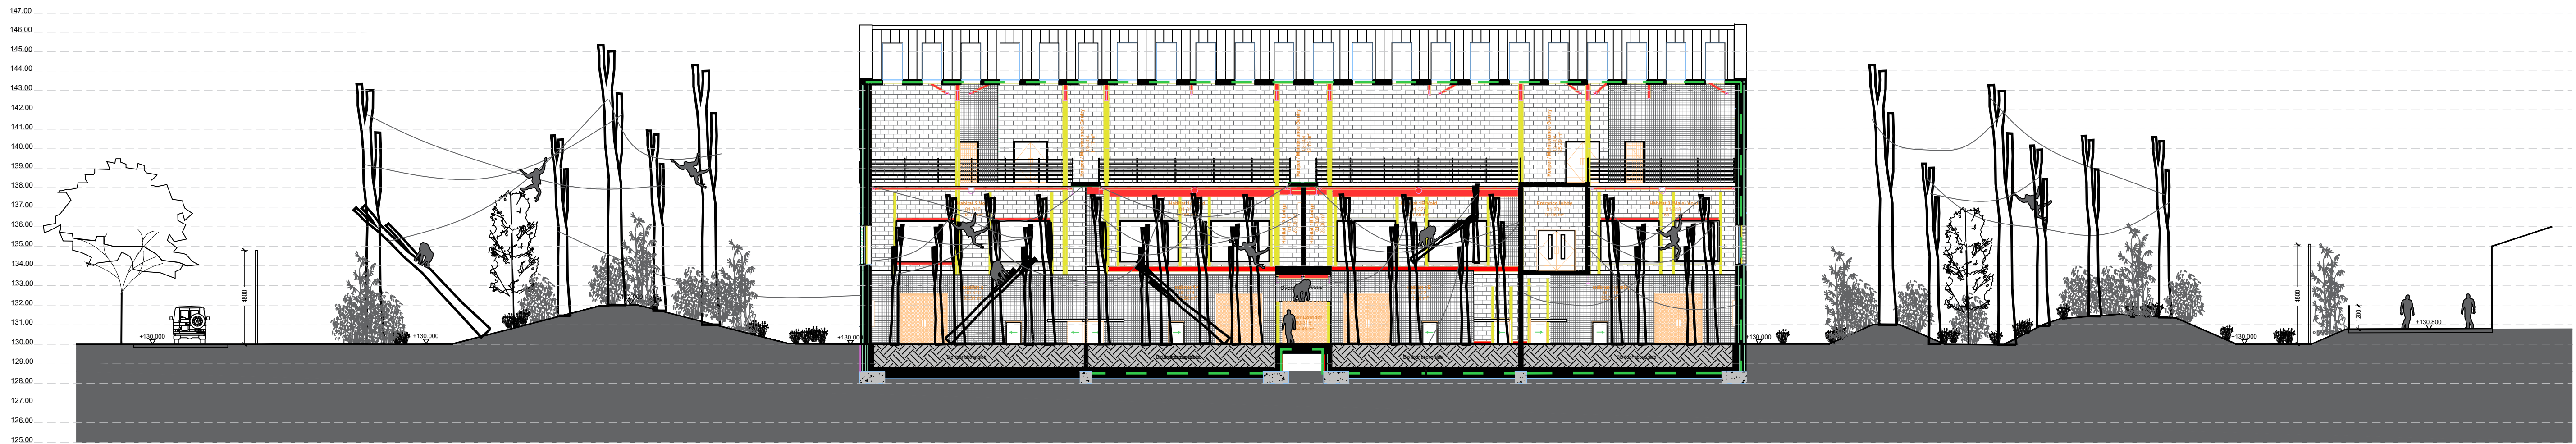


SITE SECTION 06: THROUGH OUTDOOR HABITAT C, A AND ORANGUTAN HOUSE

rev	details	by	date	rev	details	by	date
00	ISSUE FOR PLANNING	JM	17.07.2024				
01	RE-ISSUE FOR PLANNING	JM	19.07.2024				
P02	ISSUE FOR TENDER	JM	02.12.2024				
P03	ISSUE FOR PLANNING (S7)	JM	09.12.2024				
001	ISSUE FOR PLANNING (S7)	JM	09.10.2025				

Notes
1. All dimensions to be checked onsite.
2. This drawing to be read in conjunction with all other drawings and specifications.

Previous Superceded Drawing number:
P22009-00-001-DZ-0201

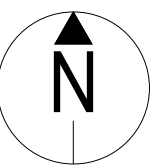

1:150 0m 7.5m 15m

Project title
NSCC ORANGUTAN FACILITY

Drawing title
SITE SECTIONS - SHEET 02

Drawing number
TWZ-DZU-00-00-DR-L-00201-C01

Revision
ISSUE FOR PLANNING

Date
17.07.2024

Scale
1:150 @ A1

Drawn
TL

Checked
JM

tz Twycross Zoo
ZOO - LANDSCAPE - DESIGN

